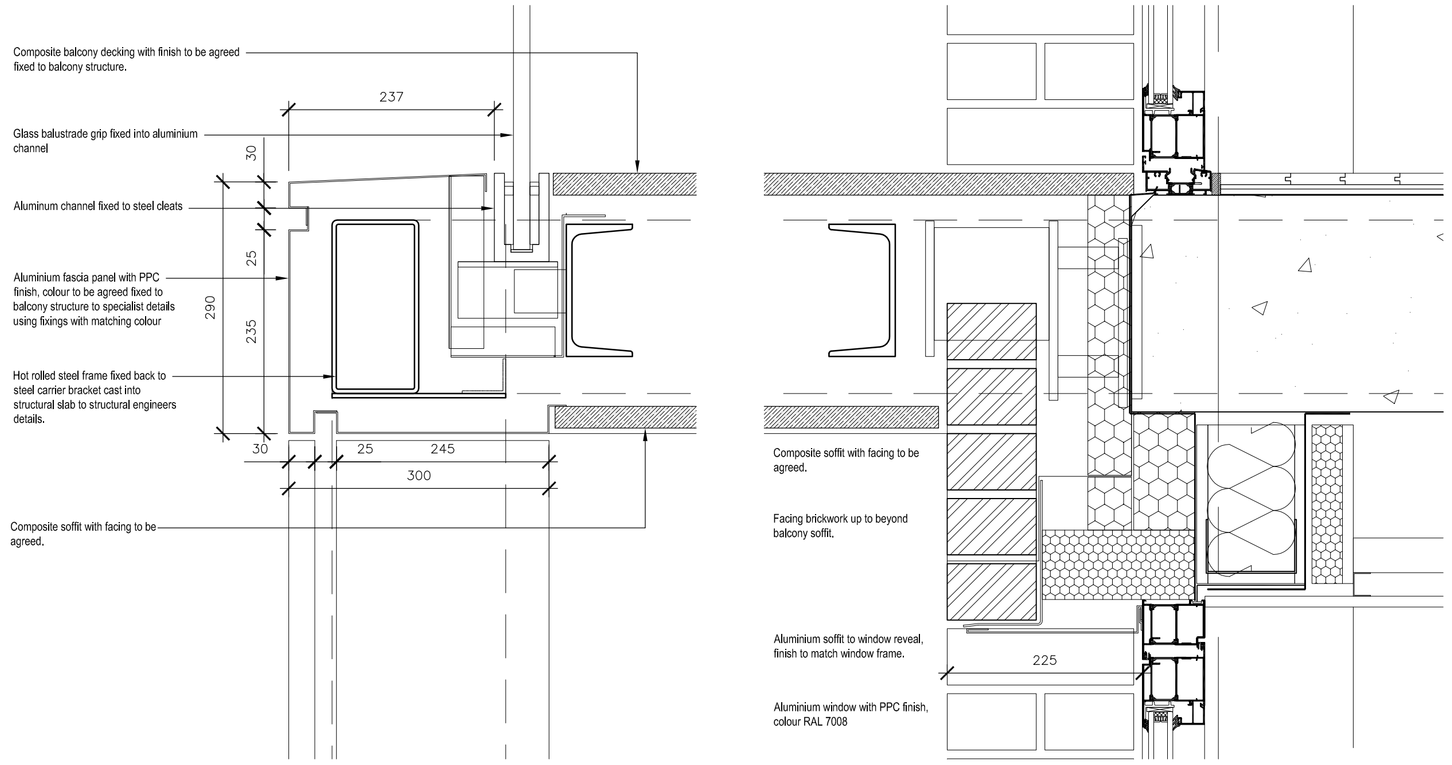

Detail Section A-A - Top of Projecting Frame

Scale: 1:5@A1

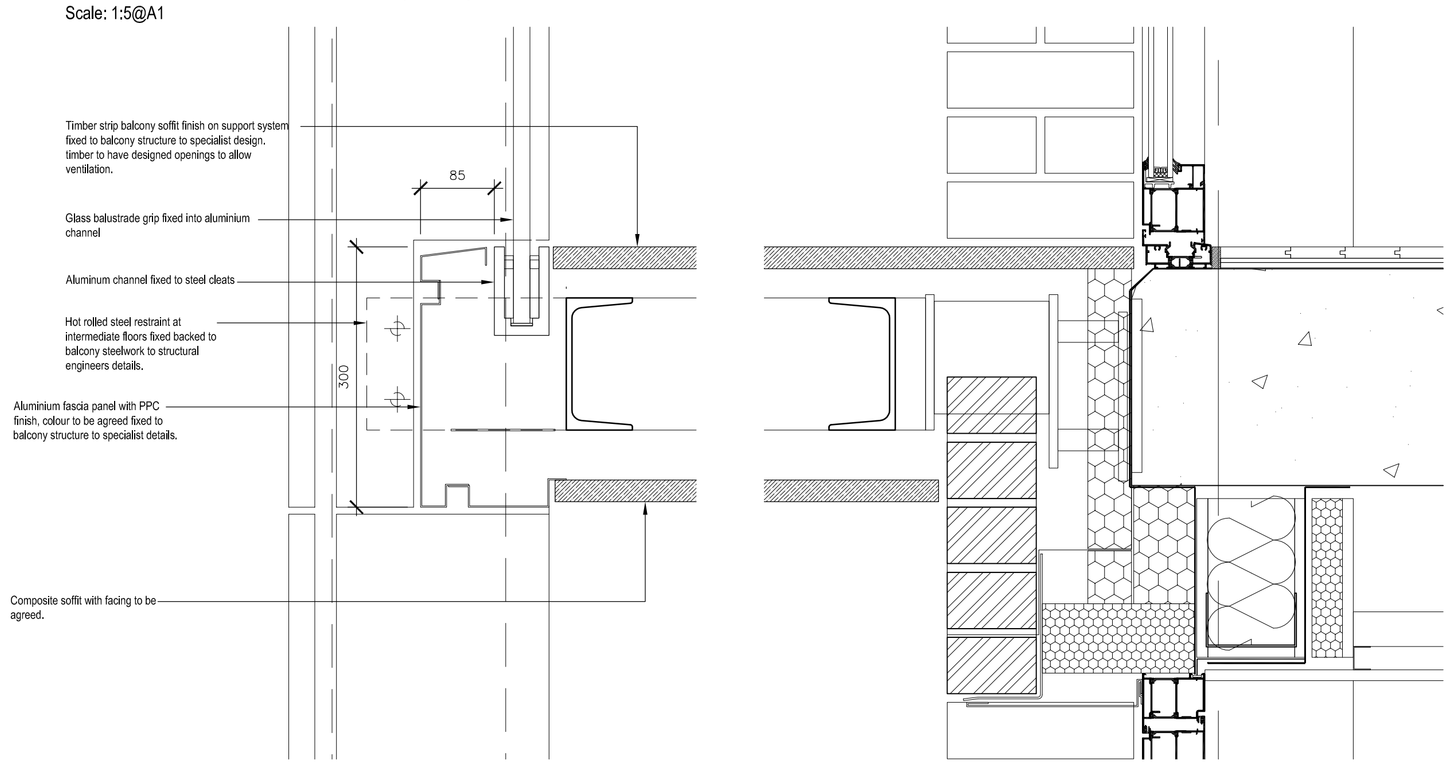

Detail Section A-A - Intermediate Balcony within Projecting Frame

Scale: 1:5@A1

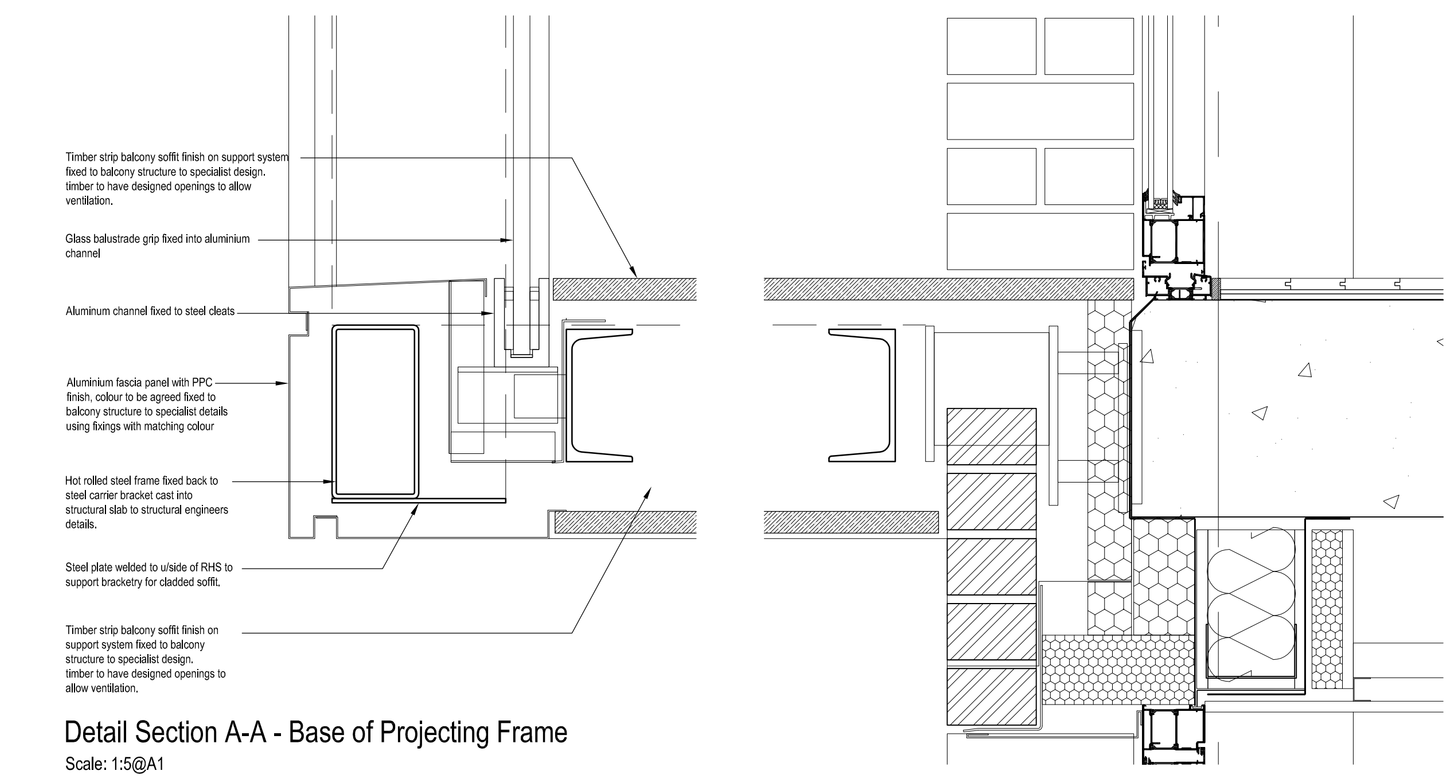

Detail Section A-A - Base of Projecting Frame

Scale: 1:5@A1

Plan Extract Detail of Projecting Frame

Scale: 1:10@A1

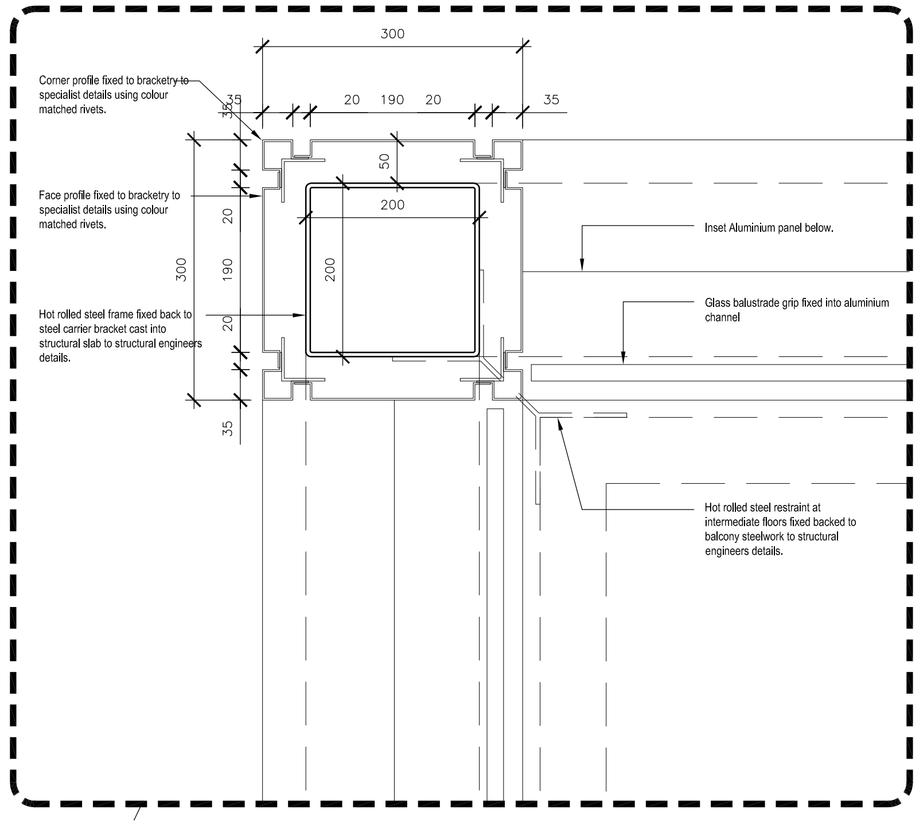

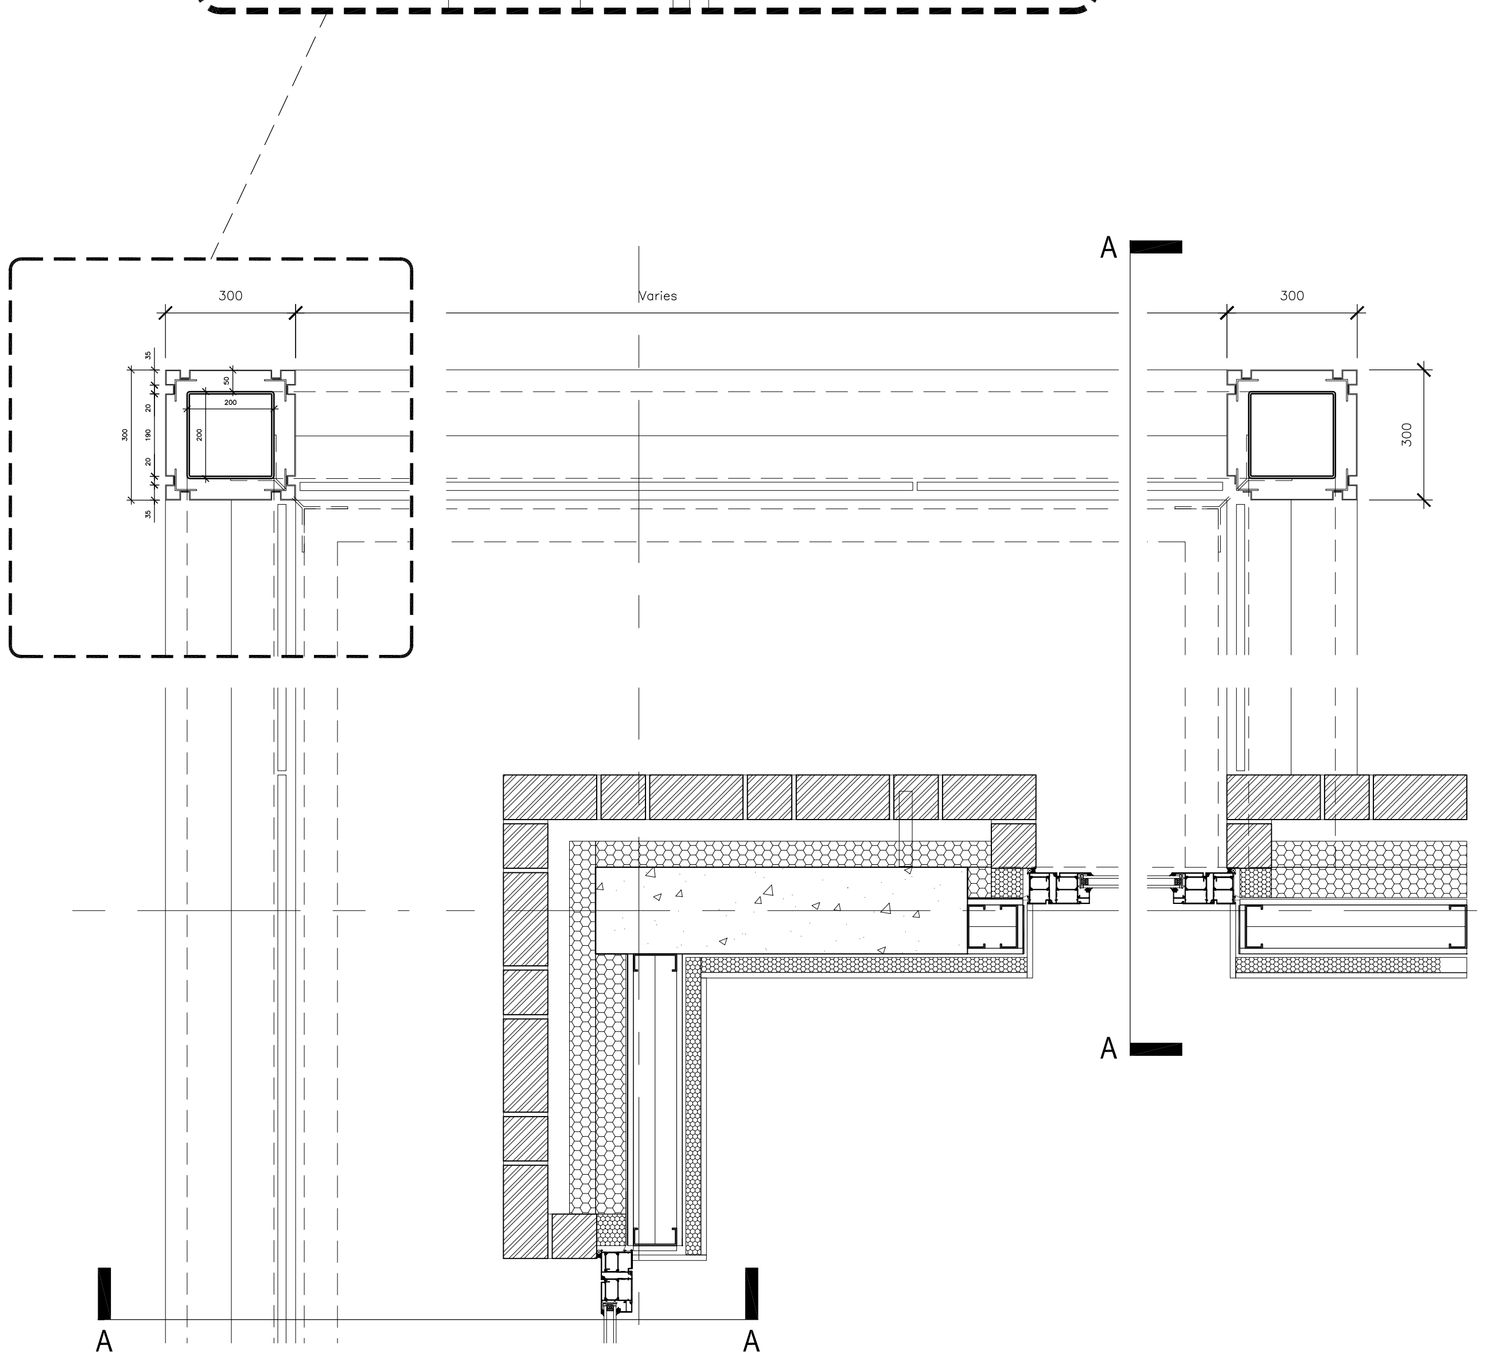

Section A-A - Base of Projecting Frame

Scale: 1:10@A1

© WCEC ARCHITECTS - DISCLAIMER:

This drawing is copyright and shall not be reproduced nor used for any other purpose without the written permission of the Architects. This drawing must be read in conjunction with all other related drawings and documentation. It is the contractors responsibility to ensure full compliance with the Building Regulations. Do not scale from this drawing, use figured dimensions only. It is the contractors responsibility to check and verify all dimensions on site. Any discrepancies to be reported immediately.
IF IN DOUBT ASK.
Materials not in conformity with relevant British or European Standards/Codes of practice or materials known to be deleterious to health & safety must not be used or specified on this project.

XREF'S IN THIS DRAWING

Hazard Warning Schedule	
HAZARD	COMMENTS / ACTION

No	Date	Description	Drawn/Chkd By
C	28.10.15	Drawing updated to include revised finishes to aluminium	DRJ/AM
B	26.10.15	Drawing updated to include revised finishes to aluminium and revised profiles as Subcontractor Design	DRJ/AM
A	15.05.14	Drawing Status amended	DRJ/AM

CLIENT
Ballymore & Network Rail

PROJECT
West Hampstead Square

TITLE
Projecting Corner Frame Details

DRAWING STATUS
For Construction

DRAWN	MDB	CHECKED	JA
SCALE	Varies		
DATE	11.07.2013		

wcec architects
Chesterfield 01246 260261 | London 020 3388 0019 | Livingston 08700 555915
email@wcec.co.uk www.wcec.co.uk

JOB NO.	DRAWING NO.	REV
12-316	A21-07	C