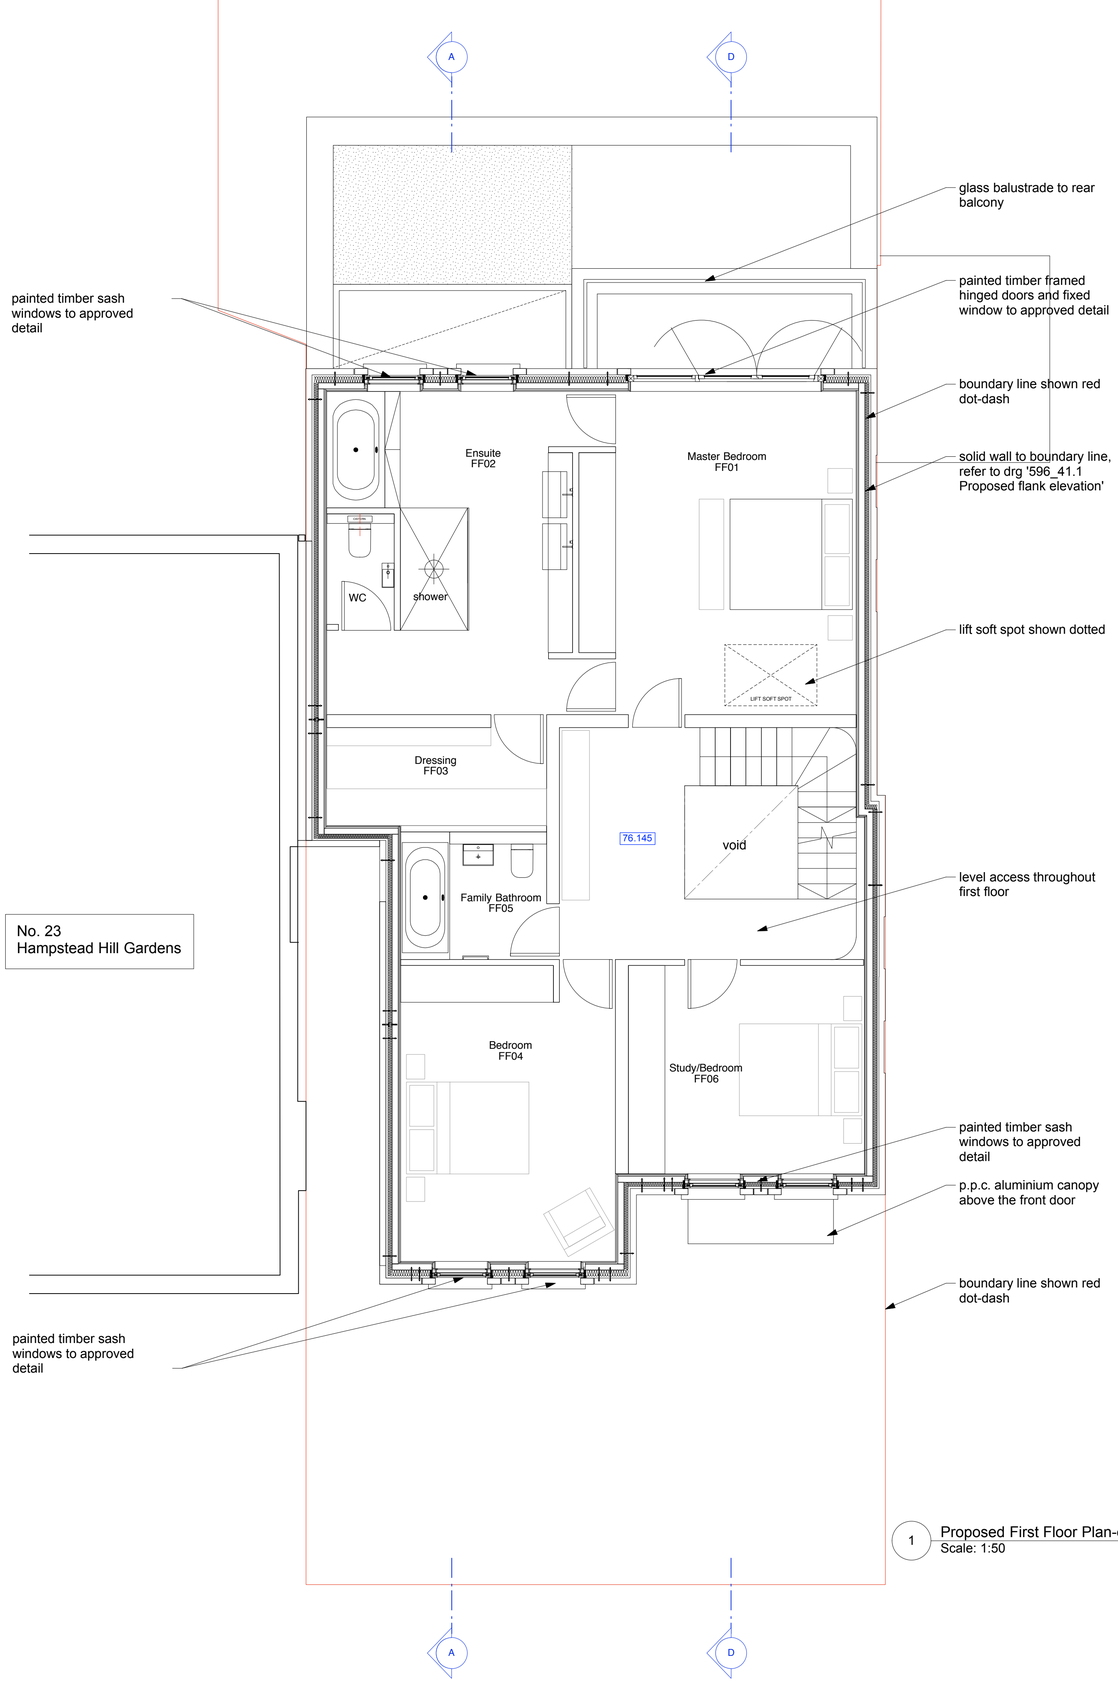

No. 23
Hampstead Hill Gardens

1 Proposed First Floor Plan-opt b
Scale: 1:50

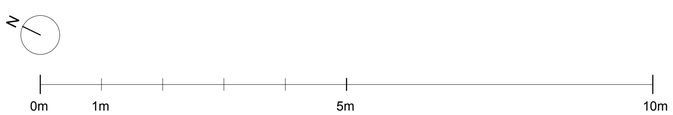

REVISIONS			
A	21/8/15	for coordination	
B	9/10/15	Accessible terrace and balcony railing amended	
C	9/10/15	planning application	
D	12/10/15	minor material amendment	
E	19/10/15	minor material amendment	
	18/11/15	minor material amendment-revised submission	

planning

DRAWING NOT TO BE SCALED.
ALL DIMENSIONS TO BE CHECKED ON SITE.

REFER TO ALL OTHER RELEVANT DRAWINGS AND SPECIFICATIONS.
IN CASE OF ANY DISCREPANCY OR AMBIGUITY REFER TO CA

PROJECT	Hampstead Hill Gardens
DRAWING	Proposed FF plan
SCALE	1:50 @ A1
DATE	Nov-15
DRAWING	596_22.1
REV	E

Walker Bushe Architects
Buildings and Interiors
6 Highbury Corner
Highbury Crescent
London N51RD
020 7697 0707 t
020 7697 0808 f
studio@walkerbushe.co.uk e

walker:bushe