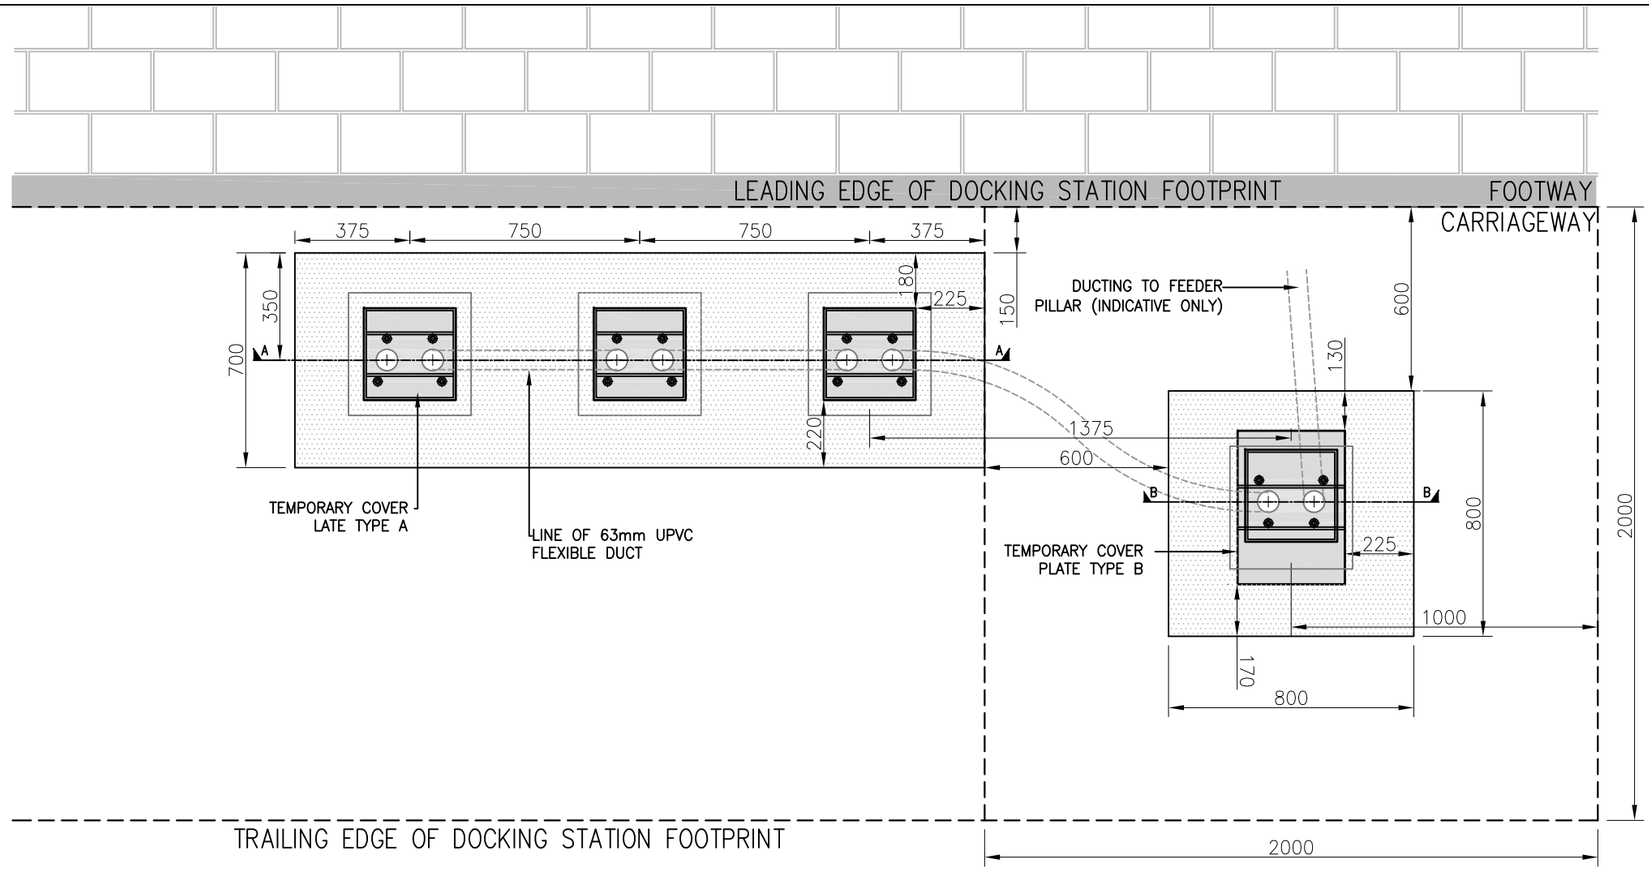


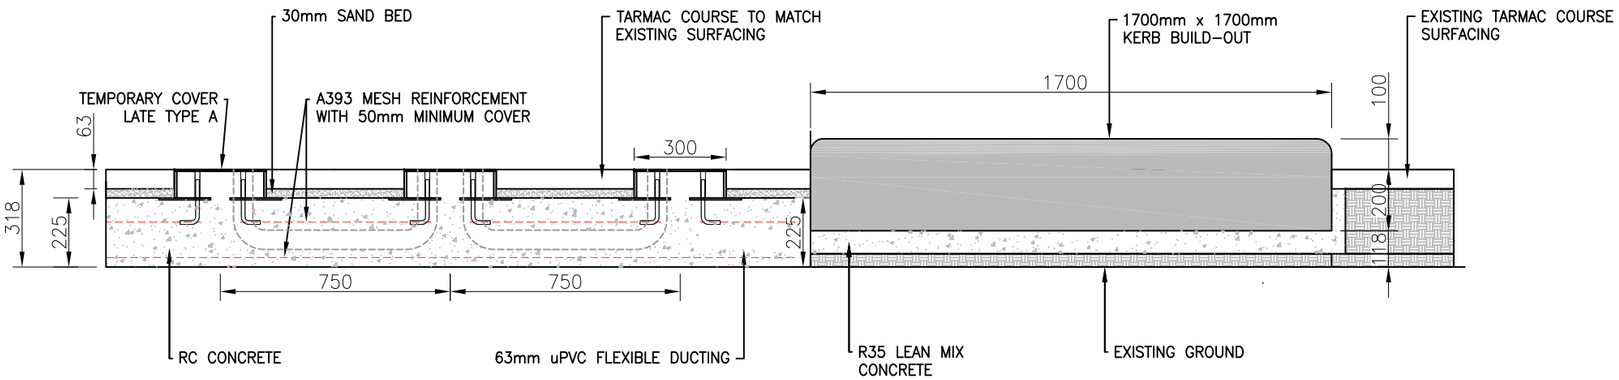


SECTION A–A

DESIGN NOTE:

MOVEMENT JOINT REQUIRED AT 7.5m CENTRES.
MOVEMENT JOINT TO COMPRISE OF 10mm–12mm COMPRESSIBLE FILLER BOARD (FLEXCELL OR SIMILAR APPROVED) WITH 10MM RECESS.
RECESS TO BE FILLED WITH FLEXIBLE MASTIC SEALANT.

## DOCKING POINT BOX CONSTRUCTION DETAILS – (SCALE 1:10)

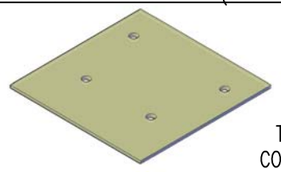

TEMPORARY COVER PLATE

COVER PLATE A

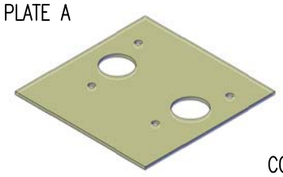

COVER PLATE

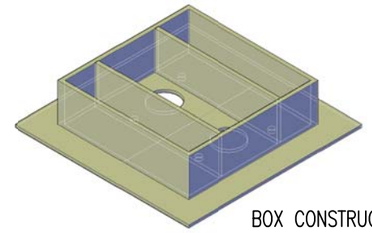

BOX CONSTRUCTION

## KERB BUILD OUT DETAIL

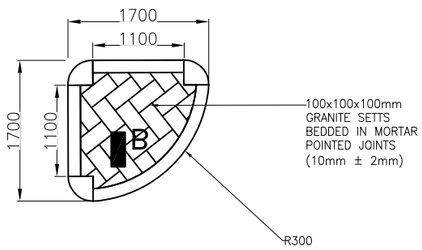


Roads Directorate

230 Blackfriars Road
London
SE1 8NW

project: SANTANDER CYCLES

borough: –

site no.: –

drawing title: STANDARD LINEAR FOUNDATION CARRIAGEWAY WITH KERB BUILDOUT DETAIL

| date | scale | drn | chk | app |
|---|---|---|---|---|
| 22/10/12 | 1:20 @ A3 | AH | DP | AS |

Dwg N° TDE–CW–01A

rev D

status FOR INFORMATION

| Rev | Date | Description | Drn | Chk | App |
|---|---|---|---|---|---|
| D | 19/11/15 | NOTES AMENDED | CB | JJS | DR |
| C | 11/11/15 | KERB BUILDOUT ADDED | CB | JJS | DR |

© Crown copyright and database rights 2011 Ordnance Survey 100035971