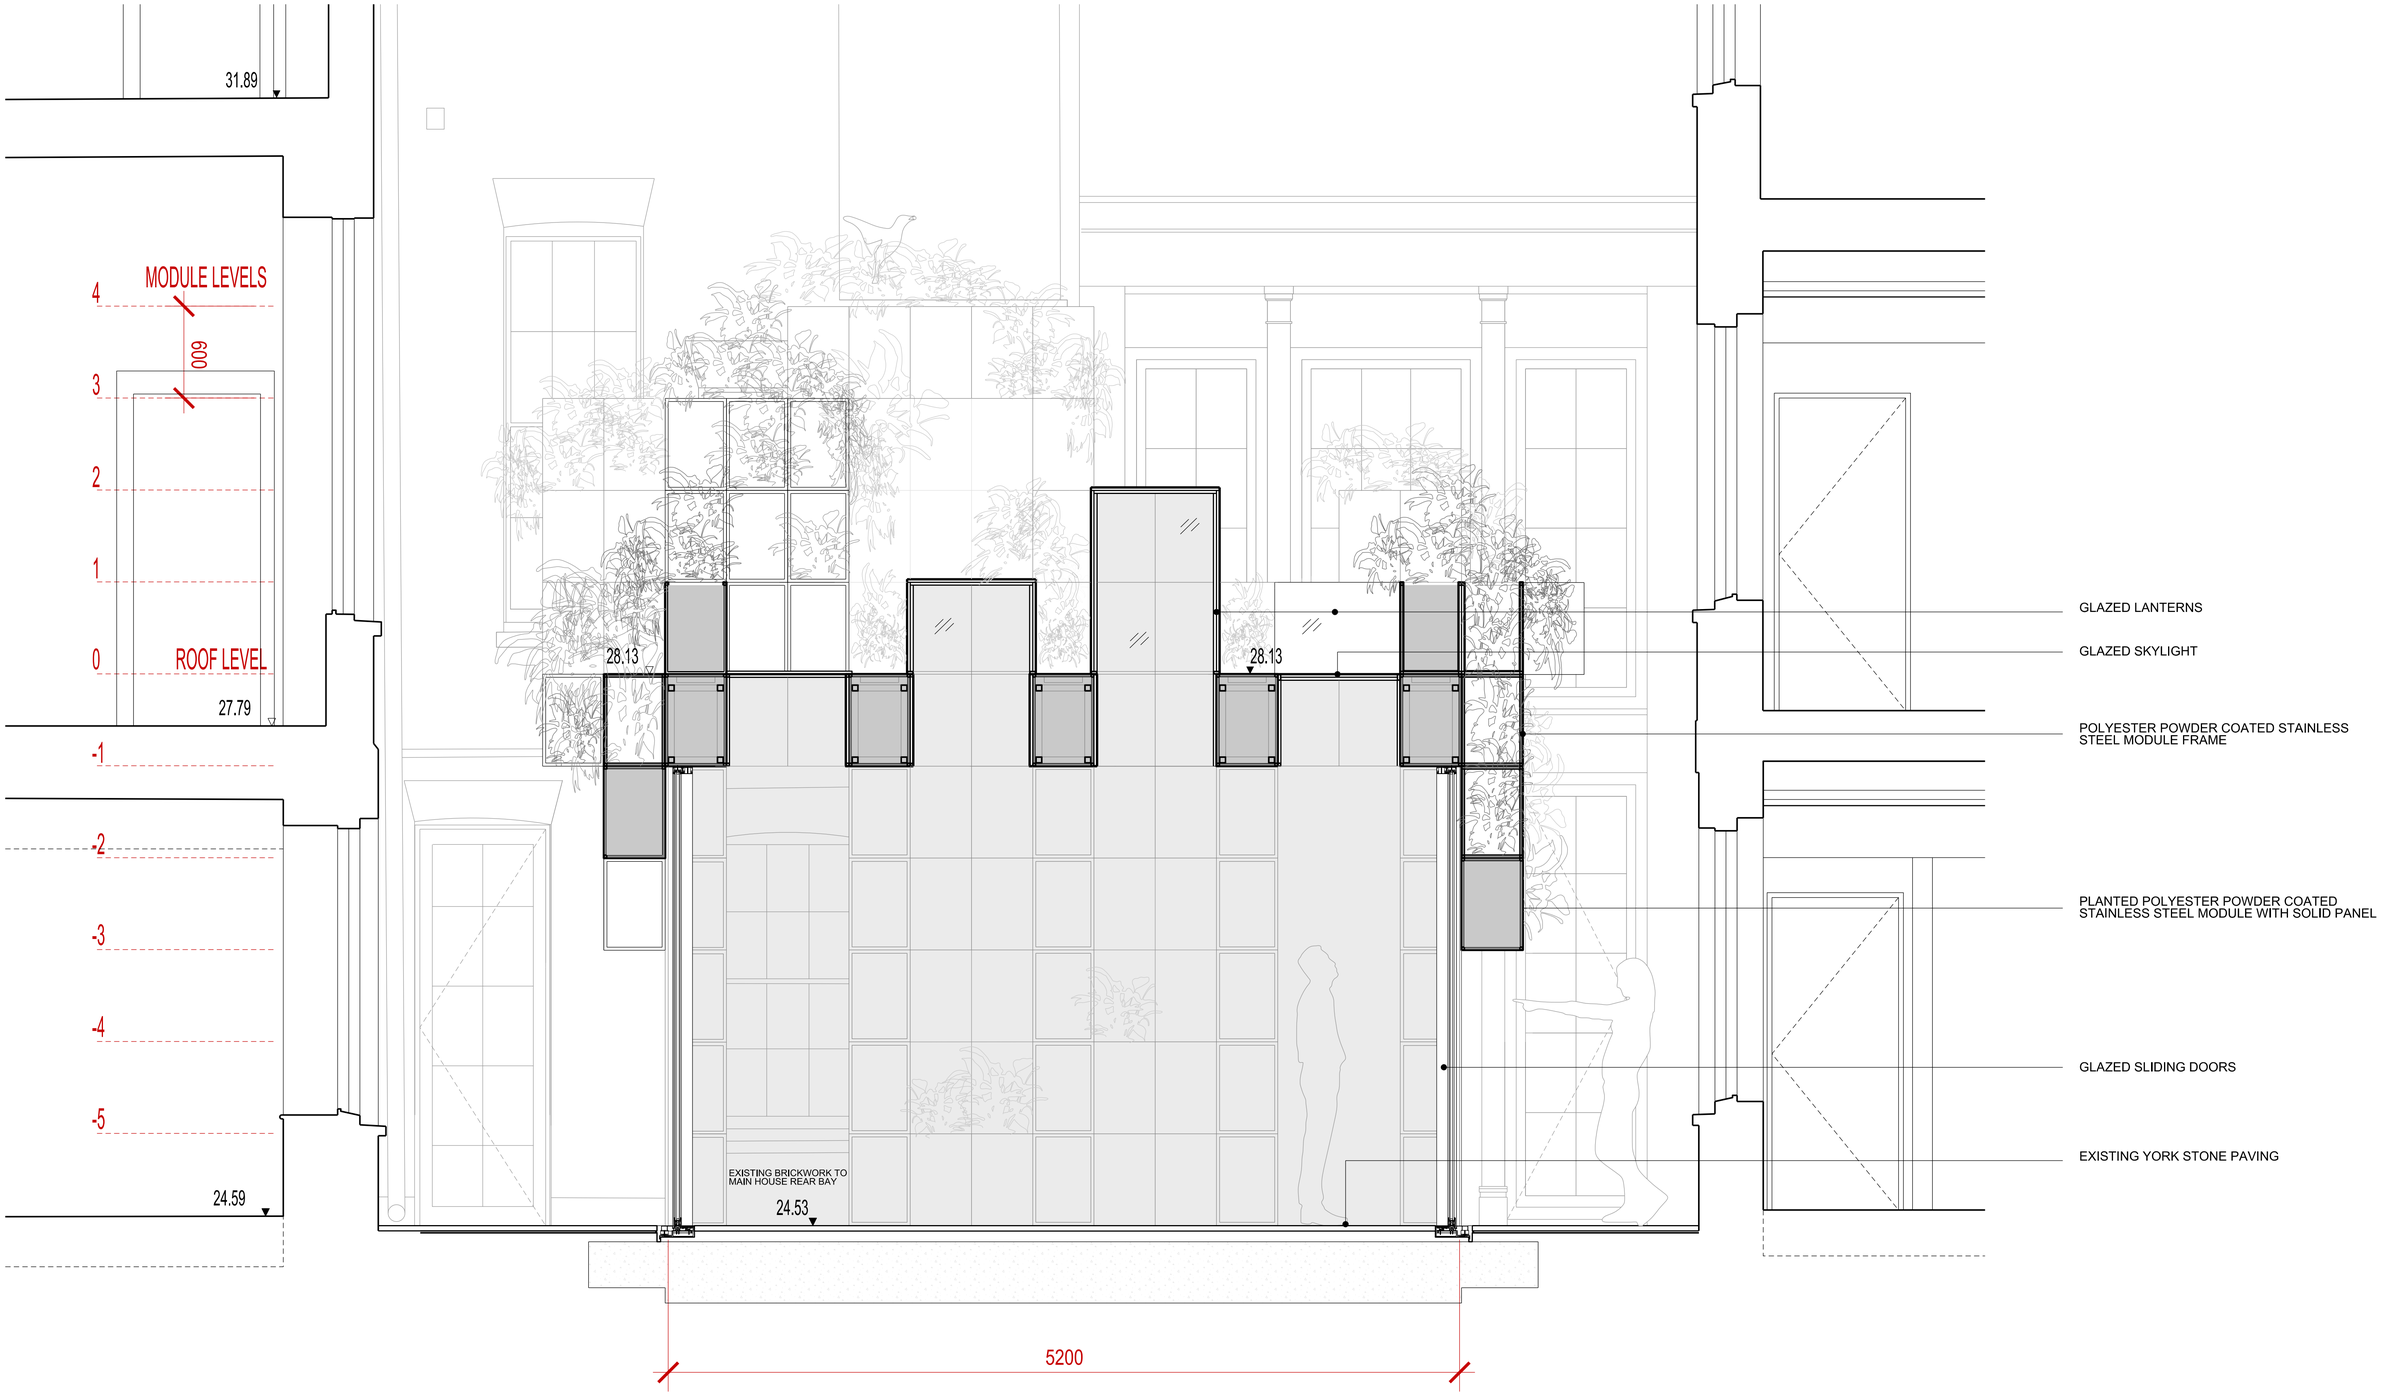

BUILDING DESIGN PARTNERSHIP LTD SHALL HAVE NO RESPONSIBILITY FOR ANY USE MADE OF THIS DOCUMENT OTHER THAN FOR THAT WHICH IT WAS PREPARED AND ISSUED

ALL DIMENSIONS SHOULD BE CHECKED ON SITE.

DO NOT SCALE FROM THIS DRAWING.

ANY DRAWING ERRORS OR DIVERGENCES SHOULD BE BROUGHT TO THE ATTENTION OF BUILDING DESIGN PARTNERSHIP LTD AT THE ADDRESS SHOWN.

REVISION / DESCRIPTION	DRAWN	CHECKED	DATE
B- PLANNING AND LBC APPLICATION	JAI	MB	04/11/2015
A- DRAFT FOR COMMENT	KS	MB	21/10/2015
FIRST DRAFT FOR COMMENT	KS	MB	19/08/2015

KEY PLAN

CLIENT LOGO

BDP.

16 Brewhouse Yard
Clerkenwell
London, EC1V 4LJ
United Kingdom

T +44 (0)20 7812 8000
F +44 (0)20 7812 6399
www.bdp.com

PROJECT TITLE
42 BEDFORD SQUARE

PROJECT NUMBER
P2005698

DRAWING TITLE
COURTYARD ARBOUR
SECTION B-B AS
PROPOSED

SCALE @ A1
1:20

DATE
10.2015

DRAWING No.
P05_(15)AS002

REVISION
B