ALL DIMENSIONS TO BE CHECKED ON SITE AND ANY DISCREPANCIES AND ADJUSTMENTS TO BE NOTED AND PASSED TO THE CONTRACT ADMINISTRATOR FOR FURTHER INSTRUCTIONS. IF IN DOUBT ASK.

FILENAME : J:\10000 - 10999\10118\PLANNING\2 - RECORD INFORMATION & EXISTING DRAWINGS\SUPERCEDED\151110 - 10118.01 EXISTING & PROPOSED.DWG | PLOTTED BY : JAS DHILLON | PLOTTED DATE : 10 November 2015 17:06:44

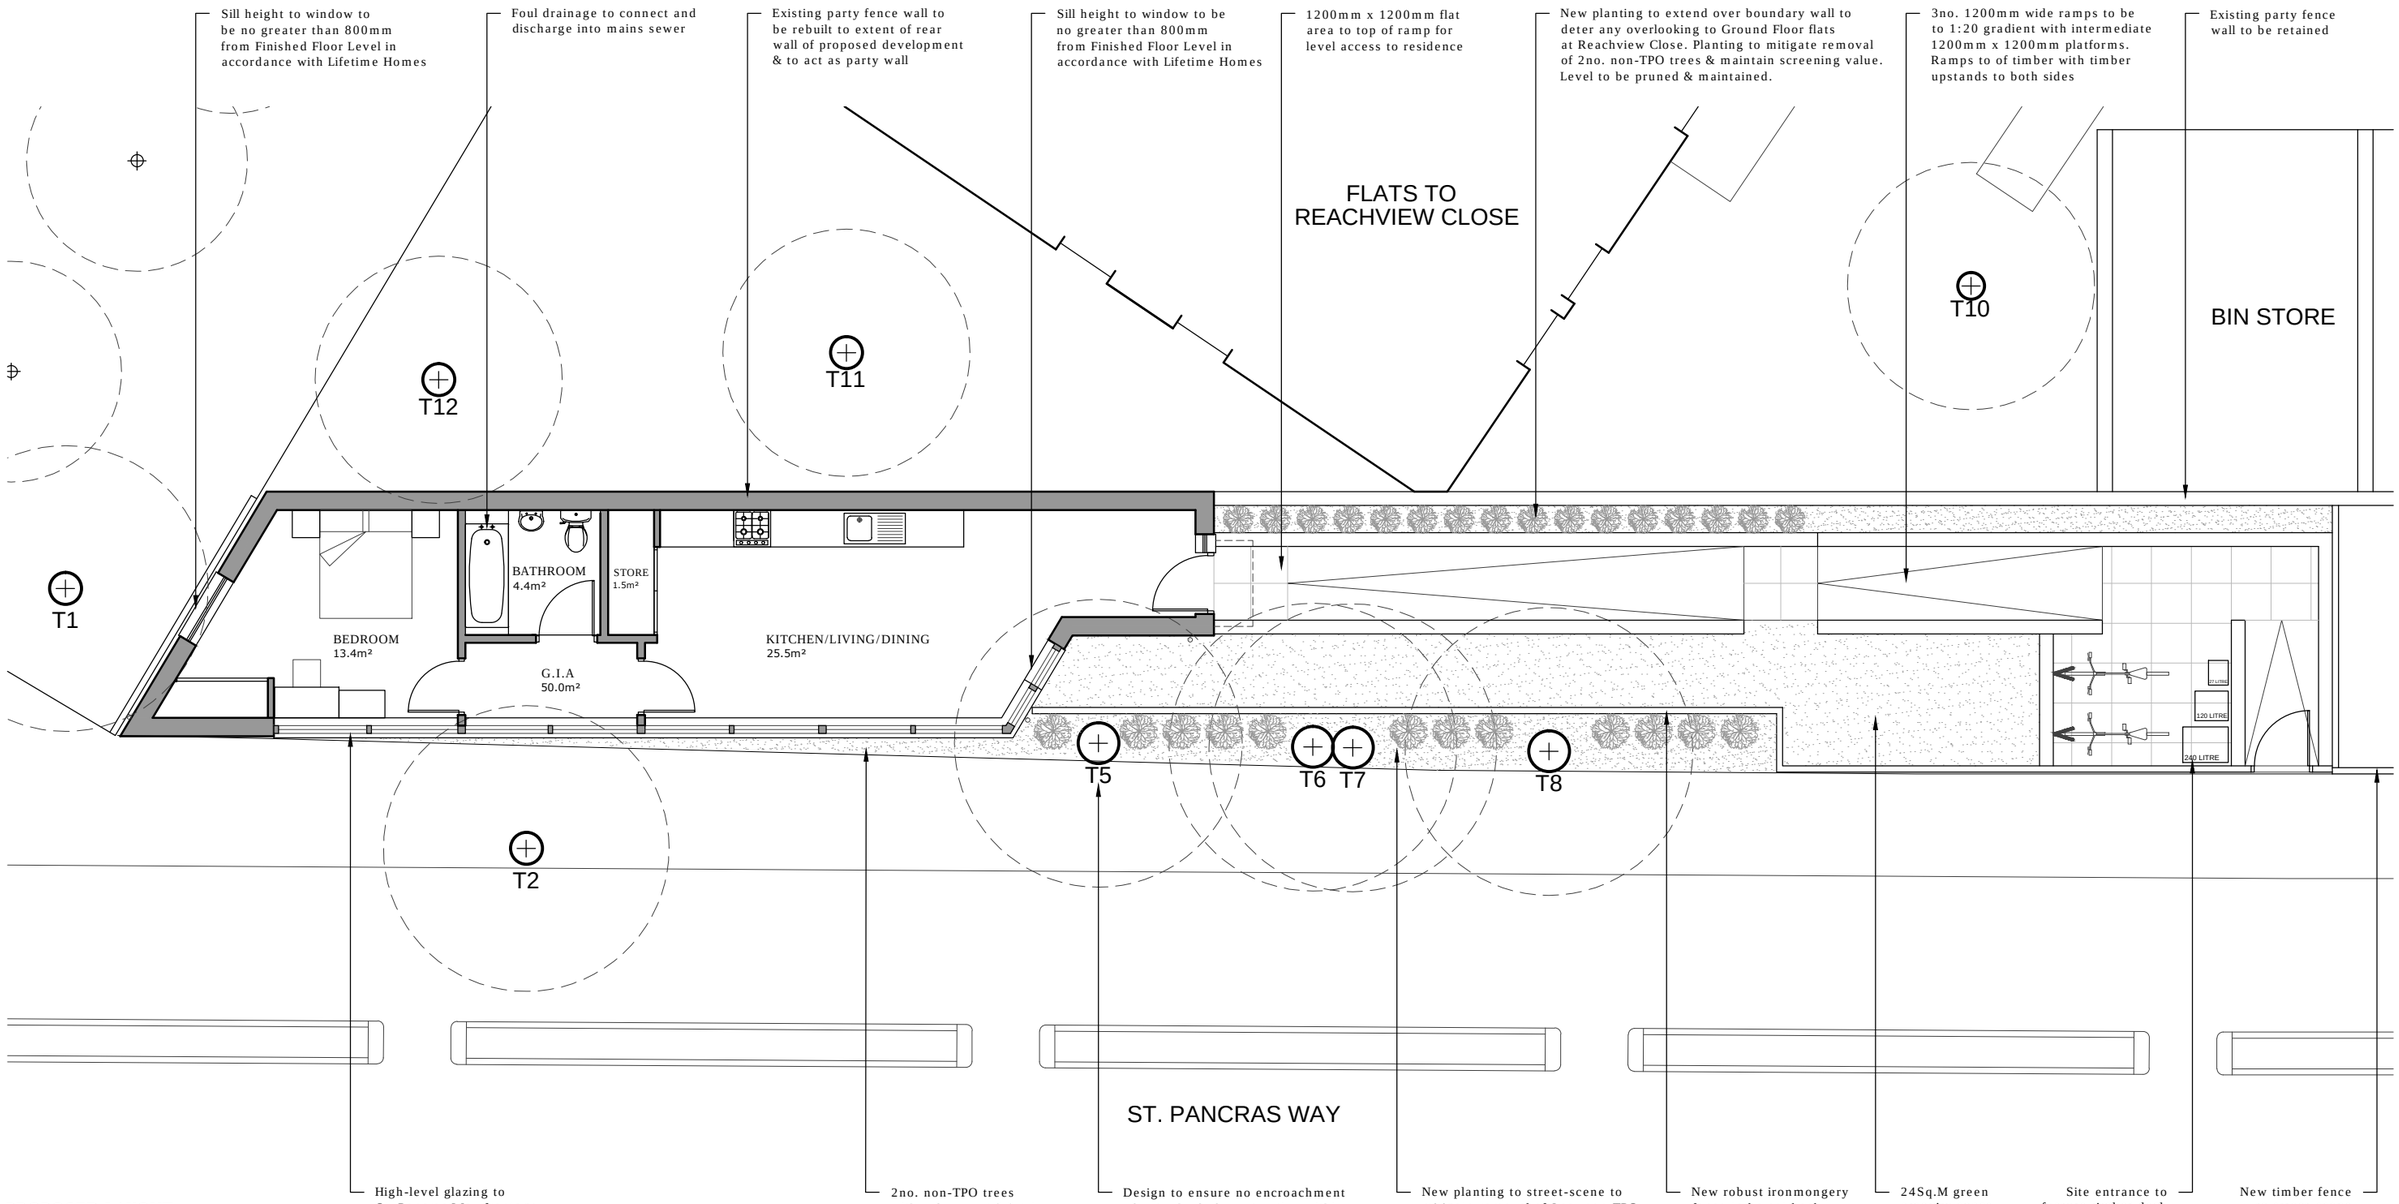

PROPOSED LAYOUT
SCALE: 1:100

WILLIAM MARTIN
PROPERTY AND CONSTRUCTION CONSULTANTS

T 020 7378 5800
F 020 7357 6128
E mail@william-martin.co.uk
W www.william-martin.co.uk

WILLIAM MARTIN
2/7 BREWERY SQ
BUTLER'S WHARF
LONDON, SE1 2LF

JOB TITLE: 105 ST. PANCRAS WAY, CAMDEN, NW1 0RA

CLIENT: CONWAY INVESTMENTS LTD

DWG TITLE: PROPOSED LAYOUT

SCALE	DATE	CHECK	DRAWN
1:100@A3	JAN 14	RK	JD

DATE	REVISION	Rev.No.
09/11/15	Fenestration to front revised	C
05/08/15	Cycle stand & Refuse shown	B
02/04/15	Lanscaping alterations	A

REV. C

DWG NO. 10118.03

© COPYRIGHT
William Martin Property Consultants Limited - 7059387