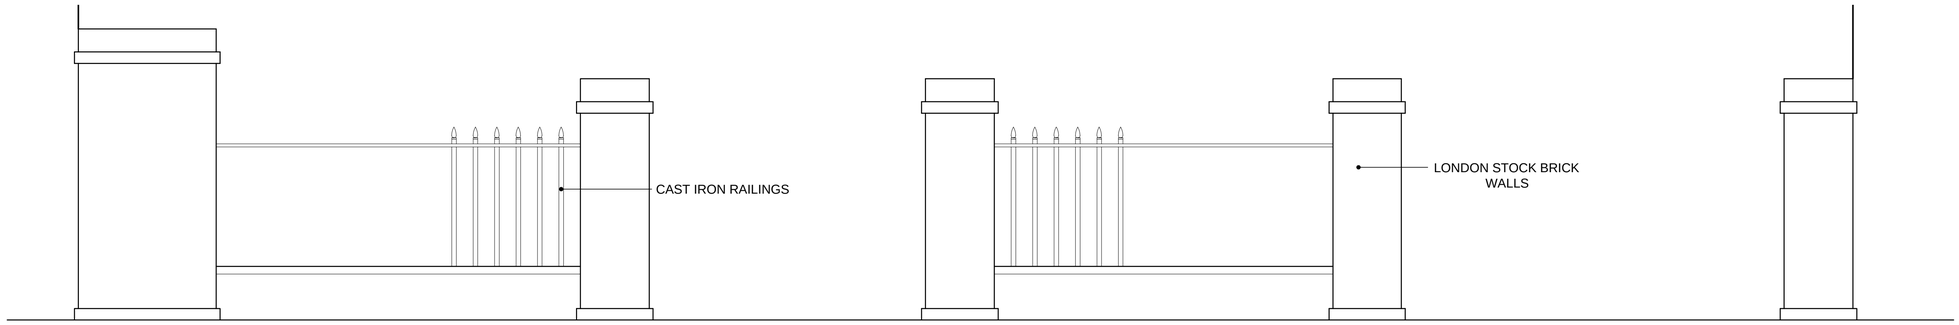


External Works - Front Elevation

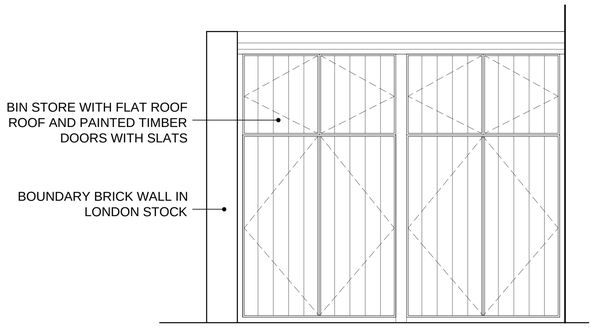


Bin Store Front Elevation

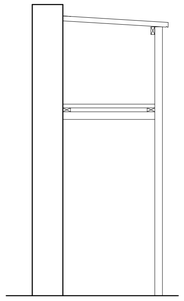

Section A-A

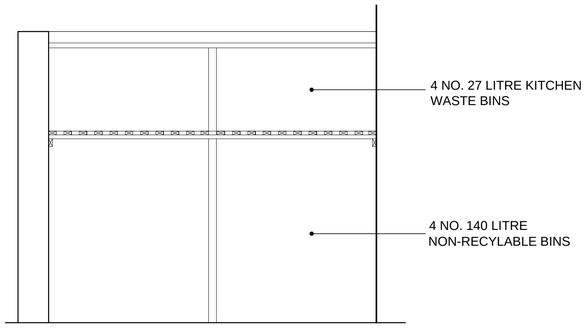


Section B-B

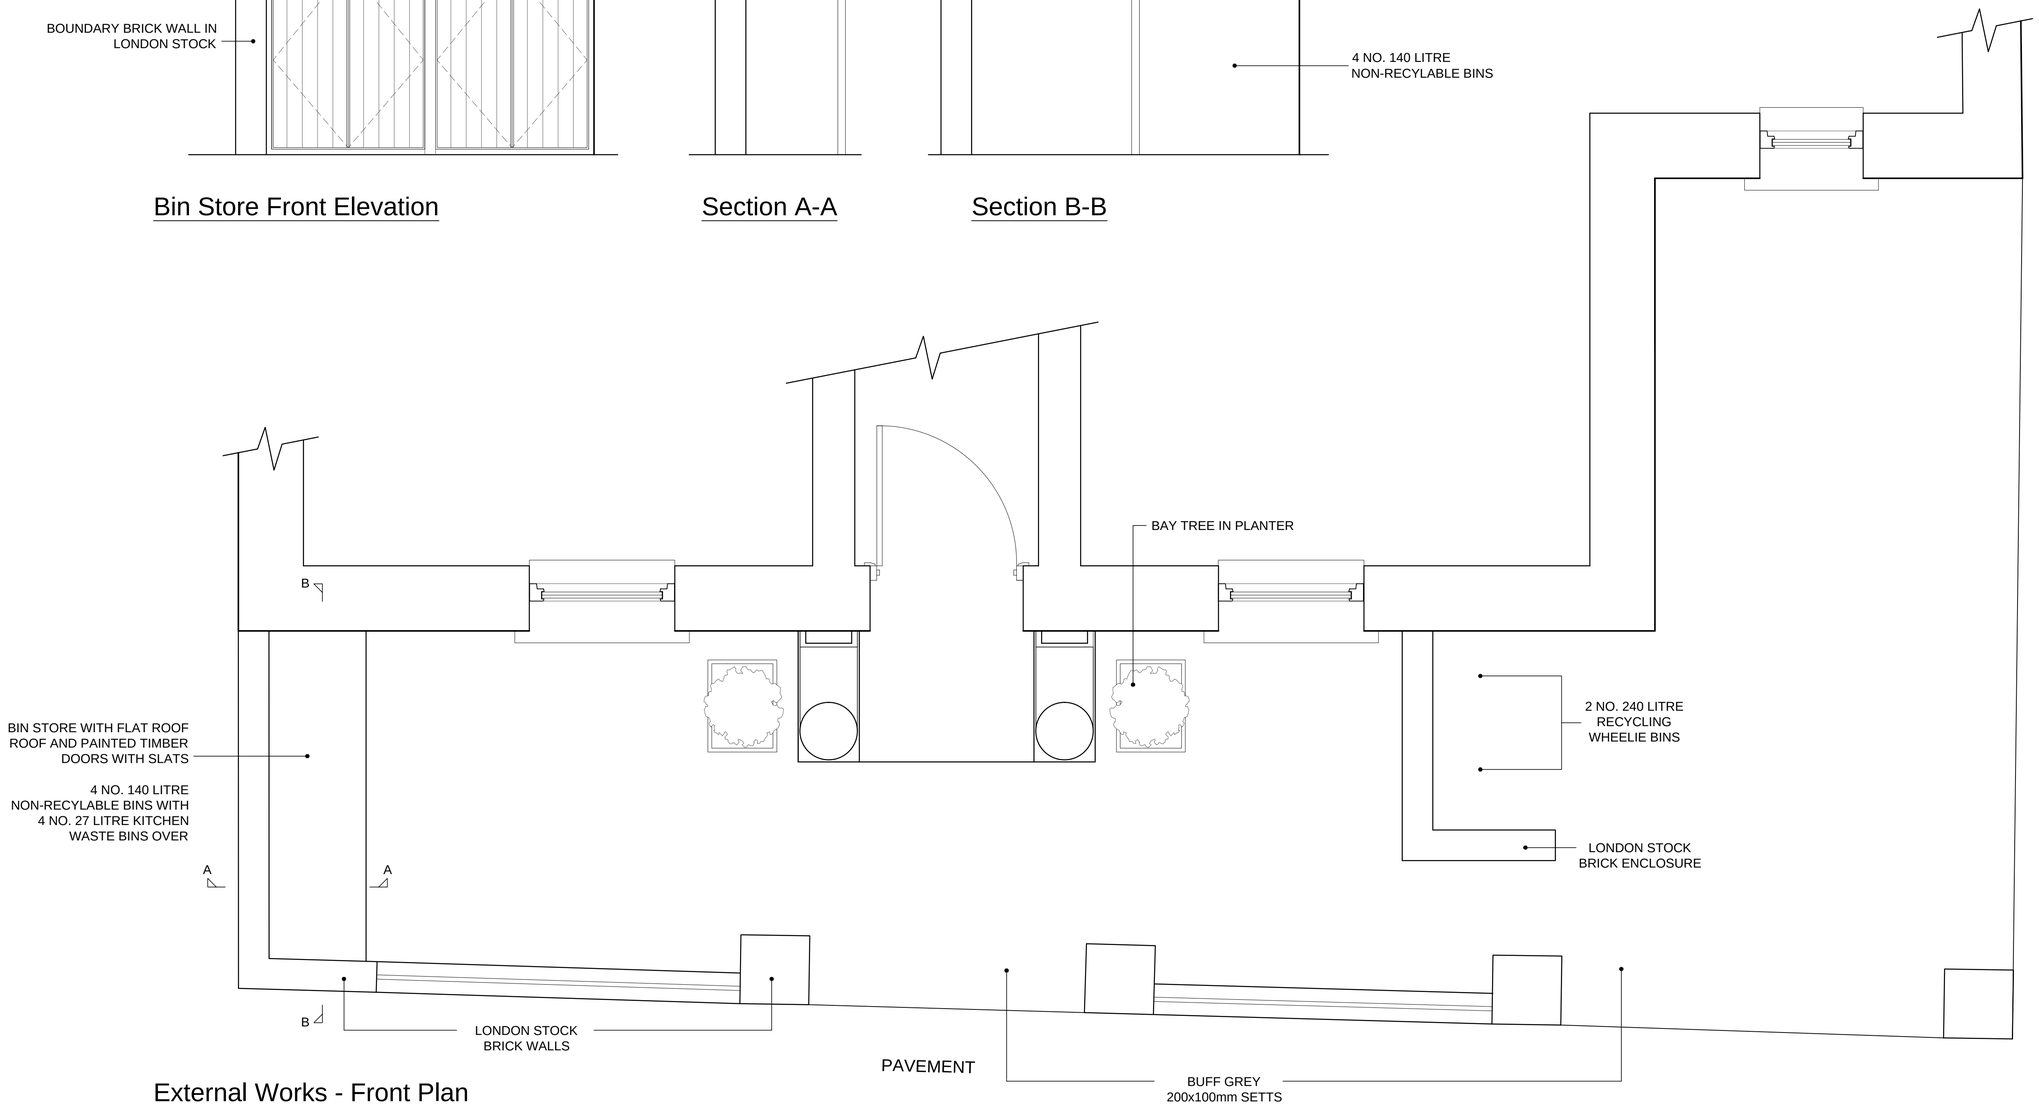


External Works - Front Plan

| | | |
|---|---|---|
| Project<br>Four Self Contained Flats, No Basement<br>9/11 Mansfield Road, London<br>NW3 2JD | | |
| DWG<br>Discharge of planning condition 8 (1 of 2) | | |
| DWG Number<br>1002-PC2 | Scale<br>1:20 @ A1 | Date<br>NOV 15 / RWB |

Abbotswood Properties
Unit 6, Basepoint, Winnall Valley Road,
Winchester, Hampshire SO23 0LD
tel. 01962 832974