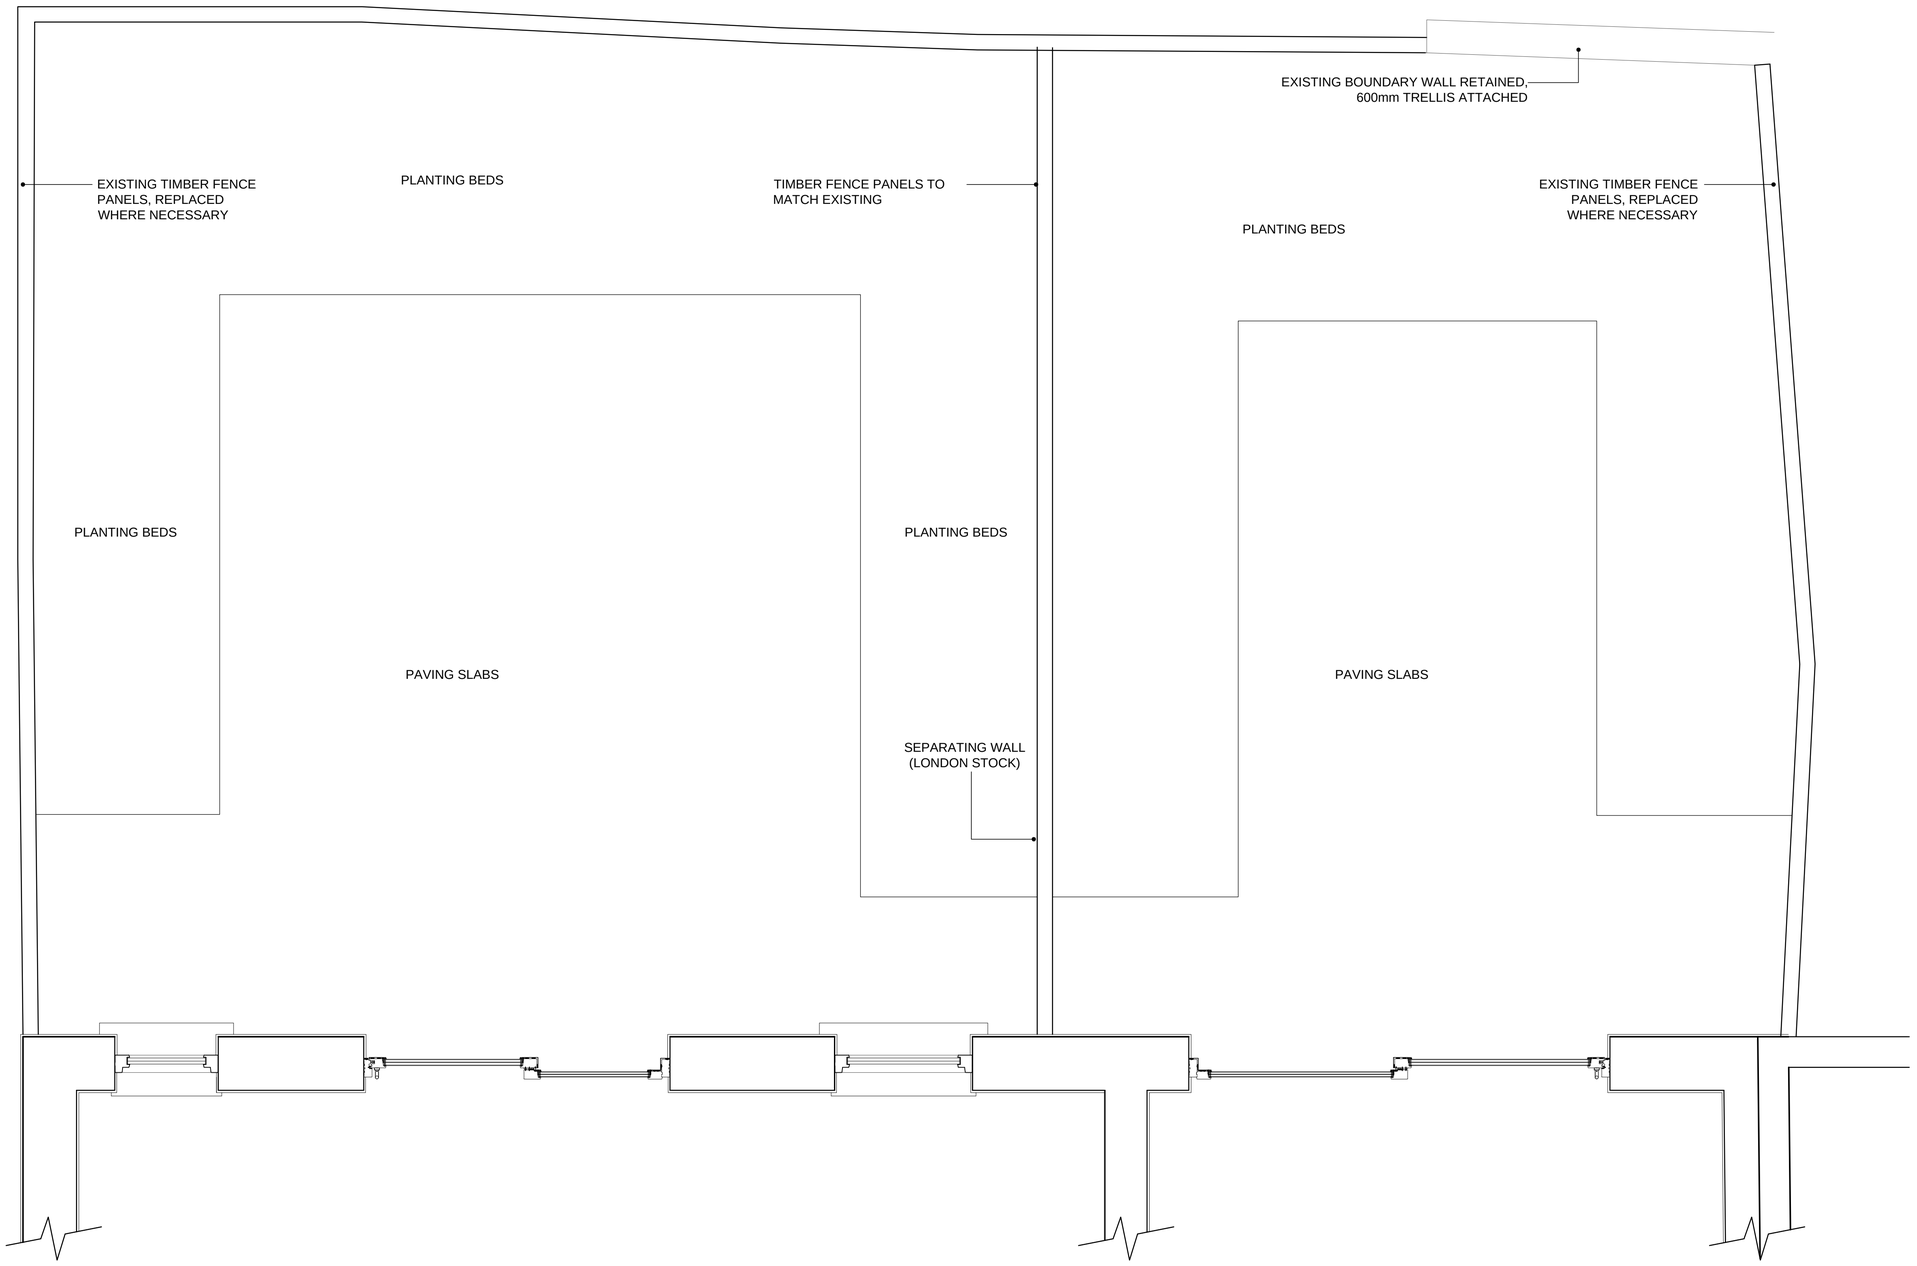

External Works - Rear Plan

Project
Four Self Contained Flats, No Basement
9/11 Mansfield Road, London
NW3 2JD

DWG
Discharge of planning condition 8 (2 of 2)

DWG Number	Scale	Date
1002-PC3	1:20 @ A1	NOV 15 / RWB

Abbotswood Properties
Unit 6, Basepoint, Winnall Valley Road,
Winchester, Hampshire SO23 0LD
tel. 01962 832974