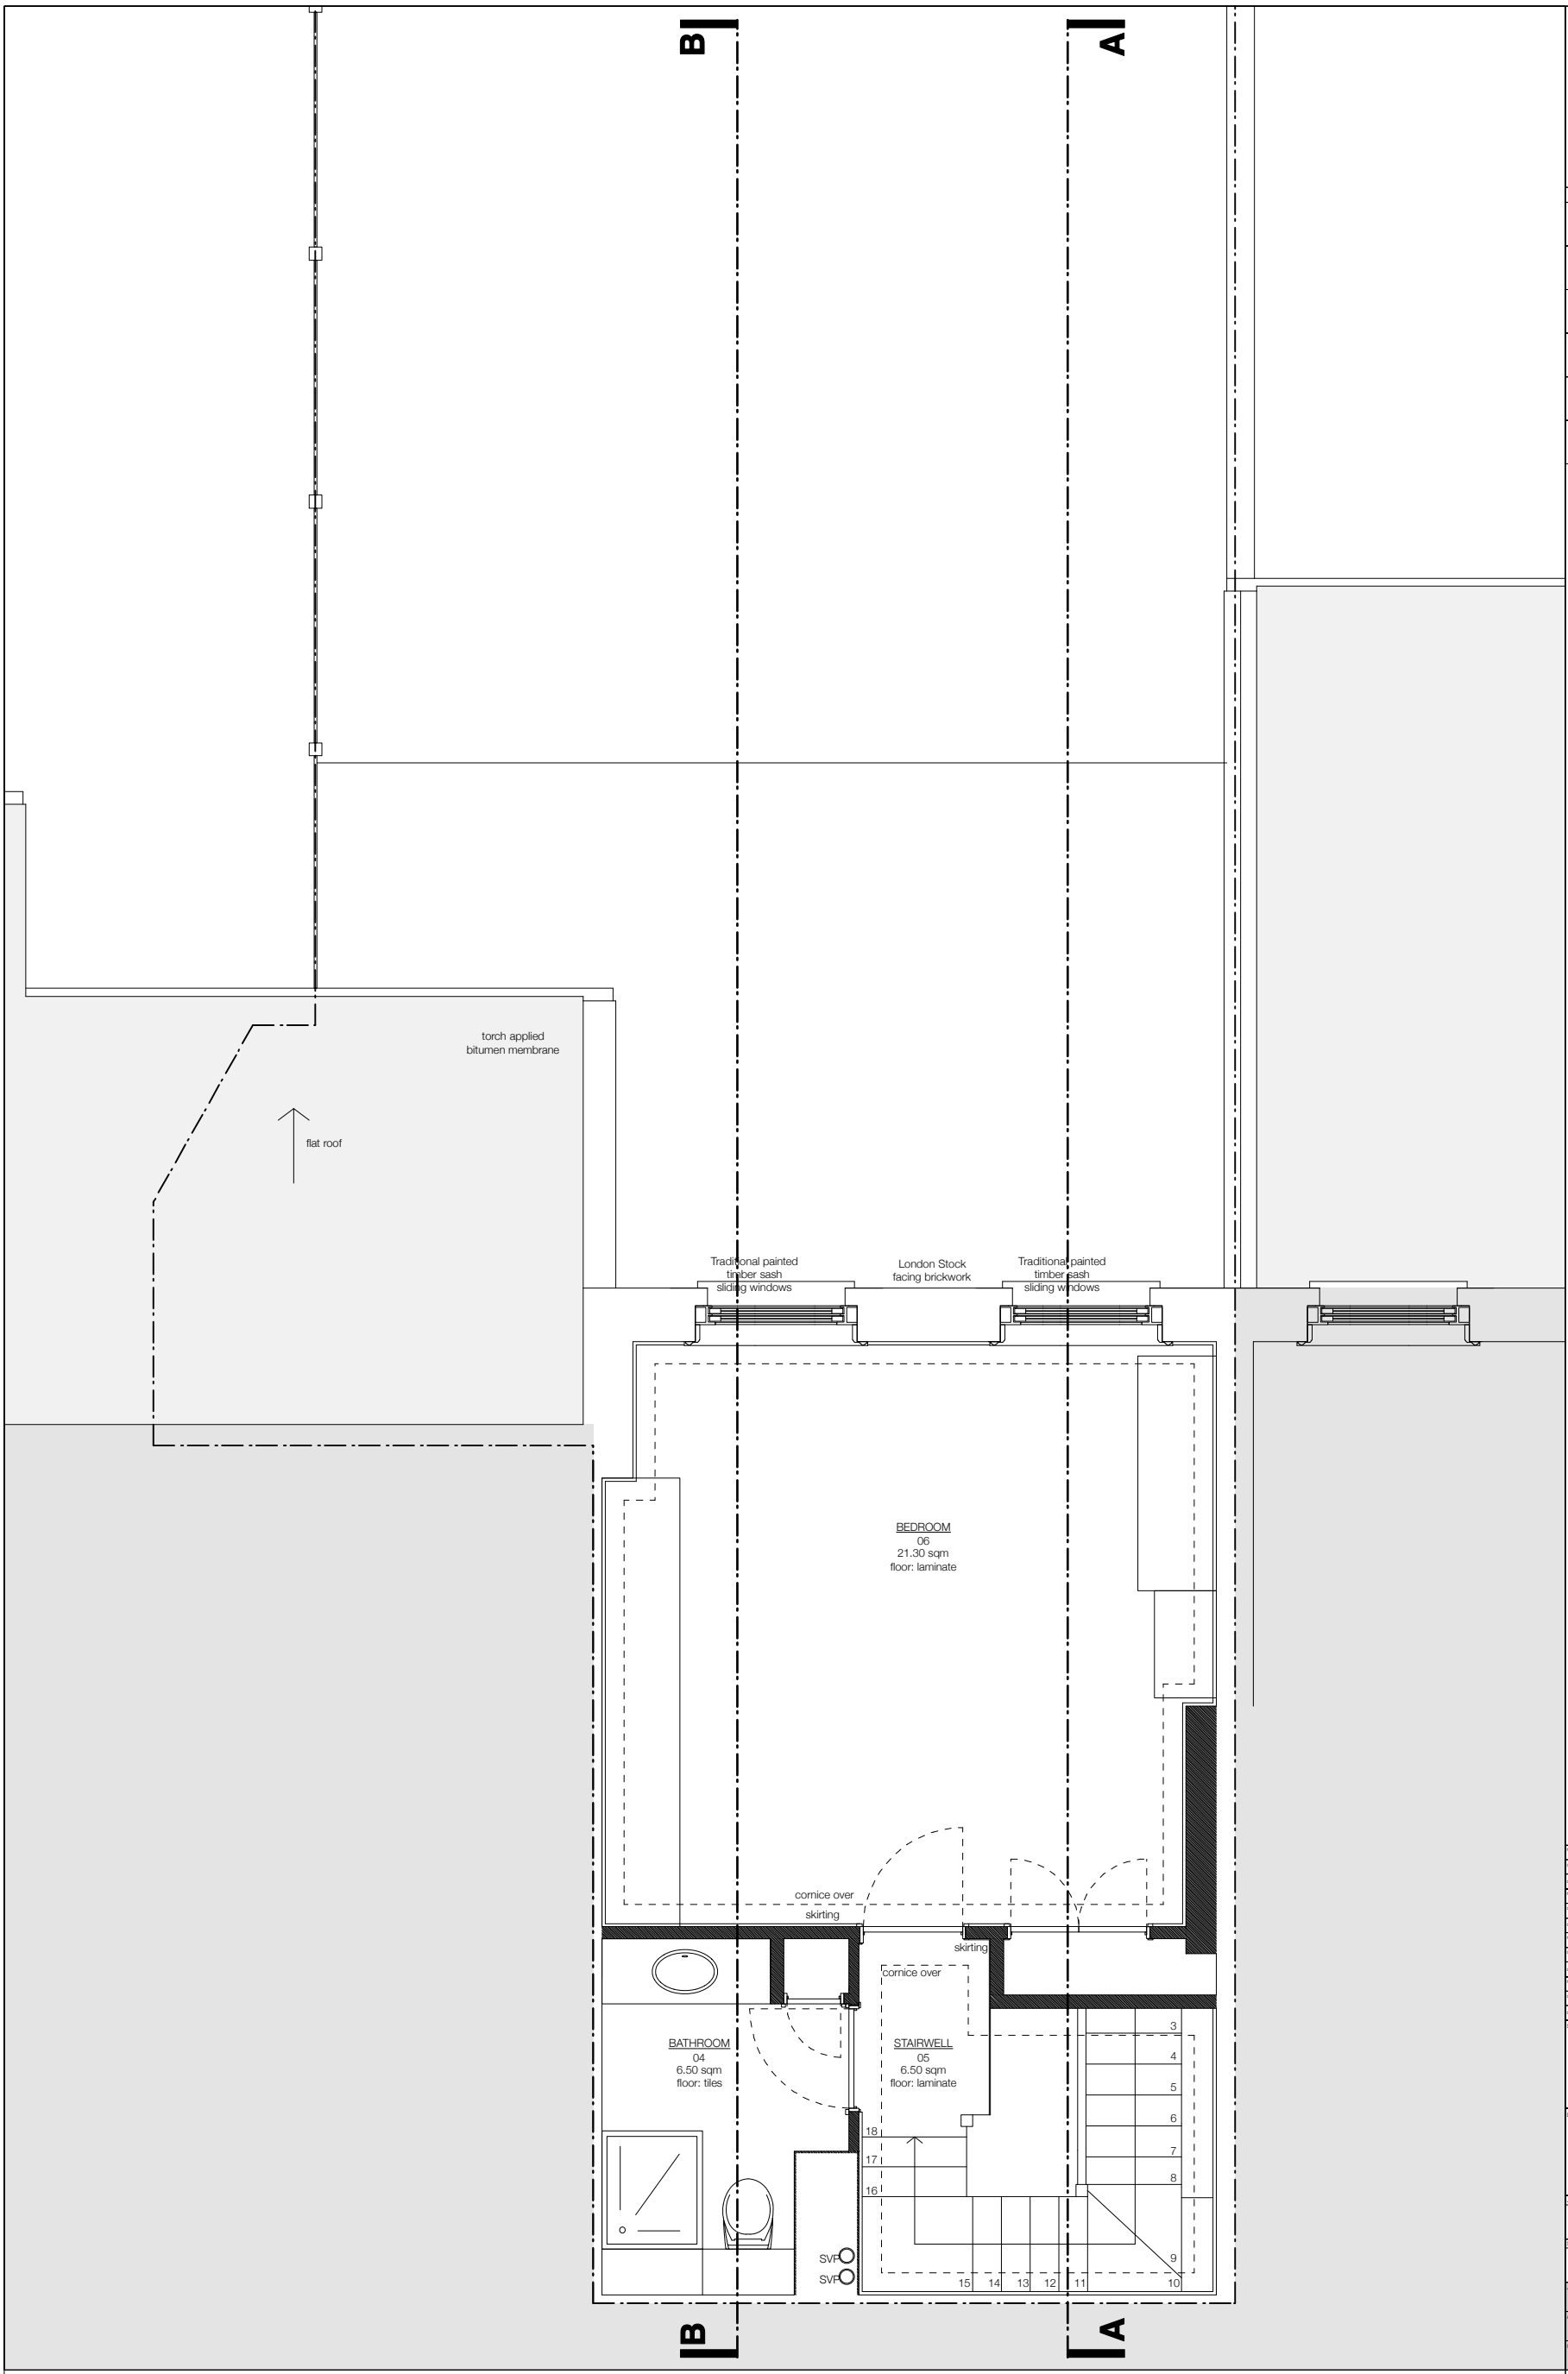

DISCLAIMER:

1 - Do not scale off this drawing. All dimensions should be checked on site by the Contractor prior to commencement of works. Any discrepancies are to be reported to the Architect immediately.

2 - This drawing is to be read in conjunction with all Architects drawings and specifications.

3 - This drawing is to be read in conjunction with all Structural Engineers drawings and specifications.

4 - This drawing is to be read in conjunction with all Service Engineers drawings and specifications.

5 - If in doubt, seek clarification with Architect.

6 - All works must comply with the Building Regulation 2000 and subsequent modifications and Local Authority Byelaws. No materail to be used or method of workmanship emlpoyed unless conformity with the current relevant British Standard is ensured.

7 - This drawing and its contents remain the copyright of Francesco Pierazzi Architects.

	SITE OUTLINE
	WALLS TO BE DEMOLISHED
	AREAS TO BE DEMOLISHED
	NEW WALLS
	OTHER PROPERTIES
	BOUNDARY WALLS

rev:	
date:	
dr:	
rev:	
date:	
dr:	
rev:	
date:	
dr:	
rev:	
date:	
dr:	
Stage:	DEVELOPED DESIGN PLANNING
Drawing Title:	FIRST FLOOR PLAN AS EXISTING

Job number	Drawing number:	Revision:	
199	02_DD		
Scale:	Date:	Drawn by:	Approved by:
1:50 @ A3	13th NOV 2015	F.P.	F.P.

Job title:	GROUND FLOOR REAR EXTENSION AND INTERNAL ALTERATIONS
Address:	FLAT 3, 70 GREENCROFT GARDENS LONDON, NW6 3JQ
Client:	JENNY TE AND OSCAR CHOI

FRANCESCO PIERAZZI
Architects

186 Pullman Court, Streatham Hill
London, SW2 4TA, United Kingdom
T. +44 (0)20 86239378
M. +44 (0)7944 180967

office@fparchitects.london
www.fparchitects.london

FIRST FLOOR PLAN
AS EXISTING
SCALE 1:50 @ A3

0 1 2 5

N