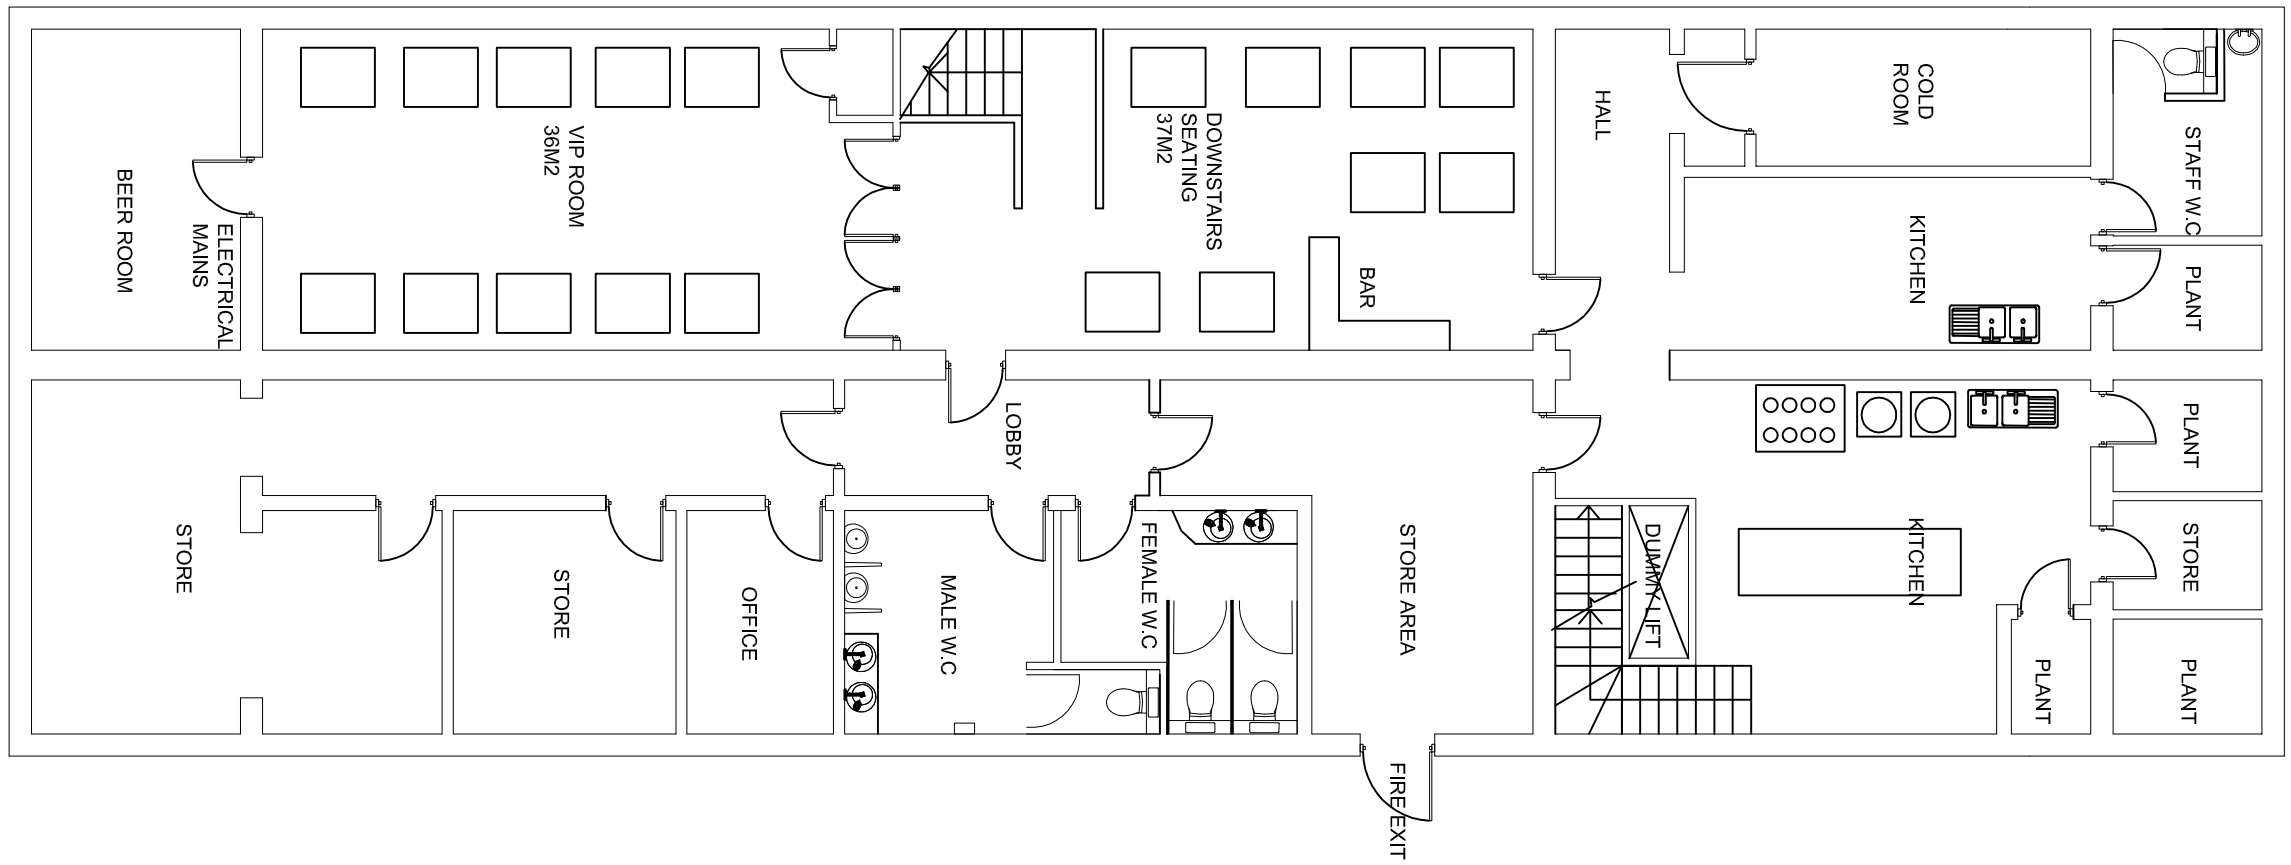

2 1:100

Existing Basement Plan

General Notes
1 Do not scale from this drawing.
2 Setting-out is based on outline survey only. All dimensions to be checked on site prior to construction/ordering
3 Unless shown otherwise all dimensions are to structural surfaces and are in mm.
4 Unless shown refer to internal door schedule for door size. Door opening to be set out to give full specified architrave either side.
5 Refer to drawing number.
6 Any disrepancies between the Engineer's and Architect's drawings must be varified with the Architect.

North

Rev	Date	Description	By	Chkd

Client
Mr Ruhul Noor / Hason Raja

Project
Survey
84 Southampton Row, WC1B 4BB

Unit 11, 3 Cottage Road, Islington, London, N7 8TP
t: (020) 7495 5755
studio@atumdesignlab.com
www.atumdesignlab.com

ATUM DESIGN LAB.

Drawing Title
Existing Floor Plans

Date	Scale	Status
11.03.14	1:100 @ A3	

2140-100

Revision