door to back garden

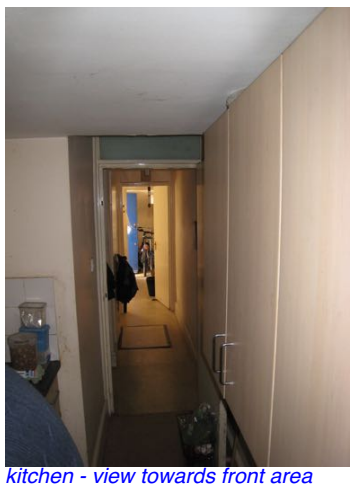

kitchen - view towards front area

front room

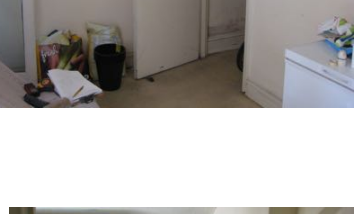

basement flat entrance

back elevation

communal garden

front room

basement front area

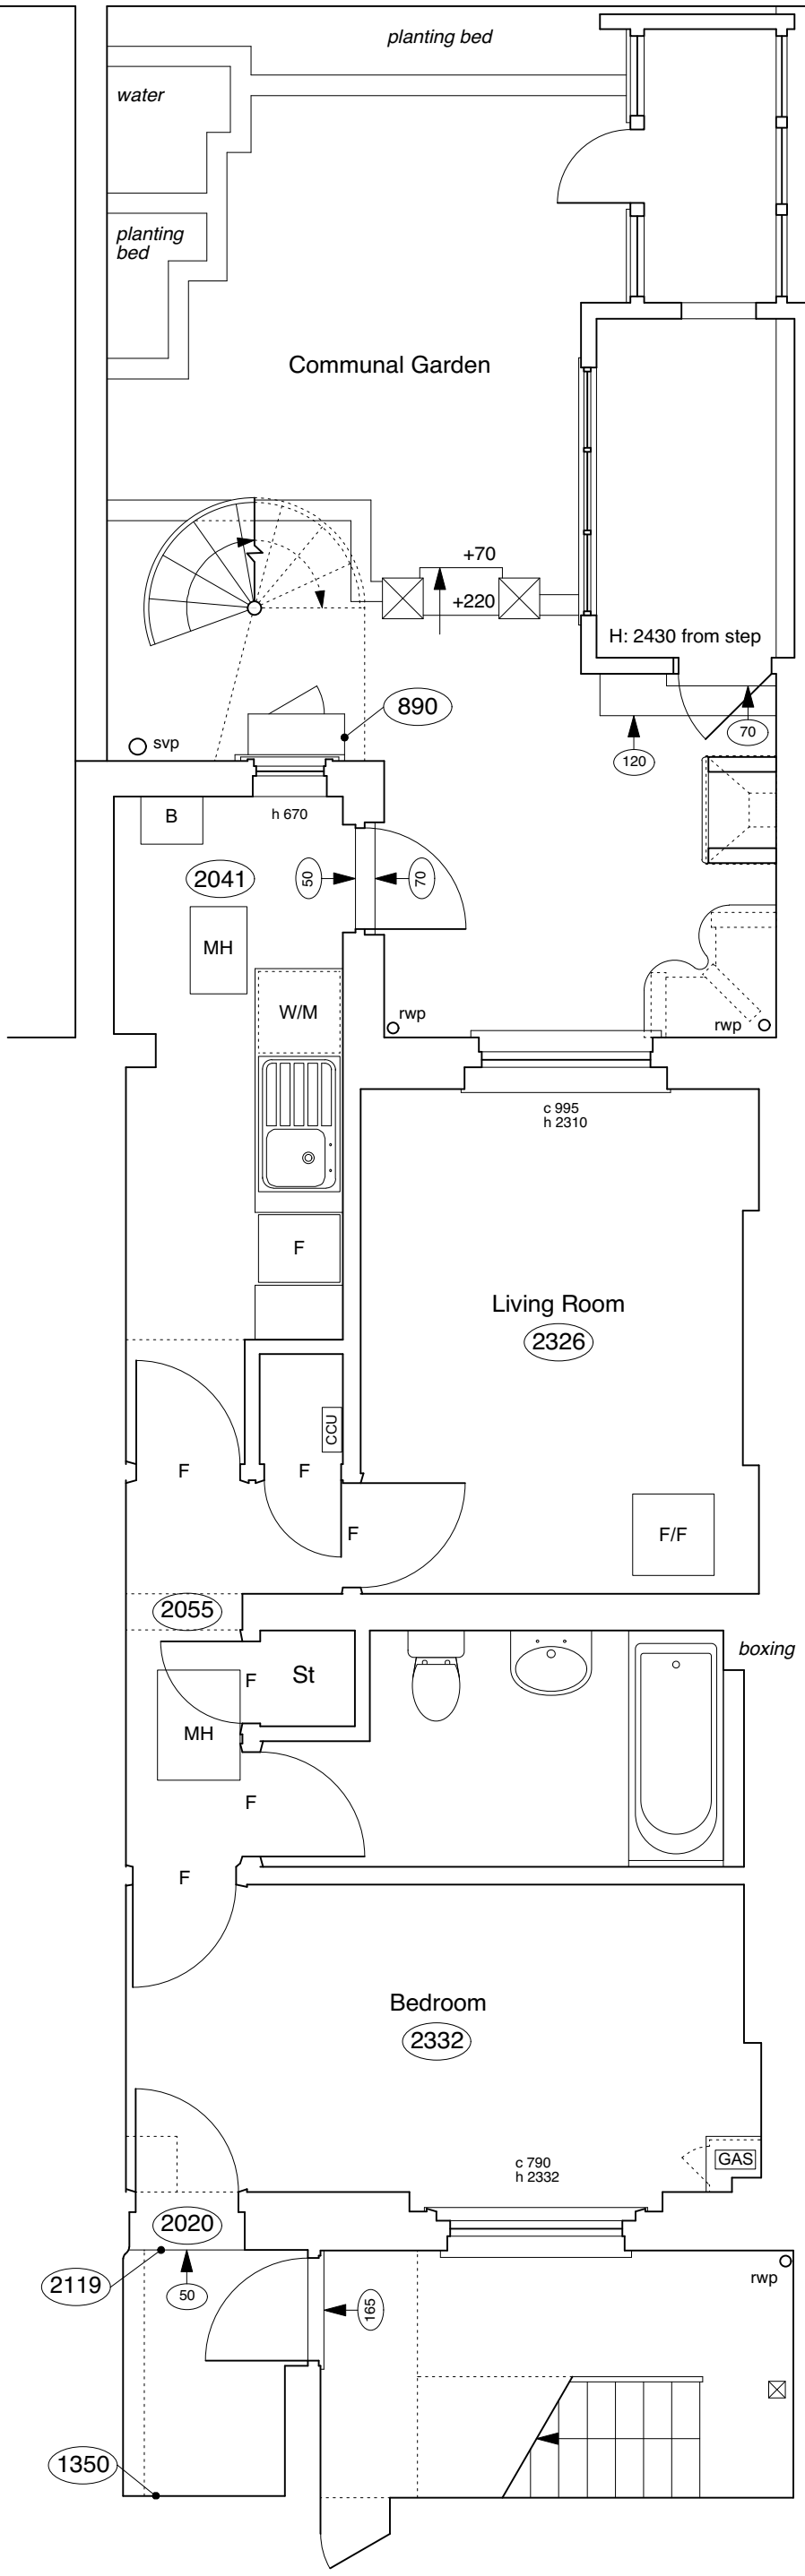

project5 ARCHITECTURE PROJECT 5 ARCHITECTURE LLP 8 Waterson Street London E2 8HL T: +44 (0)20 7739 9131 F: +44 (0)20 7739 3687 E: info@p5a.co.uk	job title 64 FREDERICK STREET, LONDON WC1X 0ND	scale 1:50 @ A3	drawn SA	drawing no. **6214-FS64-E01**
	drawing BASEMENT PLAN - AS EXISTING	date APRIL 2015	checked XX	