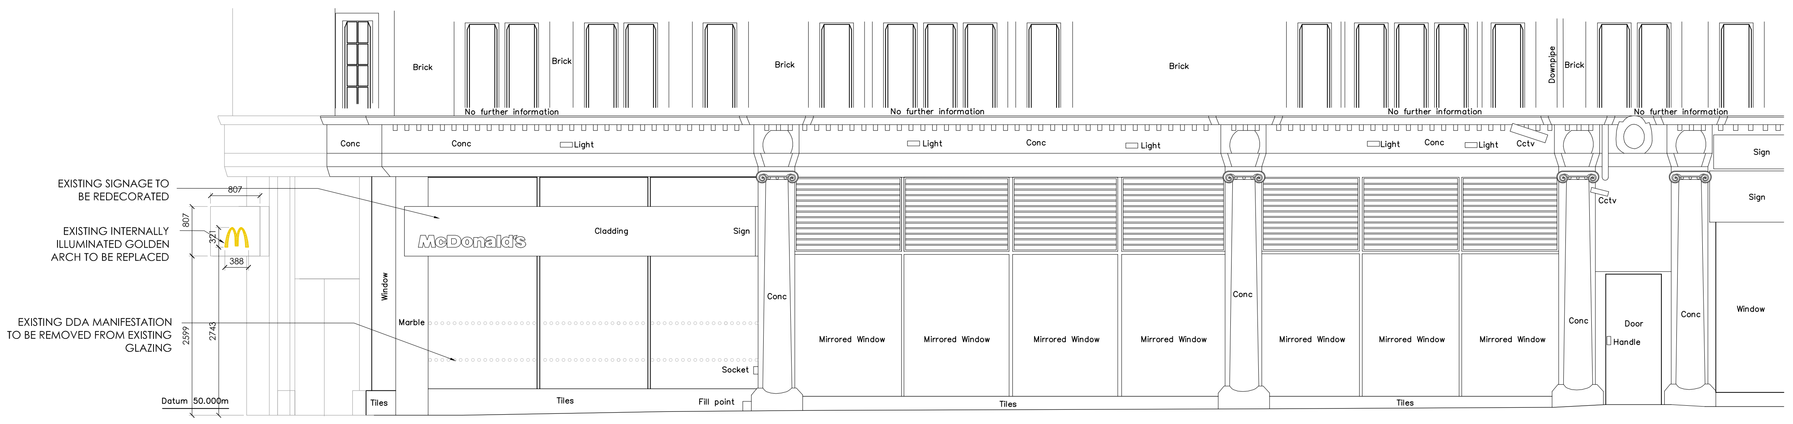

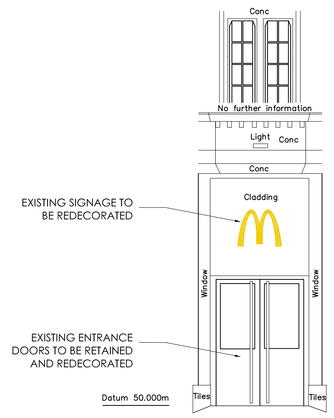

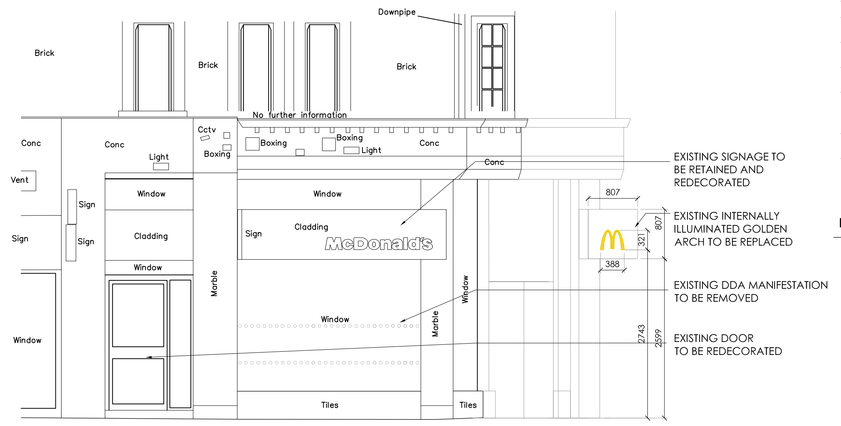

NOTES

- All dimensions and levels are to be checked on site.
- Any discrepancies are to be reported to the architect before any work commences.
- This drawing shall not be scalled to ascertain any dimensions. Work to figured dims only.
- This drawing shall not be reproduced without express written permission from AEW.
- Title overlay drawings and ownership boundaries are produced using all reasonable endeavours. AEW cannot be responsible for the accuracy or scale discrepancy of base plans supplied to them.
- All works are to be undertaken in accordance with Building Regulations and the latest British Standards.
- All proprietary materials and products are to be used strictly in accordance with the manufacturers recommendations.

DESIGN HAZARD IDENTIFICATION

- No significant Hazards have been identified in this drawing

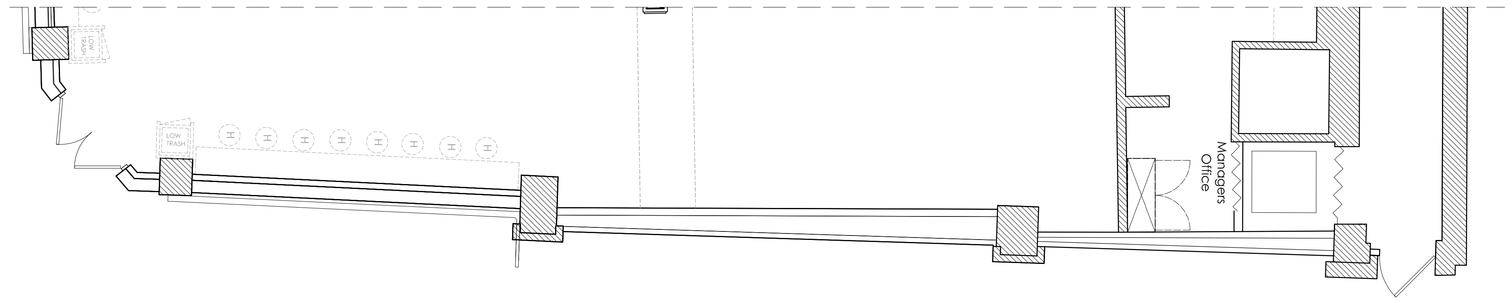

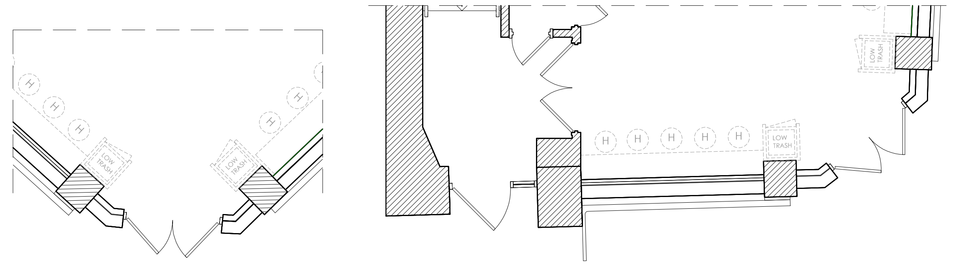

EXISTING SHOPFRONT
Scale @ 1:50

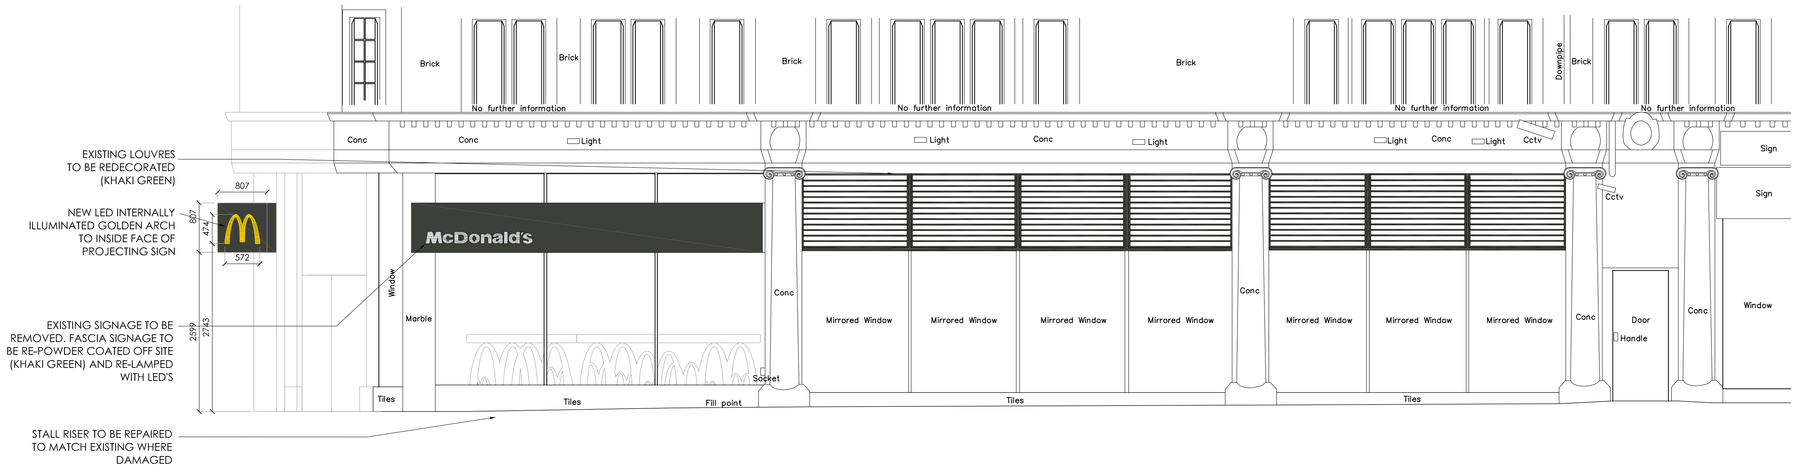

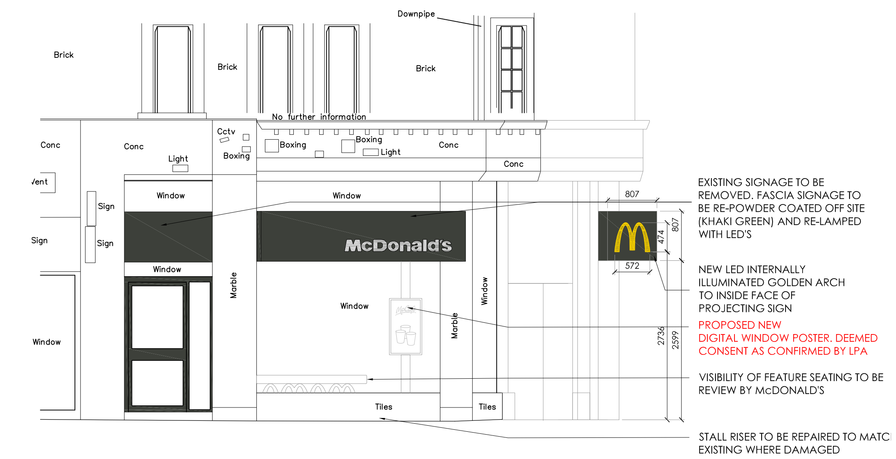

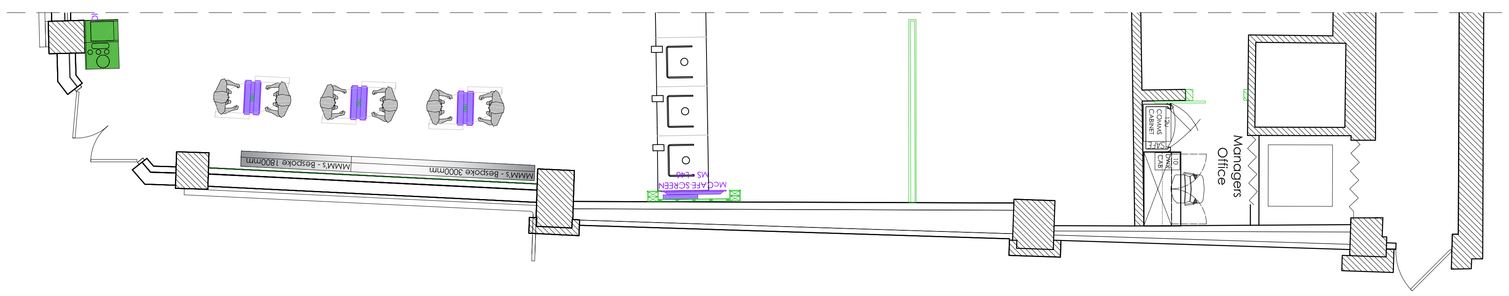

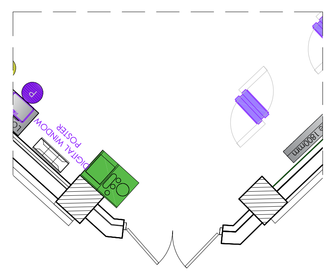

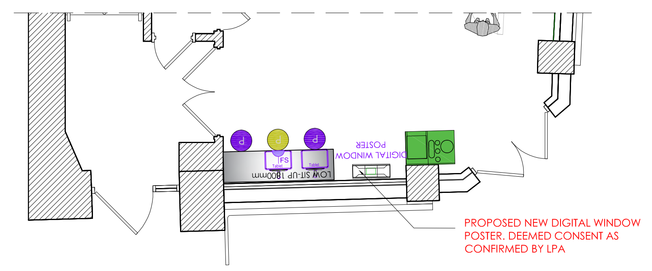

PROPOSED SHOPFRONT
Scale @ 1:50

0 1 2 3 4 5m
Scale 1:100

EXISTING & PROPOSED SHOPFRONT
@ 1:50

REV	Date	Drawn by:-	Checked by:-
C	01/12/15	JLS	DP
LPA CONFIRMED WINDOW POSTER DOES NOT REQUIRE CONSENT.			
B	02/11/15	RC/JLS	AC
NEW PROJECTING SIGN UPDATED & LOW MMMIIIS TO SHOPFRONT			
A	01/10/15	CB	AC
'M' VINYL TO PROJECTING SIGN TO BE REPLACED WITH NEW.			

Status: For Information
drawing stage:
client: McDonald's Restaurant's Ltd
project: WARREN ST
store: 0044
drawing title: EXISTING & PROPOSED SHOPFRONT
date: 21.08.15 drawn: CB
scale@A0: 1:50 checked: AC

AEW ARCHITECTS AND DESIGNERS LTD
Unit 1 Ashton Lane Sale M33 6WX
T: 0161 962 7575 F: 0161 962 7577

drawing: 6388_AEW_0044_0005
rev: C