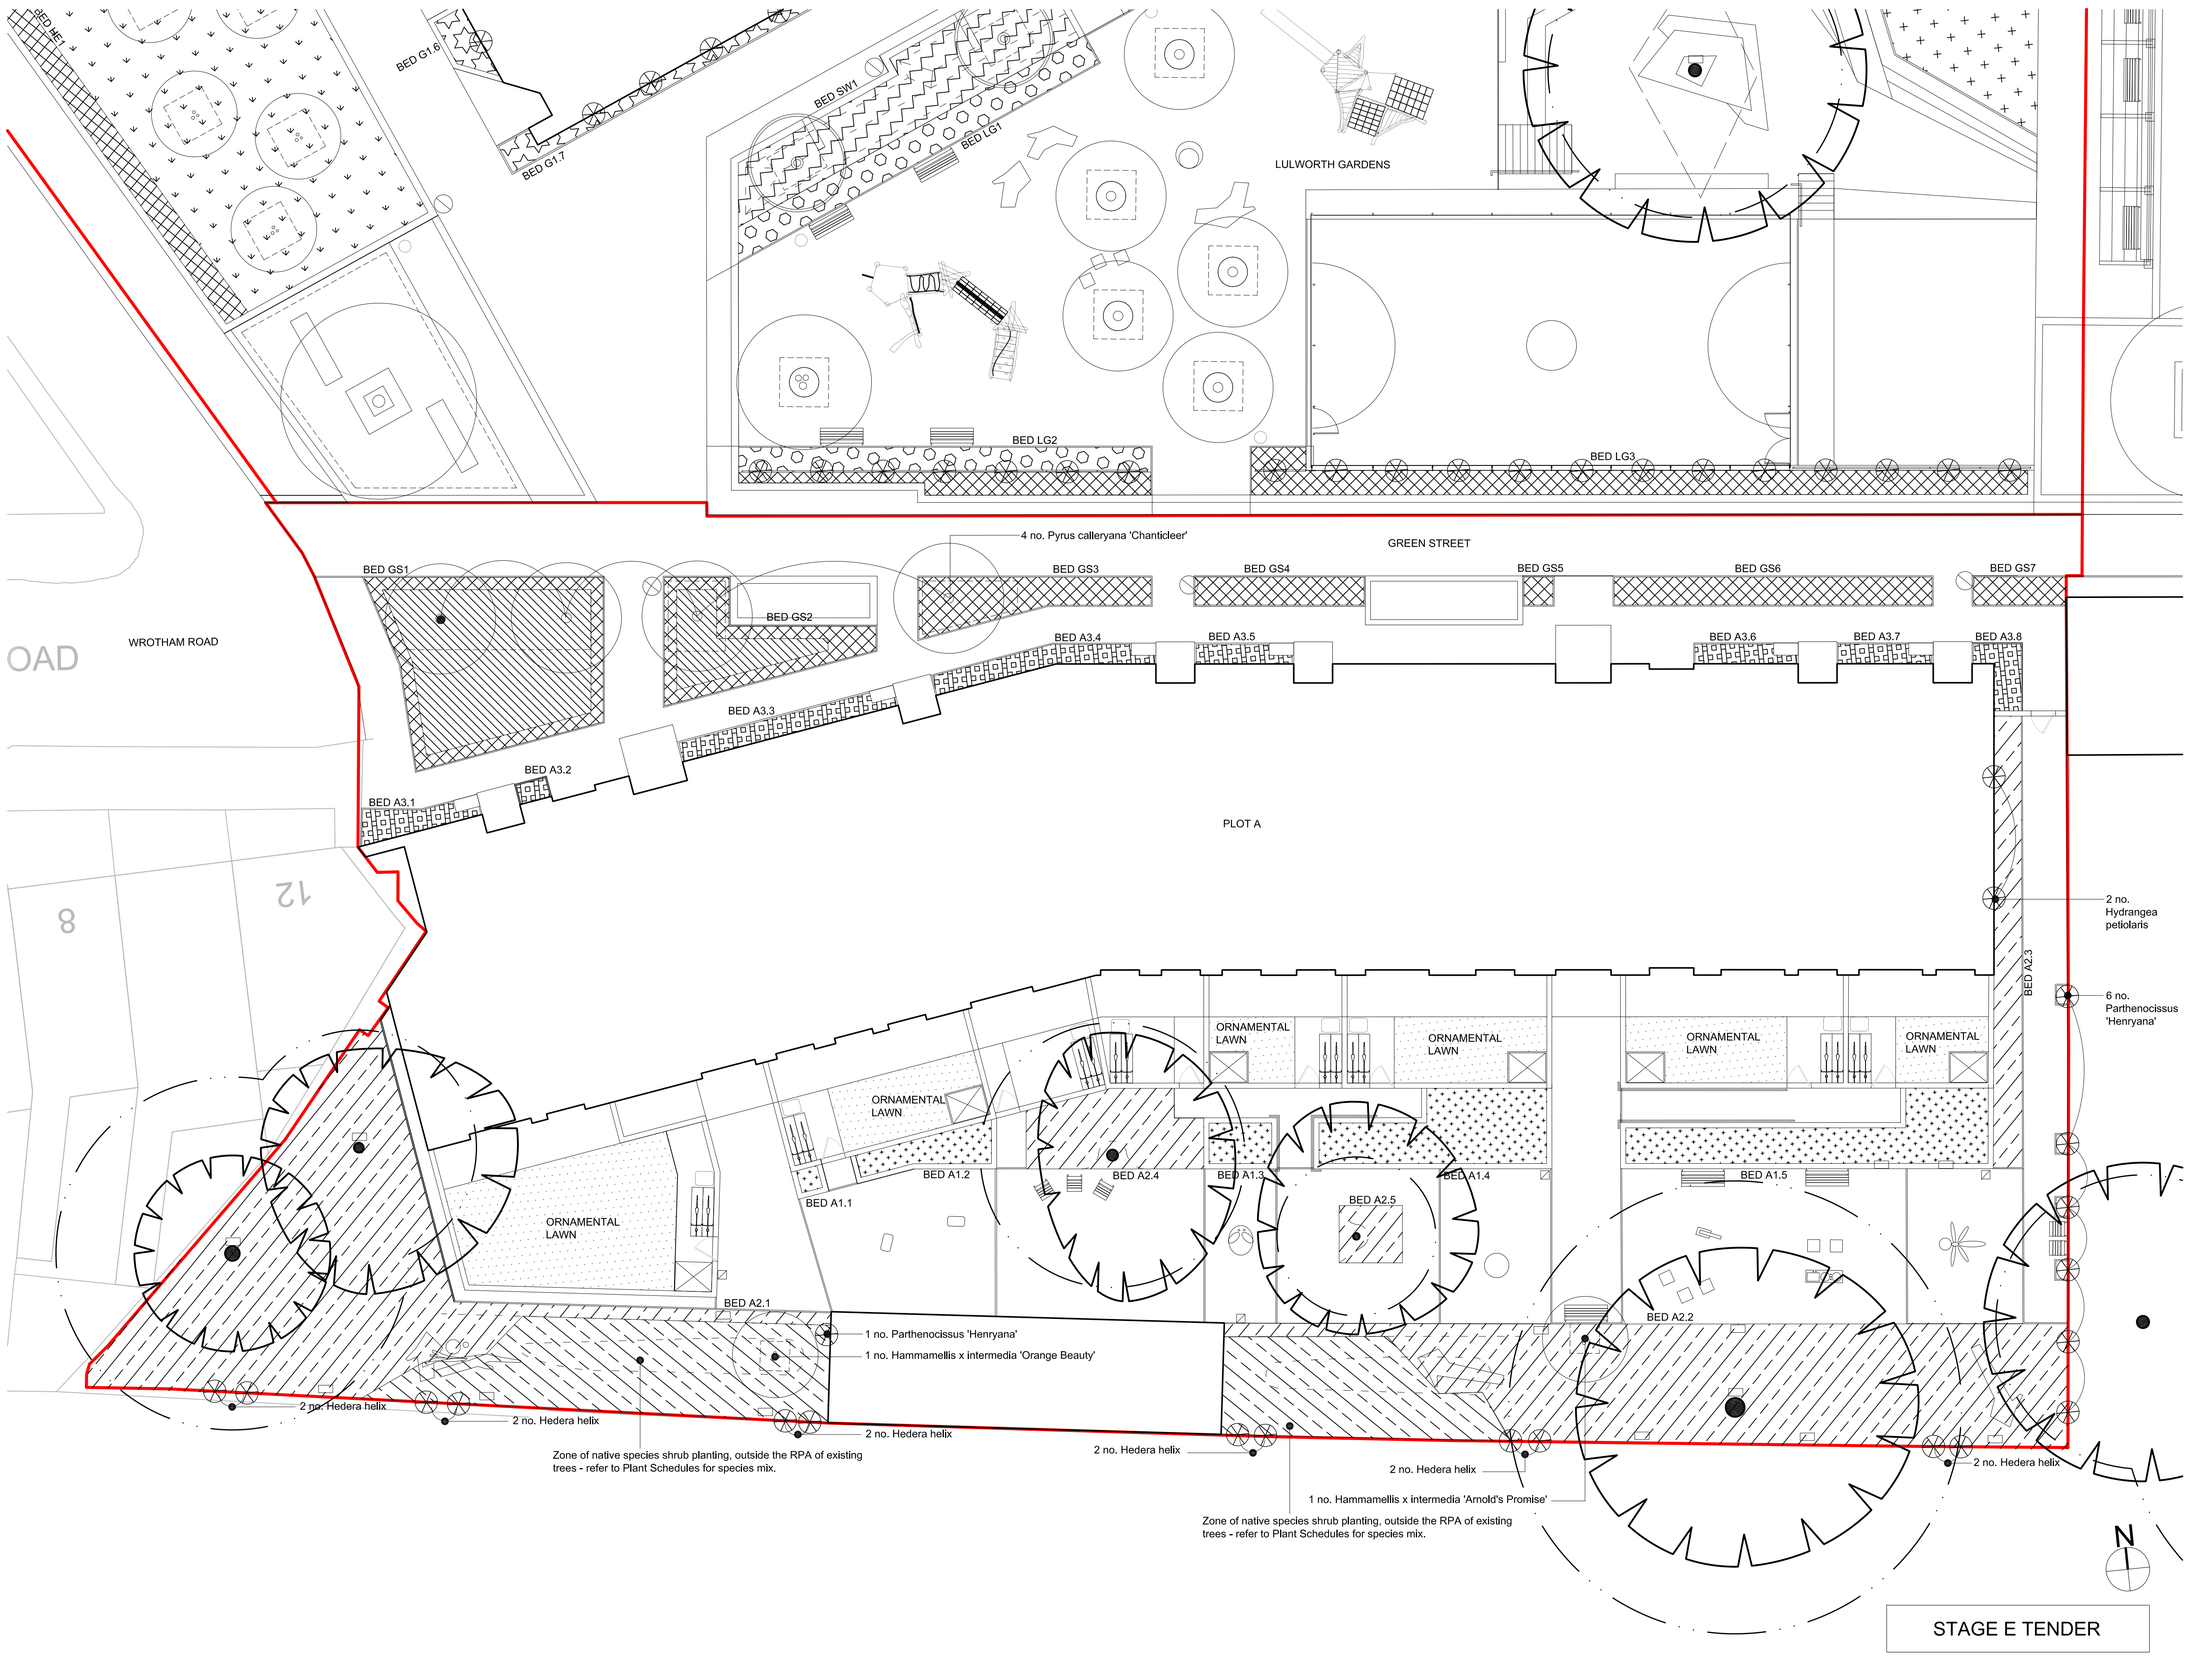

STAGE E TENDER

GENERAL NOTES:

1. ALL DIMENSIONS AND LEVELS SHALL BE CHECKED ON SITE PRIOR TO CONSTRUCTION WORK COMMENCING
2. ALL LANDSCAPE DRAWINGS TO BE READ IN CONJUNCTION WITH ALL RELEVANT ENGINEER'S AND ARCHITECT'S DRAWINGS AND SPECIFICATIONS
3. ALL DRAWINGS TO BE READ IN CONJUNCTION WITH THE LANDSCAPE SPECIFICATION
4. ANY DISCREPANCY CONCERNING THE DRAWINGS SHOULD BE REFERED TO THE CA IMMEDIATELY
5. ALL DIMENSIONS IN MILLIMETRES UNLESS NOTED OTHERWISE
6. ALL LEVELS IN METRES
7. DO NOT SCALE OFF THIS DRAWING
8. EXISTING SERVICE ALIGNMENTS SHALL BE CHECKED ON SITE BY THE CONTRACTOR PRIOR TO CONSTRUCTION WORK COMMENCING
9. THE CONTENT OF THIS DRAWING IS TO BE READ IN CONJUNCTION WITH THE LATEST PROJECT CDM RISK REGISTER

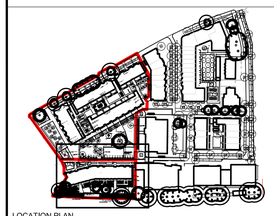

LOCATION PLAN

FOR SOFT LANDSCAPE LEGEND PLEASE REFER TO DRAWING AGC377-AL-SW-1-005

Rev.	Date	Description	Drawn	Ch'd
01	30/05/2014	STAGE E TENDER	CH	TO

grant associates
Landscape Architecture, Urban Design, Creative Ecology
22 Milk Street, Bath BA1 1UT
T: +44 (0) 1225 332664, F: +44 (0) 1225 420803
E: info@grant-associates.uk.com

CLIENT
LB CAMDEN

PROJECT
AGAR GROVE REGENERATION

TITLE
SOFT LANDSCAPE
GENERAL ARRANGEMENT
SHEET 1 OF 5

Status:	Drawn:	Checked:
STAGE E	BP	CH
Scale: 1:125 at A1	Date: 31/03/2014	Approved: TO

Drawing Number: 377-AL-SW-1-001

Rev: 01