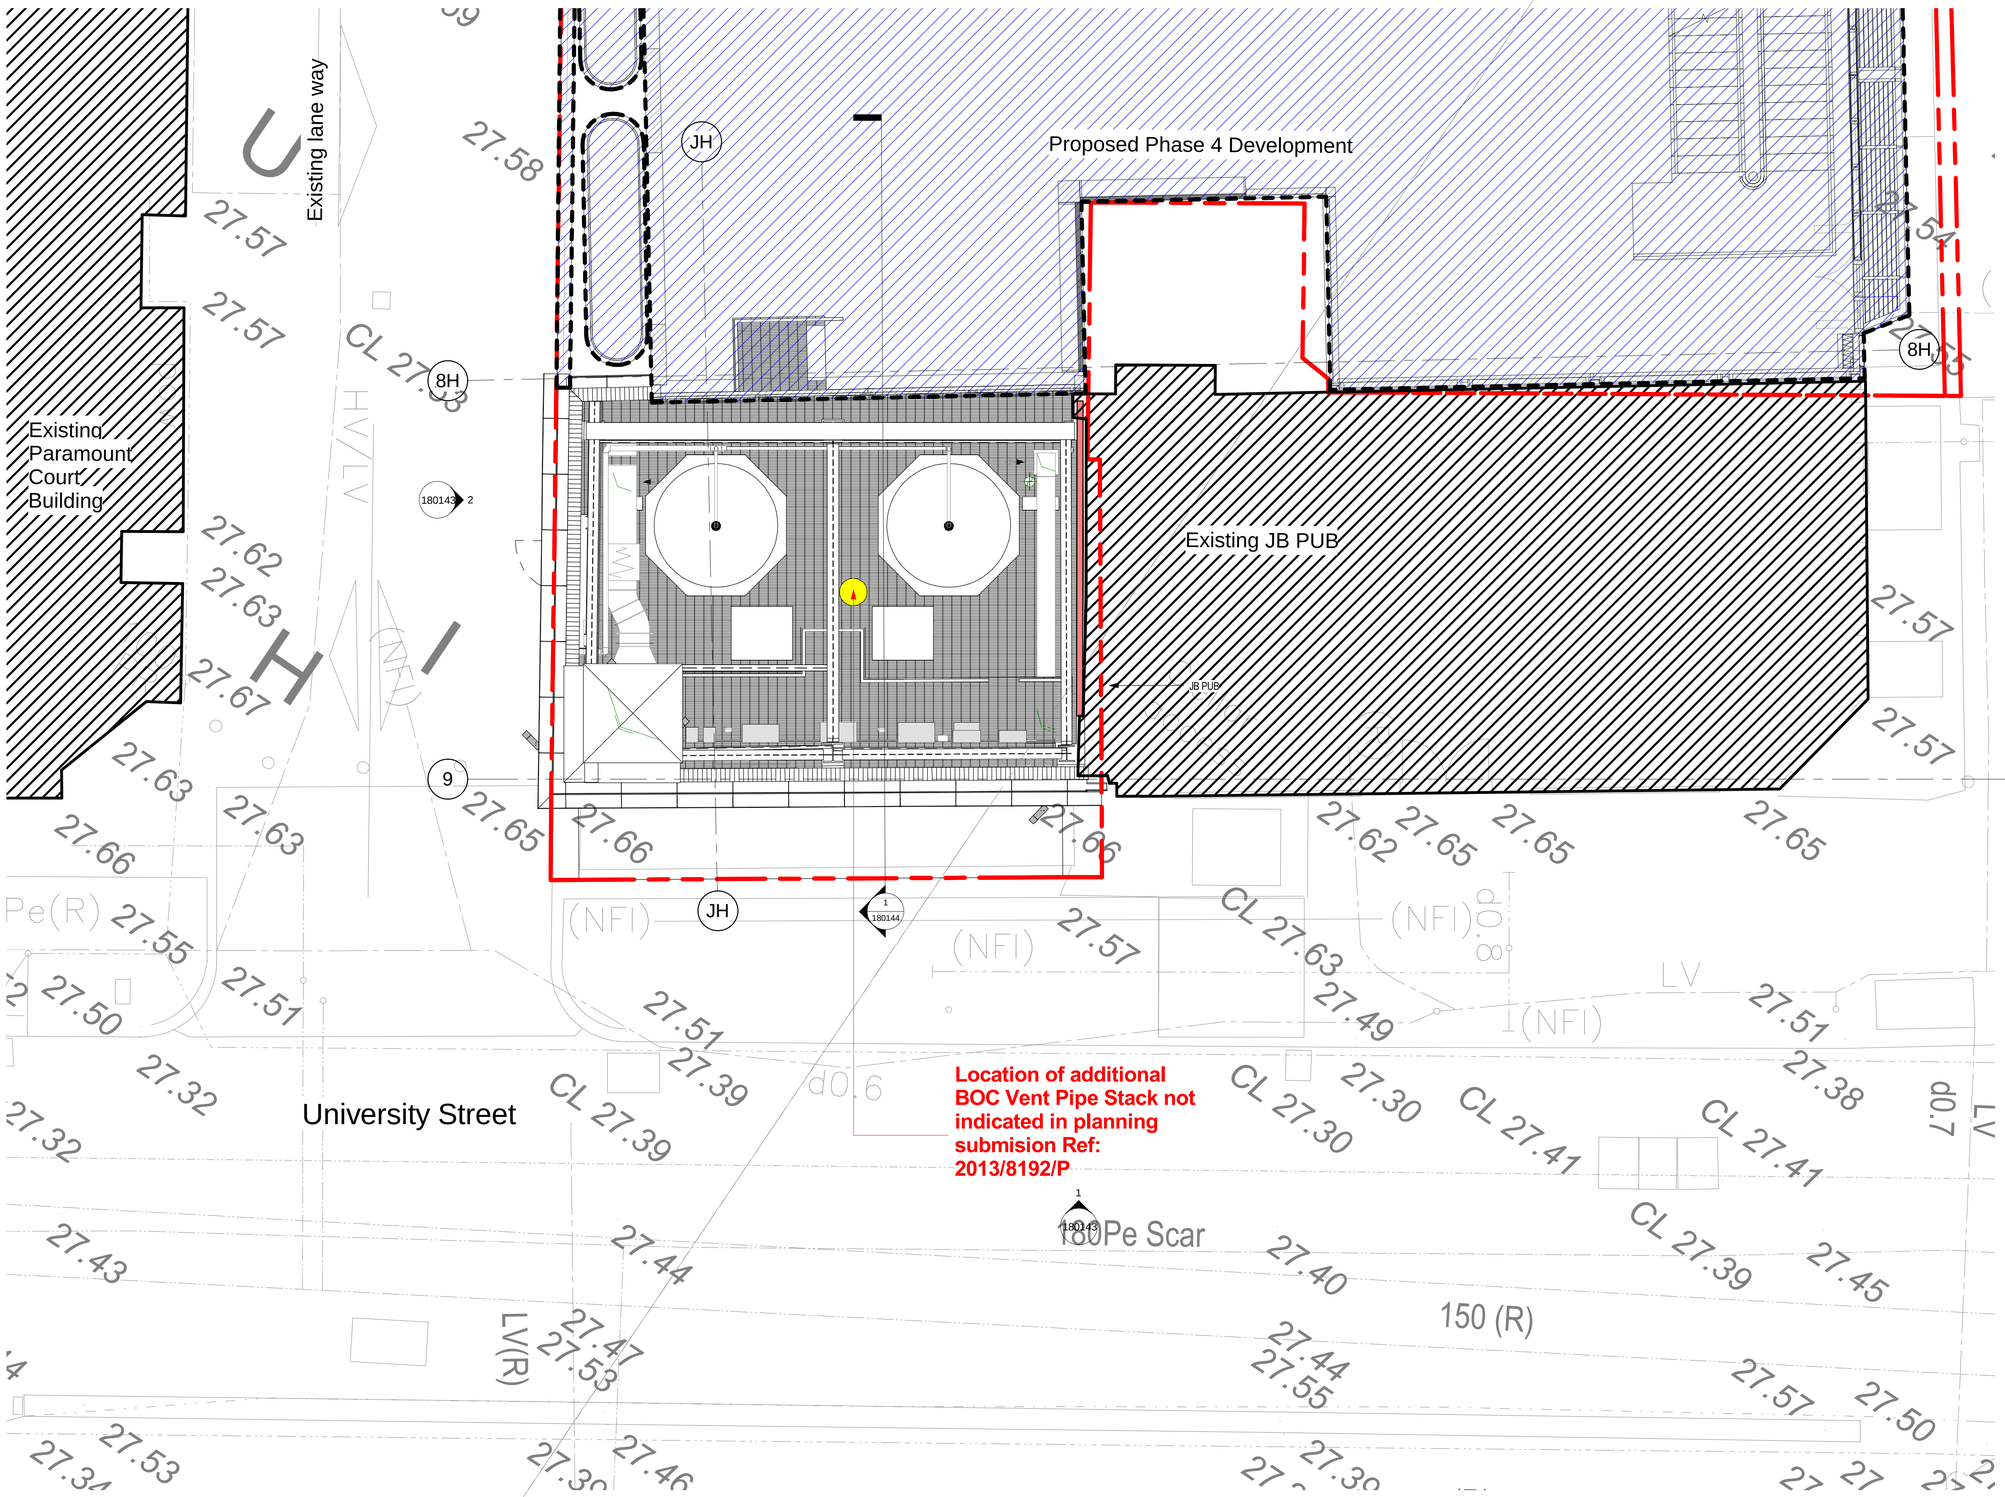

KEY PLAN:

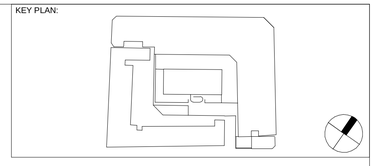

NOTE:

Non-Material Amendment Application

Further to previous planning submission Ref: 2013/8192/P

Please find indicated in the drawings location of additional BOC Vent Pipe Stack not indicated in planning submision Ref: 2013/8192/P

LEGEND

Esisting Buildings

Proposed Phase 4 Development

Bonduary Line

Location of the BOC Vent Pipe Stack

1 **180142 Second Floor Level**
1 : 50

NOTES:

ALL REVISIONS

Rev	DATE	REVISION HISTORY	Dsg	Drw	Chk	App
B	03/12/20 15	Issued For Planning				
A	19/11/20 15	Issued For Planning				

BOUYGUES UK

Head Office:
Elizabeth House,
39 York Road,
London, SE1 7NQ.
Tel:020 7401 0020
Fax:020 7401 0030
www.bouygues-uk.com

University College London Hospitals NHS
NHS Foundation Trust

	Name	Signature	Date
Designed by	STW		2015.11.19
Drawn by	KK/RG		2015.11.19
Checked	KB		2015.11.19
Approved	KB		2015.11.19

ORIGINATOR
Scott Tallon Walker Architects

SCALE 1 : 50 @ A1

BIM FILE NAME P4PBT-STW-VIE-SL-M3-A31-100070

FIRST ISSUE DATE 2015.11.19

PROPOSED STATUS S1 - for co-ordination

DRAWING TITLE
Proton Beam Therapy - Phase 4

VIE - Non Material Amendment Application - Second Floor Level Plan

PROJECT	ISSUER	AREA	LEVEL	TYPE	TRADE	SEQUENCE	REV
P4PBT	STW	VIE	02	GA	A31	180142	B