Do not scale from this drawing

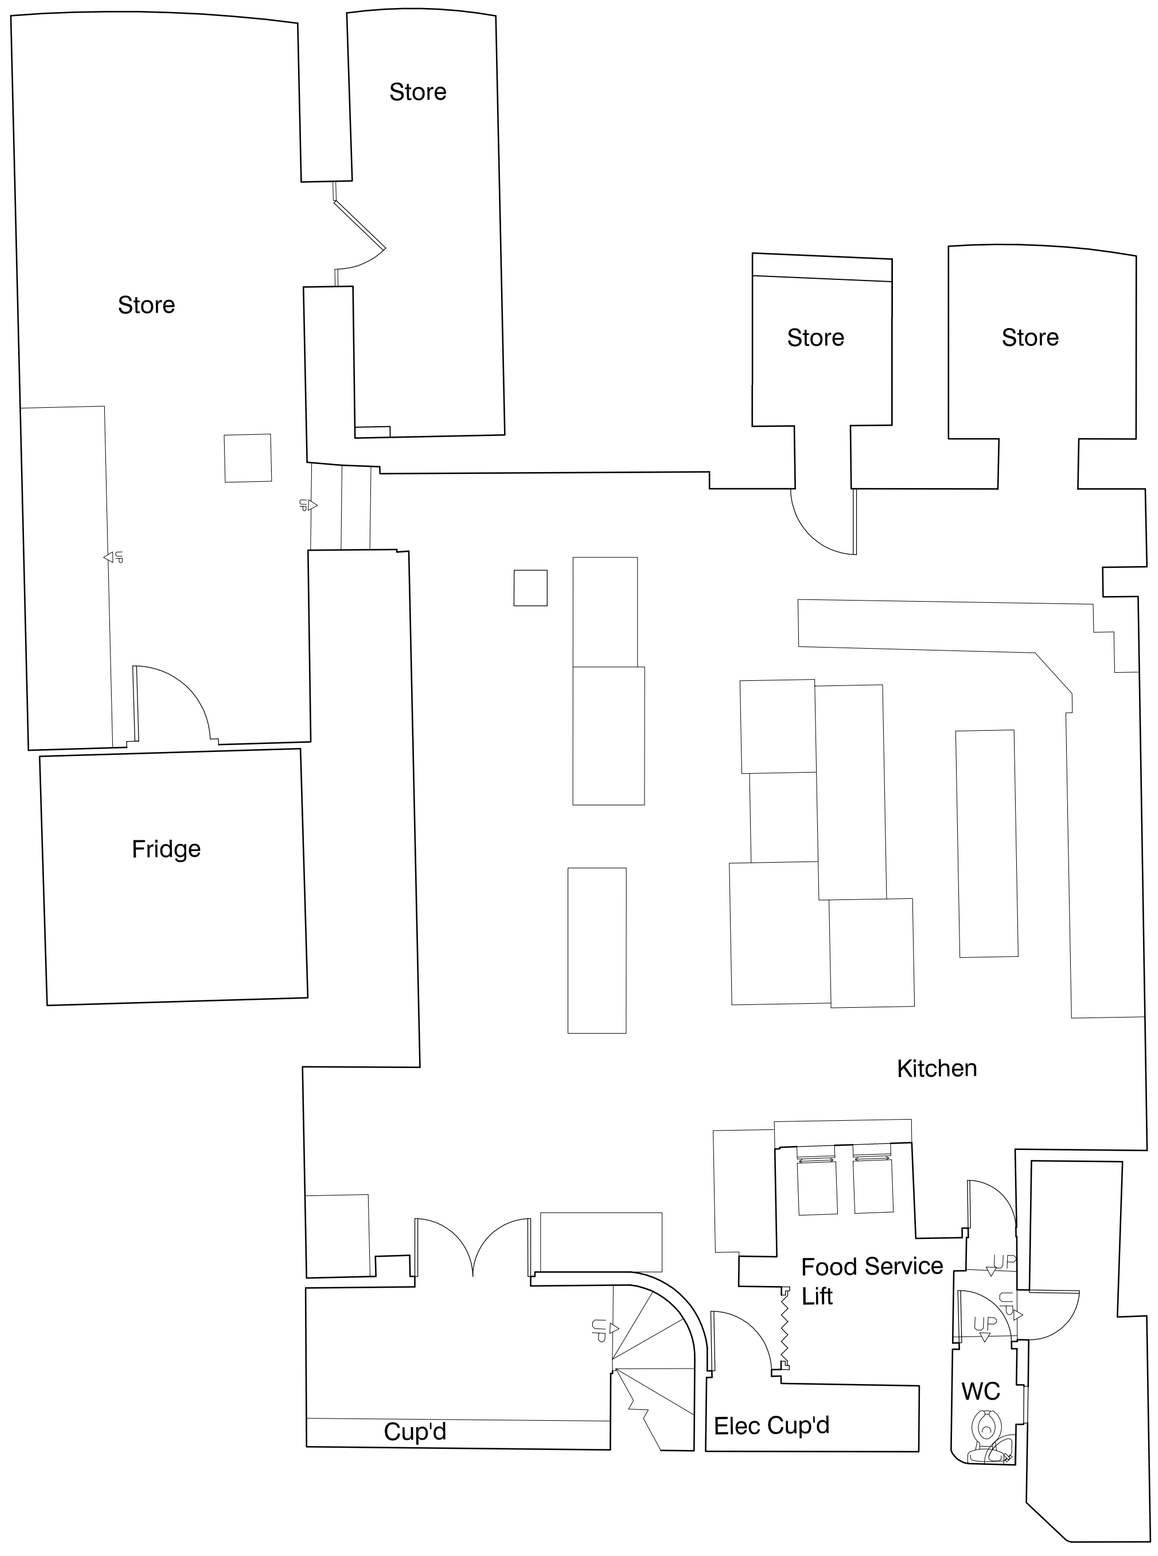

Basement Floor Plan

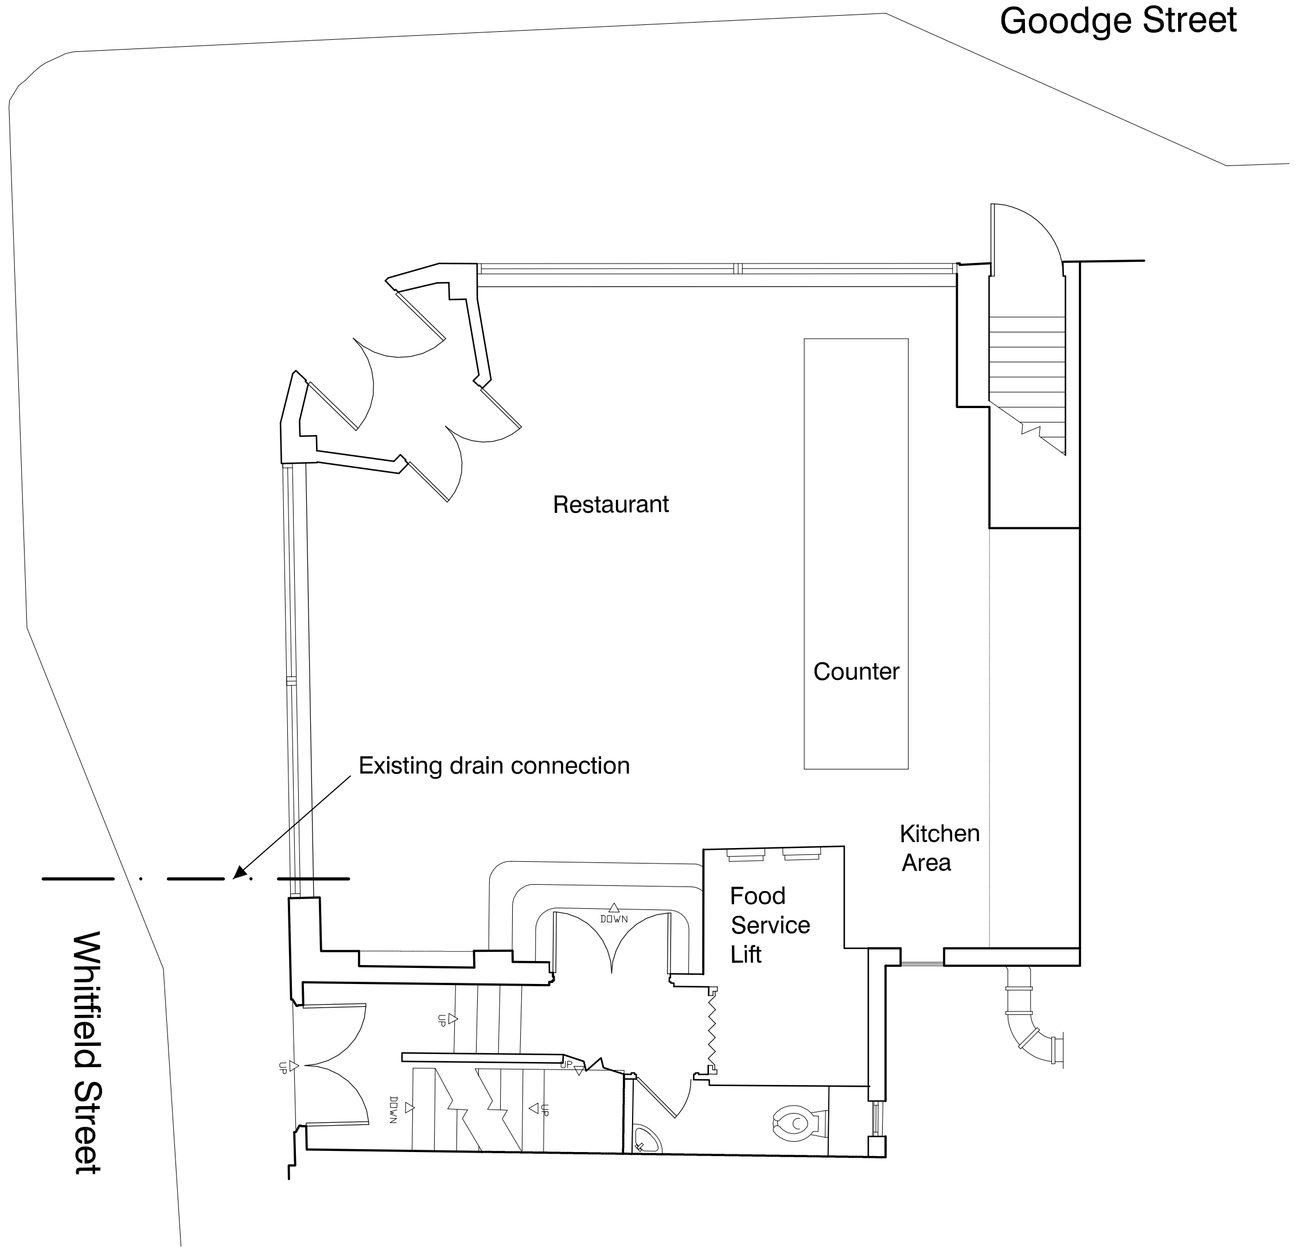

Ground Floor Plan

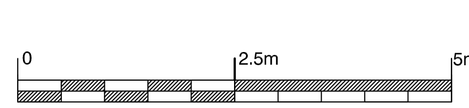

PLANNING

Rev	Description	Issued	Dwn	Chk

Client
Fenton Property Management

Project
15-17 Goodge Street
London
W1T 2PQ

Drawing
EXISTING
Floor Plans
(Basement and Ground Floor)

Scale	Date	Drawn	Checked
1:50 @ A1	July '15	PC	IF

BrookesArchitects

Upstairs at The Grange, Bank Lane,
London SW15 5JT

T 020 8487 1223
F 020 8876 4172
E info@brookesarchitects.co.uk

www.brookesarchitects.co.uk

Drawing No.			Rev No.
4638	3	41	-