SCALE IN METRES 1:500

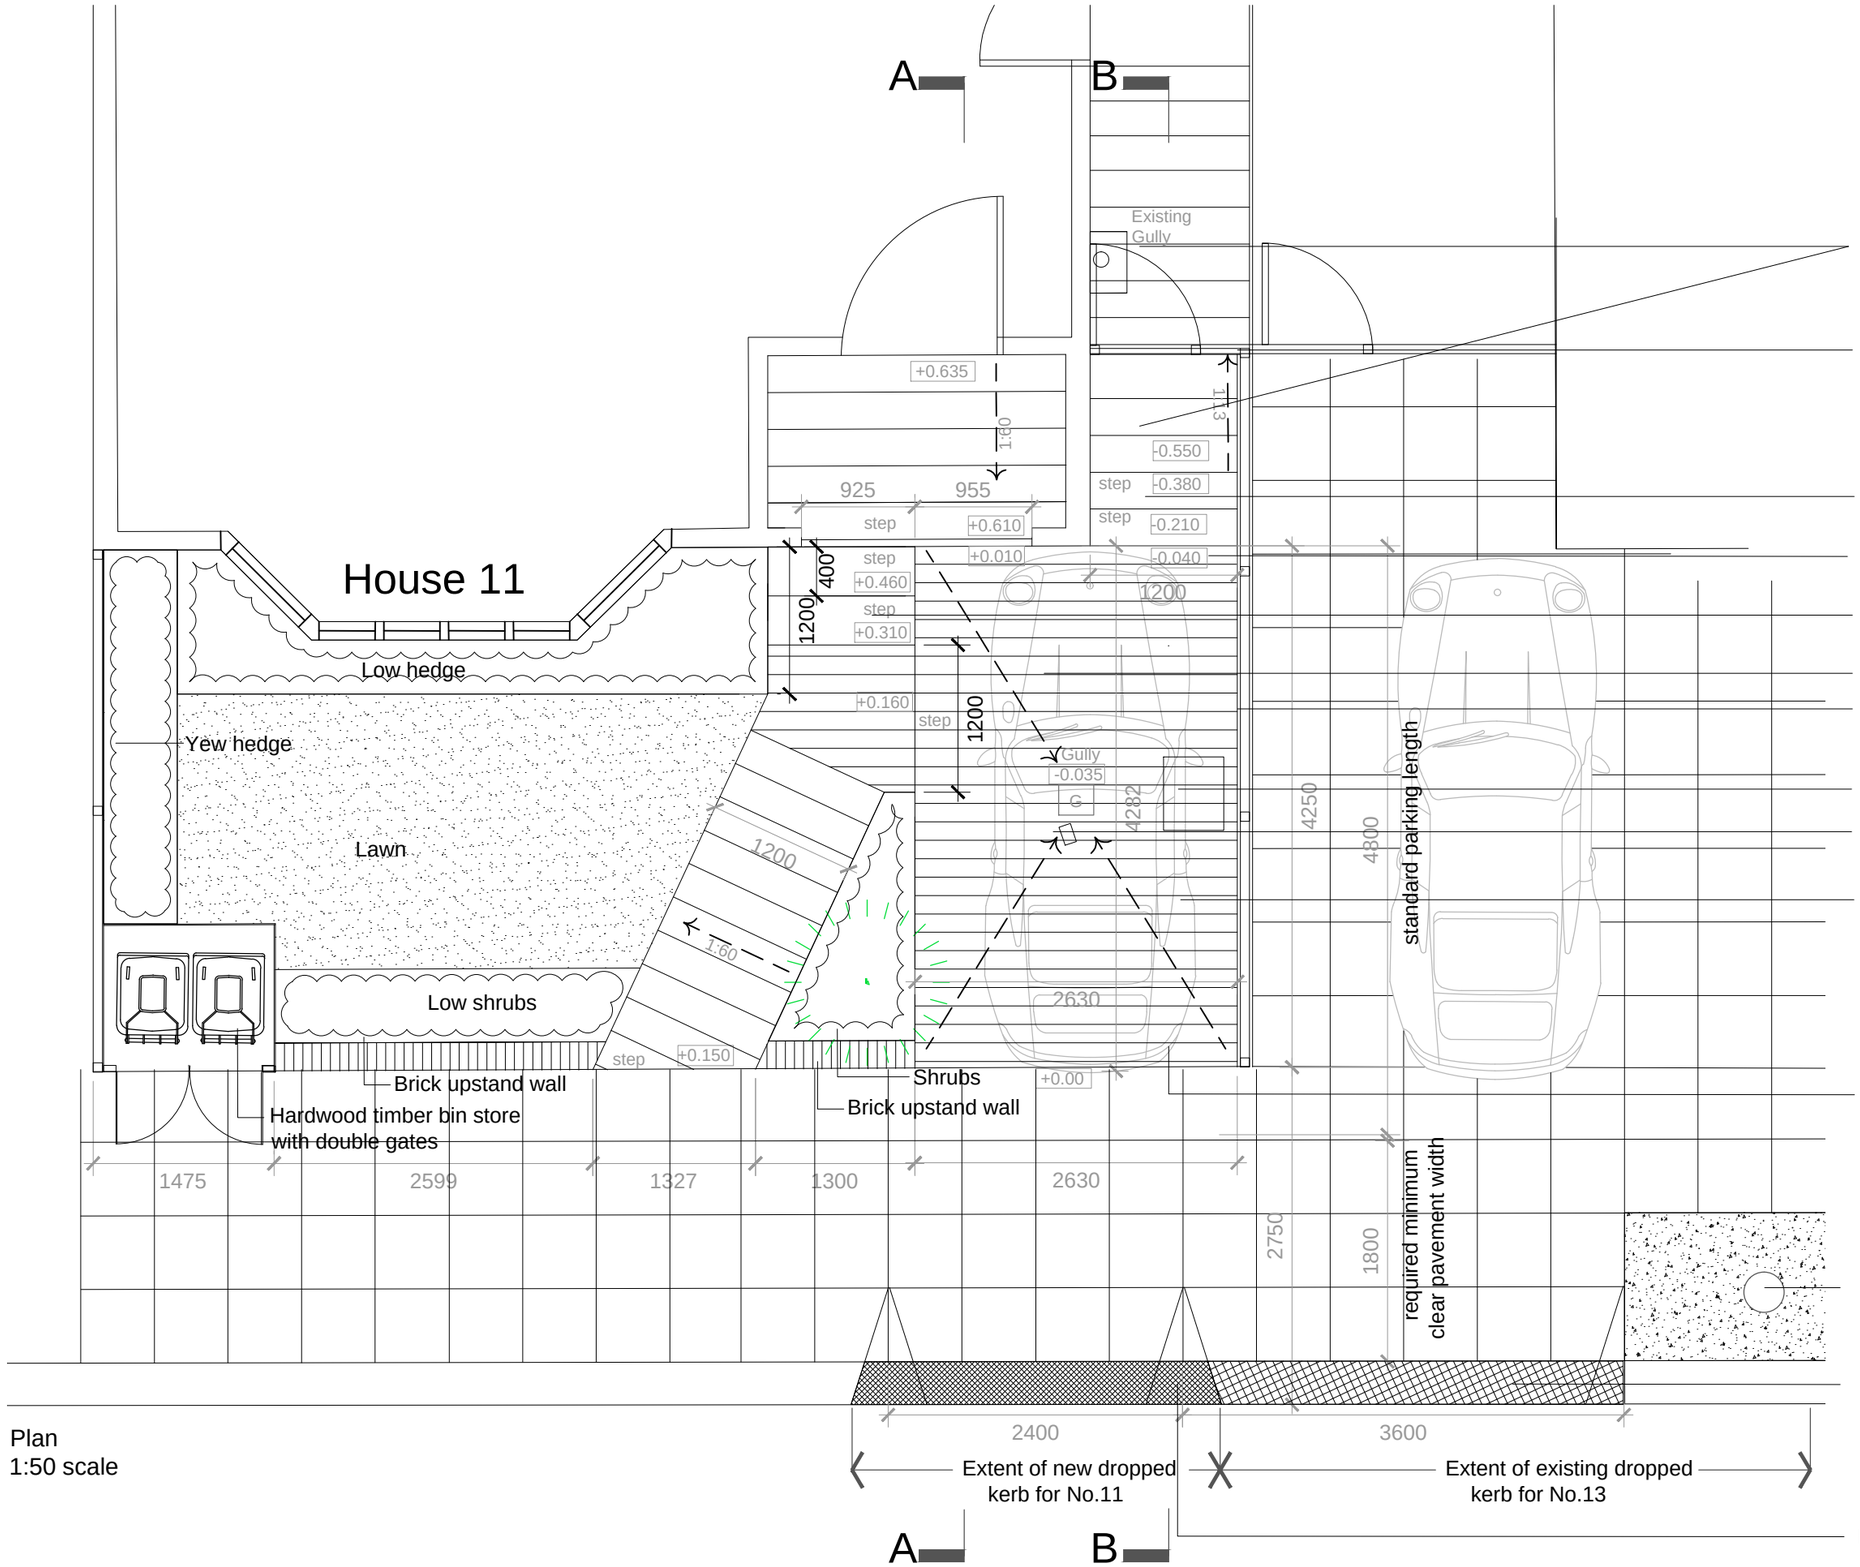

Plan
1:50 scale

New natural stone
grey colour paving
300mm wide approx.
specification TBC

New hardwood
timber gate
and fence

New step natural stone
to match paving

Lowest point of parking area
1:60 slope

New steps natural stone
to match paving

hedge removed

New hardwood
timber fence

Adjust MH Height

Adjust CL Height

New natural stone
grey colour paving
smaller units
150mm wide approx.
specification TBC

New car parking area
requiring dropped kerb

tree in tree pit

Existing dropped kerb
to No.13

New dropped kerb for No.11

N

A	Layout revised	24.11.15	SG
REVISION		DATE/DRAW	

Ginger Landscape

Ginger Landscape,
95 Park Meadow,
Hatfield
T: 07790451553
sy4ngabbey@me.com

PROJECT	11 Kidderpore Gardens
	-
DRAWING TITLE	Front Garden
	Plan
DATE	June 2015
DRAWN	SG
SCALE	1:50 @ A3
CHECK	
STATUS	Planning
JOB NO.	0134
DRAWING NO.	L021
REVISION	A