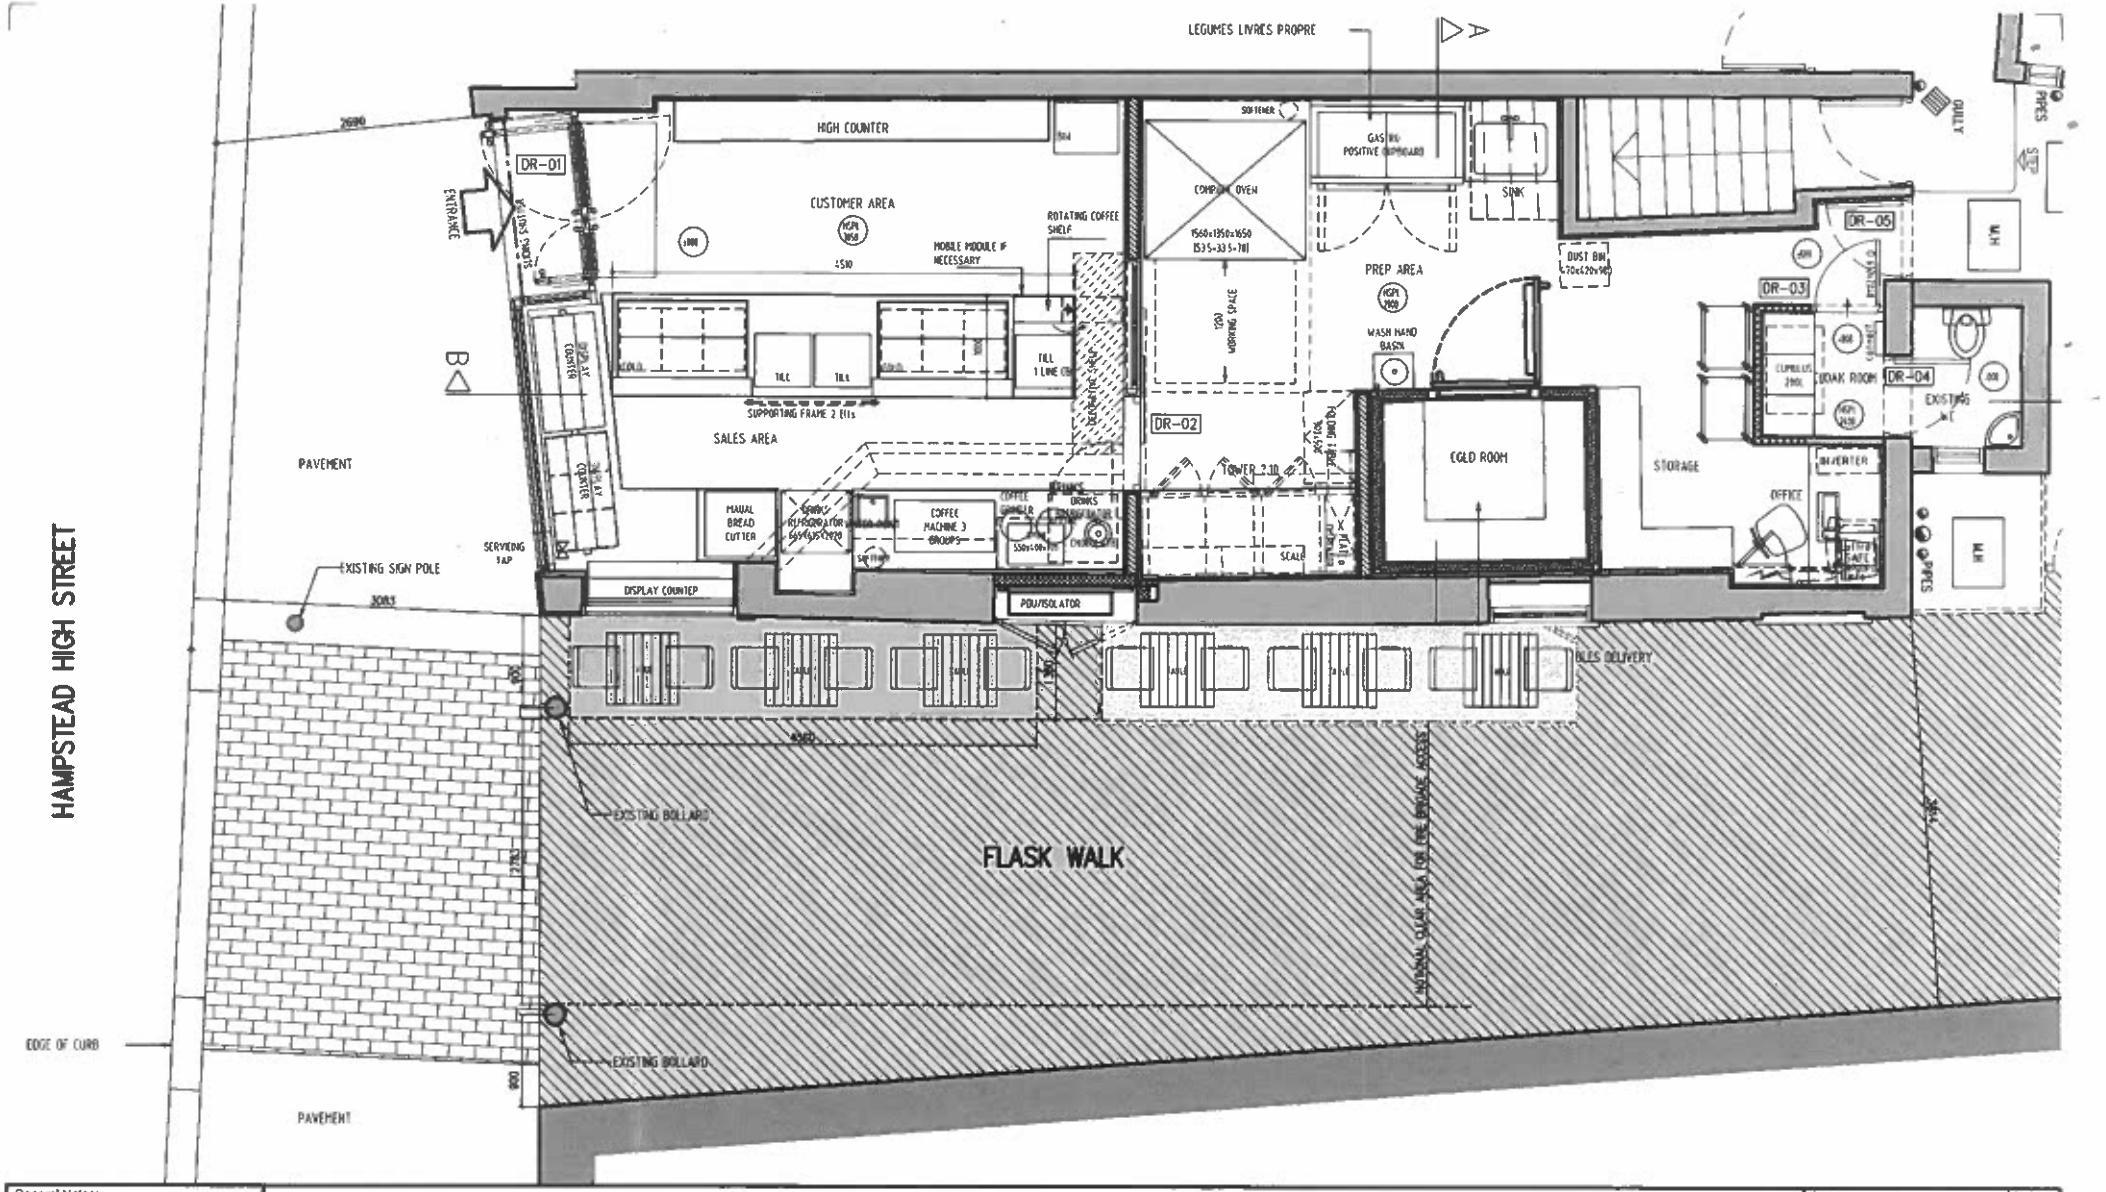


General Notes:
1. Do not scale drawings. All dimensions to be checked on site.
2. The designers shall be notified immediately of any discrepancies.
3. Copyright of this drawing remains with the designers.

Cad Ref: 19908\Cad\Issued Drawings\770-02.dwg

| Rev | Date | Reason of Issue | Checked |
|---|---|---|---|
| A | 10.03.05 | Revised and Issued for Local Authority Approval | |
| - | 17.03.05 | Issued for Local Authority Approval | |

Revisions:

TABLE DIMENSIONS 0.70m BY 0.70m

CHAIR DIMENSIONS 0.45m (DEEP) BY 0.4m (WIDE)

HATCH DENOTES FLASK WALK PEDESTRIAN ACCESS

HATCH DENOTES PROPOSED AREA TO BE OCCUPIED BY AMENITIES

| | |
|---|---|
| Client: PAUL UK | Drawn by: AB |
| Project: PAUL BAKERY 43 HAMPSTEAD HIGH ST. | Date: 08.06.05 |
| Title: EXTERNAL SEATING | Scale: 1:50@A3 |

Diverse Interior Architecture
Studio 1A, 53 Clerkenwell Road, London EC3R 1BB
tel: 020 7729 4176 email: info@diverse-architect.co.uk

| Job No: | Drawing No: | Revision: |
|---|---|---|
| 19908 | 770-02 | A |