DO NOT SCALE OFF THIS DRAWING
REPORT ANY ERRORS OR DISCREPANCIES TO THE ARCHITECT PROMPTLY

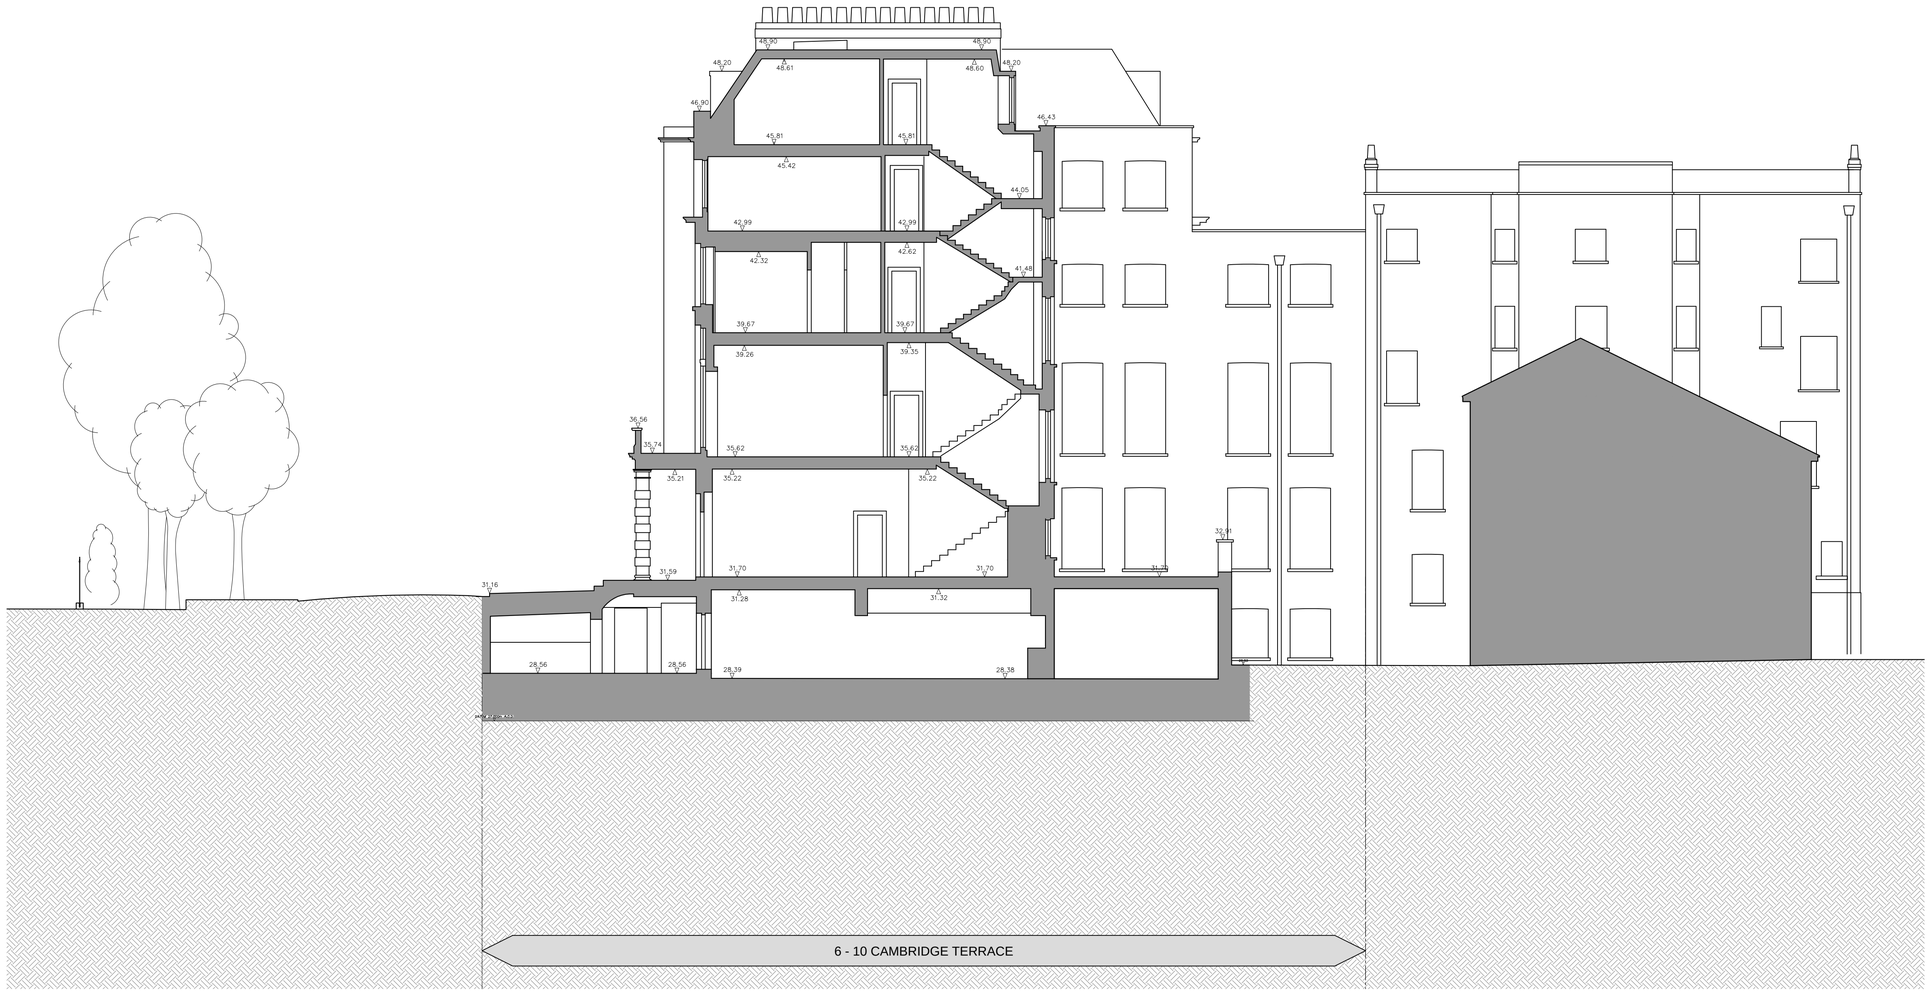




0 1 2 3 4 5 6
Metres

| No | Date | By | Comments |
|---|---|---|---|
| | | | |

Revision Notes

Status:
PLANNING

Client:
Project Quad Ltd

Job:
6-10 Cambridge Terrace

Regents Park
London NW1

Drawing Title:
EXISTING
SECTION EE

Scale: 1:100 @ A1 - 1:200 @ A3
Date: Feb 2015 | Drawn: | Chkd:


MOXLEY
ARCHITECTS
47 Clapham High St
London SW4 7TL
www.moxley.co.uk
T +44 (0) 7720 8968
F +44 (0) 7627 2533
E info@moxley.co.uk


© Moxley Architects Limited. Reg No 2247305

Job No: 6392 | Drawing No: 3.905 | Rev: