DO NOT SCALE OFF THIS DRAWING
REPORT ANY ERRORS OR DISCREPANCIES TO THE ARCHITECT PROMPTLY

PLEASE NOTE: THIS DRAWING IS TO BE READ IN CONJUNCTION WITH ALL OTHER DRAWINGS AND DOCUMENTS SUBMITTED WITH THIS APPLICATION.

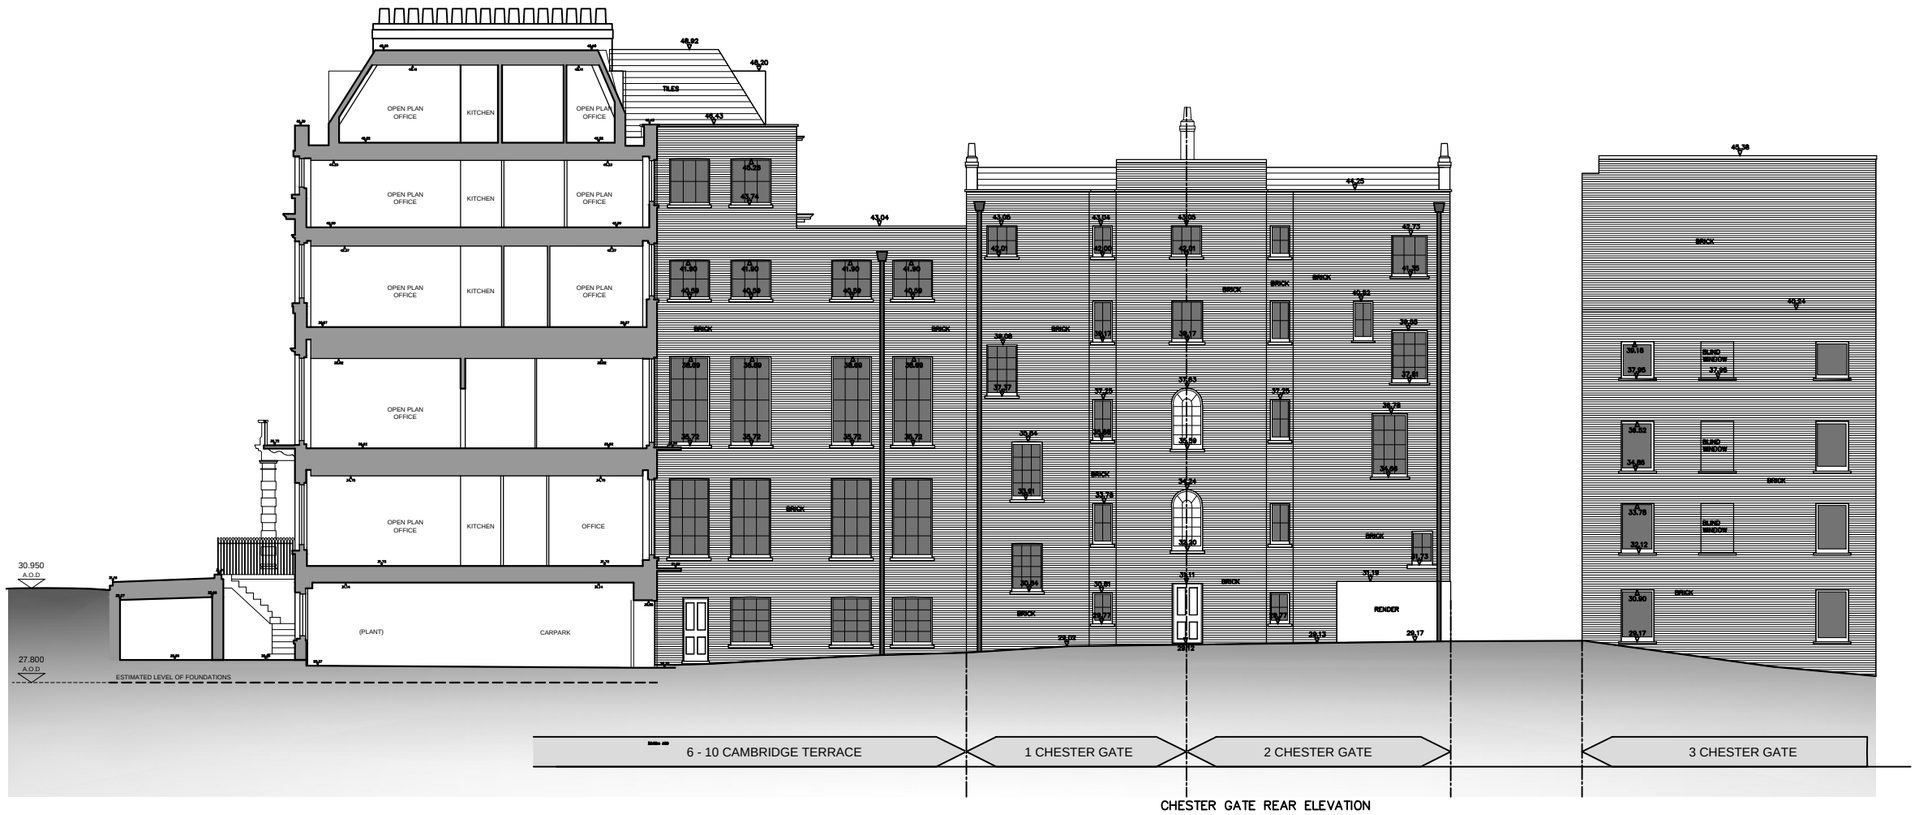

CHESTER GATE REAR ELEVATION

1:200 A3
0 1 2 3 4 5 6m
1:100 A1
0 1 2 3m

No	Date	By	Comments

Revision Notes

Status: PLANNING

Client: Project Quad Ltd

Job: 6-10 Cambridge Terrace
1 & 2 Chester Gate
Regents Park
London NW1

Drawing Title: CHESTER GATE
EXISTING REAR ELEV.

Scale: 1:100 @A1 - 1:200 @ A3
Date: Dec 2014 | Drawn: | Chkd:

MOXLEY ARCHITECTS
47 Clapham High St T +44 (0) 7720 8968
London SW4 7TL F +44 (0) 7627 2533
www.moxley.co.uk E info@moxley.co.uk

© Moxley Architects Limited. Reg No 2247305

Job No: 6392 | Drawing No: 4.013 | Rev: