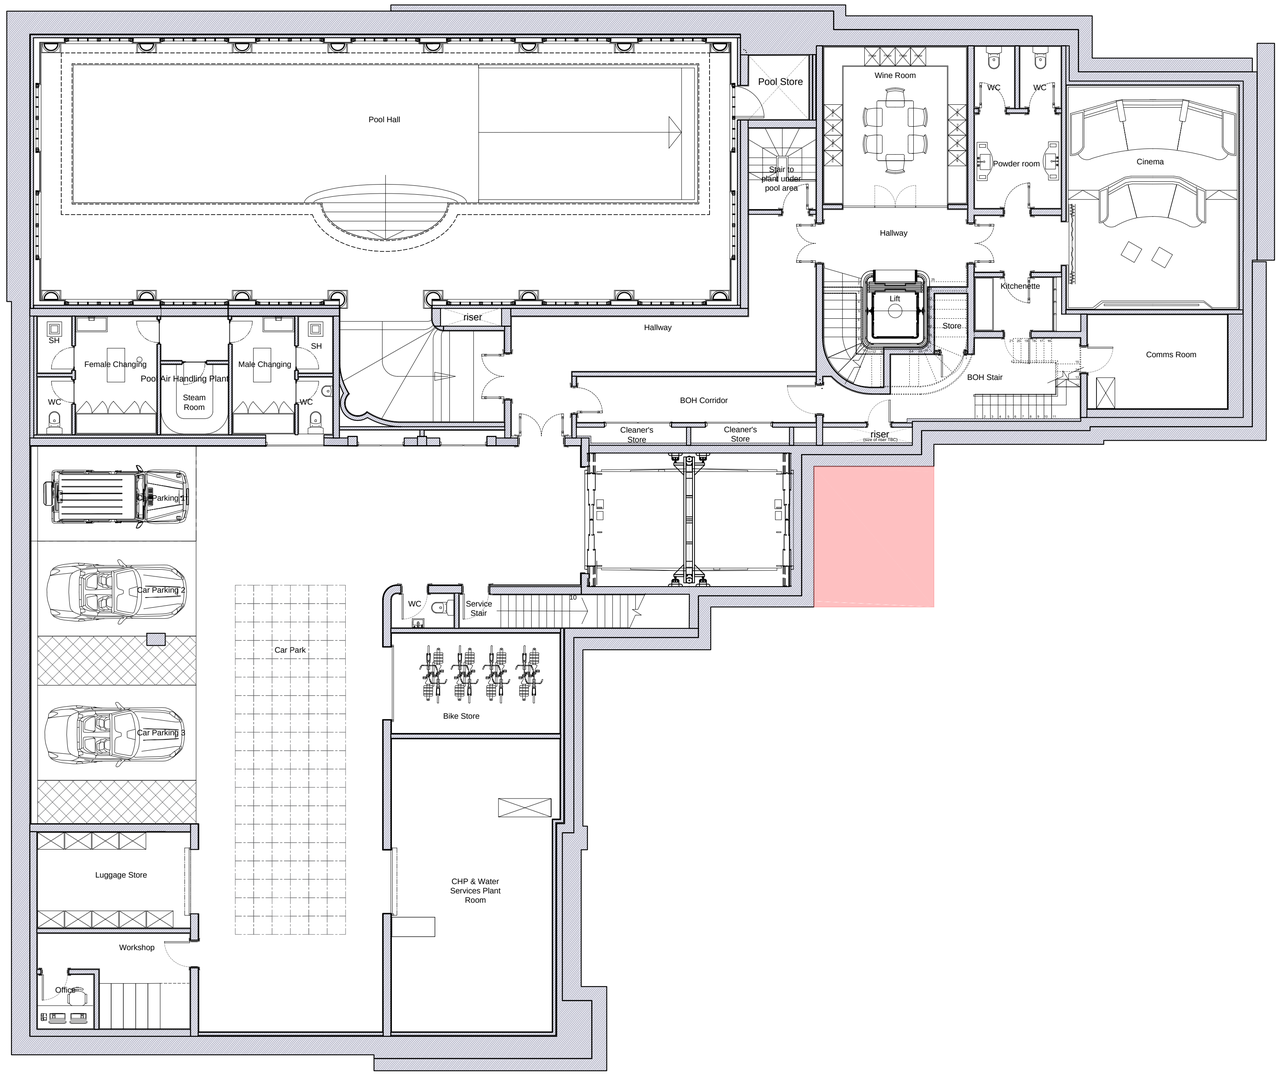

N

DO NOT SCALE OFF THIS DRAWING
REPORT ANY ERRORS OR DISCREPANCIES TO THE ARCHITECT PROMPTLY

PLEASE NOTE: THIS DRAWING IS TO BE READ IN CONJUNCTION WITH ALL OTHER DRAWINGS AND DOCUMENTS SUBMITTED WITH THIS APPLICATION.

AREA WITH AMENDMENTS FROM PREVIOUSLY APPROVED APPLICATION

PROPOSED WALL

0 1 2 3 4 5 6
Metres

No	Date	By	Comments
B	06.11.15	LW	To accompany Section 96A Application

Revision Notes

Status:
PLANNING

Client:
Project Quad Ltd

Job:
6-10 Cambridge Terrace
and 1-2 Chester Gate
Regents Park
London NW1

Drawing Title:
BASEMENT
PROPOSED

Scale: 1:100 @ A1 - 1:200 @ A3

Date: August 2015 Drawn: Chkd:

MOXLEY
ARCHITECTS
47 Clapham High St
London SW4 7TL
www.moxley.co.uk
T +44 (0) 7720 8968
F +44 (0) 7627 2533
E info@moxley.co.uk

© Moxley Architects Limited. Reg No 2247305

Job No:	Drawing No:	Rev:
639	2.001	B