DO NOT SCALE OFF THIS DRAWING
REPORT ANY ERRORS OR DISCREPANCIES TO THE ARCHITECT PROMPTLY

PLEASE NOTE: THIS DRAWING IS TO BE READ IN CONJUNCTION WITH ALL OTHER DRAWINGS AND DOCUMENTS SUBMITTED WITH THIS APPLICATION.

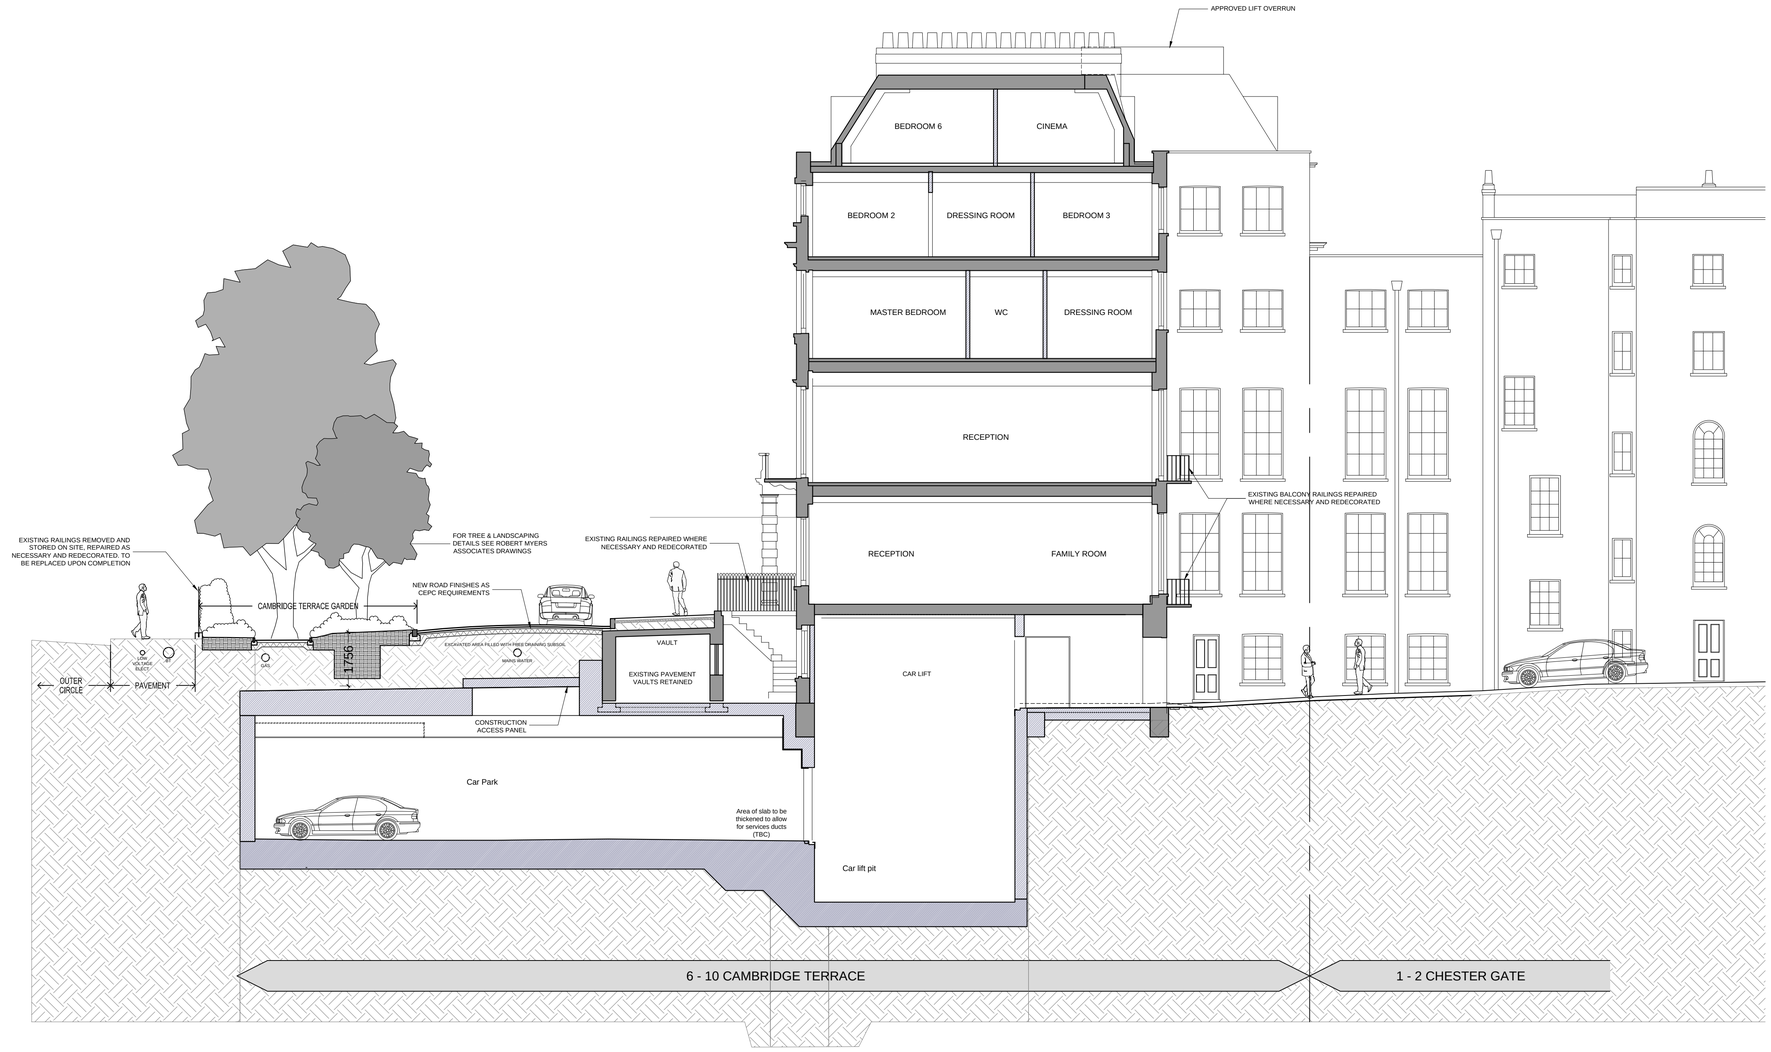

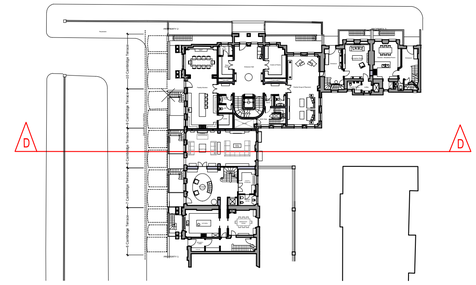

EXISTING WALL

PROPOSED WALL

0 1 2 3 4 5 6
Metres

No	Date	By	Comments
B	06.11.15	LW	To accompany Section 96A Application

Revision Notes

Status: PLANNING

Client: Project Quad Ltd

Job: 6-10 Cambridge Terrace
and 1-2 Chester Gate
Regents Park
London NW1

Drawing Title: PROPOSED SECTION D-D

Scale: 1:100 @ A1 - 1:200 @ A3

Date: August 2015 | Drawn: | Chkd:

MOXLEY ARCHITECTS
47 Clapham High St
London SW4 7TL
T +44 (0) 7720 8968
F +44 (0) 7627 2533
E info@moxley.co.uk
www.moxley.co.uk

© Moxley Architects Limited. Reg No 2247305

Job No:	Drawing No:	Rev:
639	3.005	B