DO NOT SCALE OFF THIS DRAWING
REPORT ANY ERRORS OR DISCREPANCIES TO THE ARCHITECT PROMPTLY

PLEASE NOTE: THIS DRAWING IS TO BE READ IN CONJUNCTION WITH ALL OTHER DRAWINGS AND DOCUMENTS SUBMITTED WITH THIS APPLICATION.

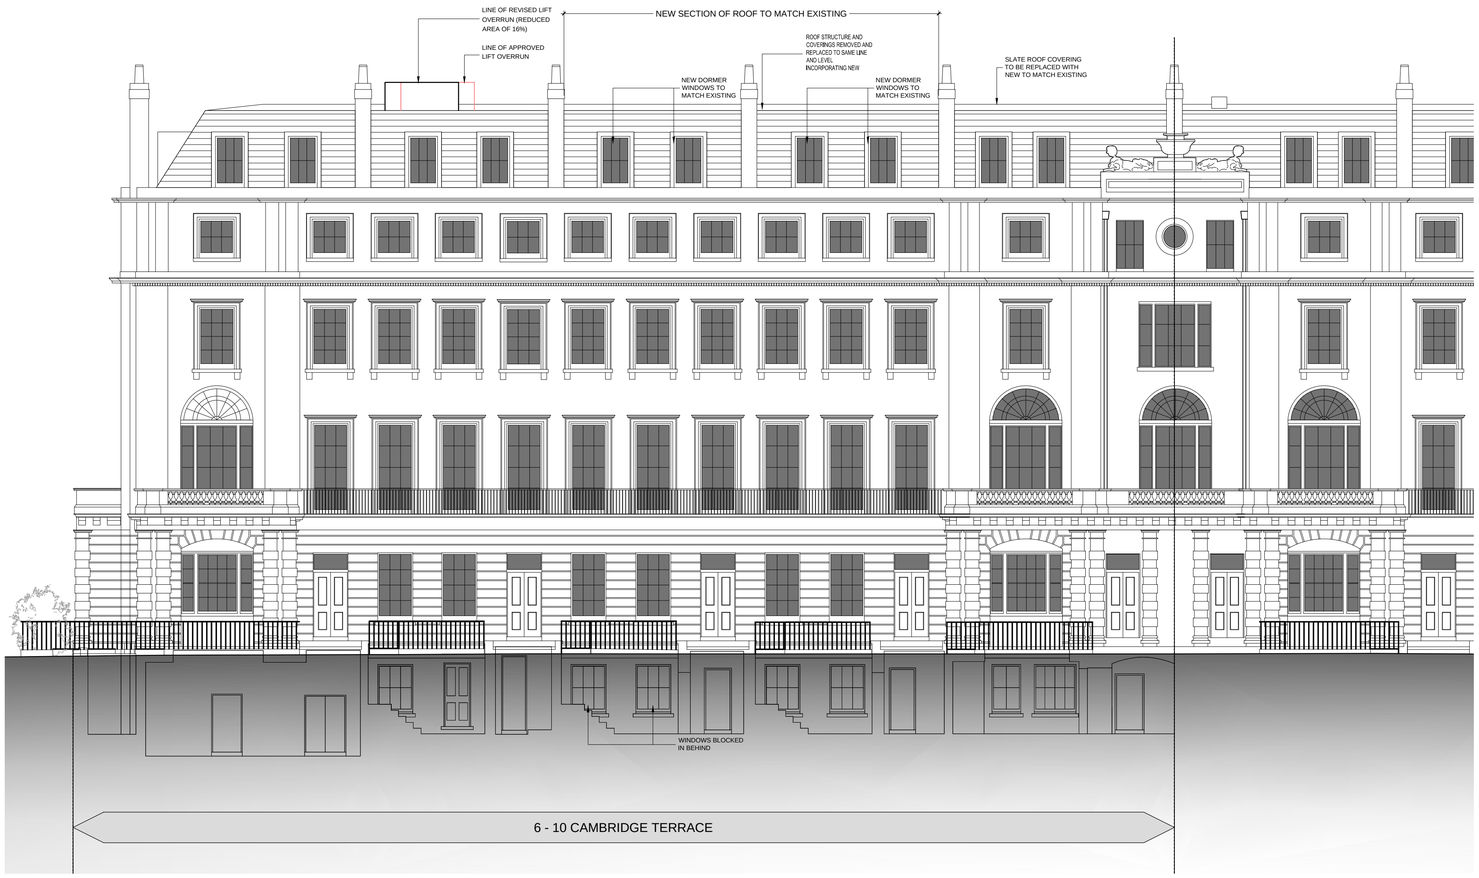

NOTES

1. All elements of elevations to be cleaned, repaired and redecorated.
2. Refer to drawings 639-2.008 & 639-2.026 for details of works to roof

1:200 A3

0 1 2 3 4 5 6

0 1 2 3

1:100 A1

No	Date	By	Comments

Revision Notes

Status:
PLANNING

Client:
Project Quad Ltd

Job:
6-10 Cambridge Terrace
& 1 + 2 Chester Gate
Regents Park
London NW1

Drawing Title:
PROPOSED ELEVATIONS
CambridgeTerrace Frontage

Scale: 1:100 @ A1 - 1:200 @ A3

Date: | Drawn: | Chkd:

MOXLEY ARCHITECTS
47 Clapham High St
London SW4 7TL
www.moxley.co.uk
T +44 (0) 7720 8968
F +44 (0) 7627 2533
E info@moxley.co.uk

© Moxley Architects Limited. Reg No 2247305

Job No:	Drawing No:	Rev:
639	4.001	A