DO NOT SCALE OFF THIS DRAWING
REPORT ANY ERRORS OR DISCREPANCIES TO THE ARCHITECT PROMPTLY

PLEASE NOTE: THIS DRAWING IS TO BE READ IN CONJUNCTION WITH ALL OTHER DRAWINGS AND DOCUMENTS SUBMITTED WITH THIS APPLICATION.

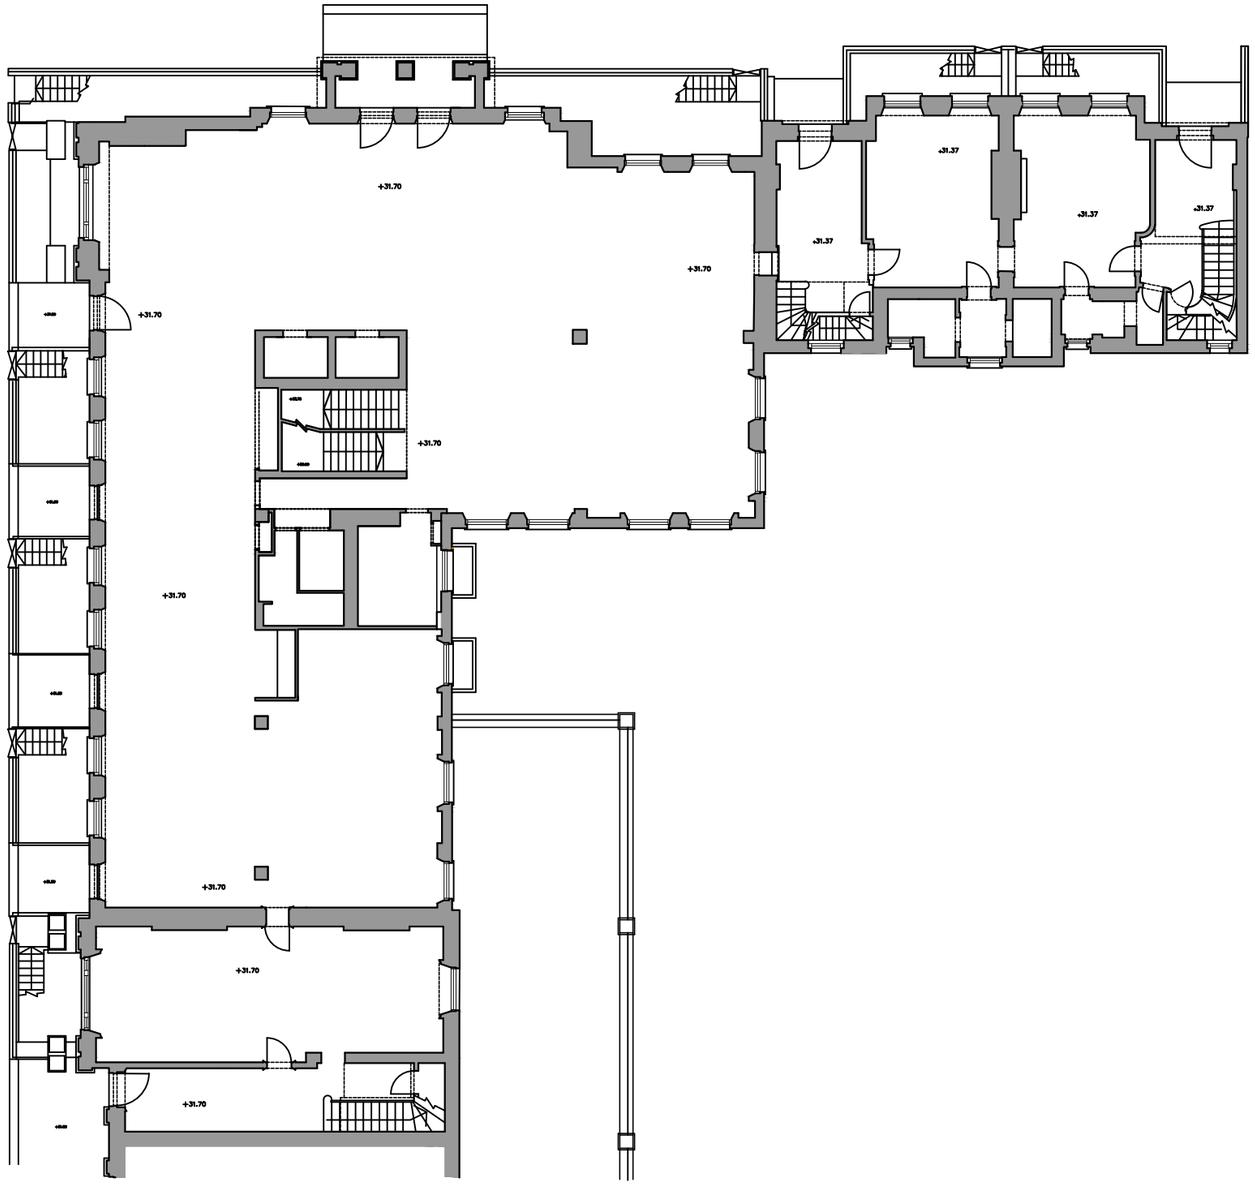

NB: This plan shows the building as existing having now completed the internal demolitions approved under:

2009/3041/P and 2009/3051/L

0 1 2 3 4 5 6
Metres

No	Date	By	Comments

Revision Notes

Status: PLANNING

Client: Project Quad Ltd

Job: 6-10 Cambridge Terrace
Regents Park
London NW1

Drawing Title: GROUND FLOOR EXISTING

Scale: 1:100 @ A1 - 1:200 @ A3

Date: March 15 | Drawn: | Chkd:

MOXLEY ARCHITECTS
47 Clapham High St London SW4 7TL
www.moxley.co.uk
T +44 (0) 7720 8968
F +44 (0) 7627 2533
E info@moxley.co.uk

© Moxley Architects Limited. Reg No 2247305

Job No:	Drawing No:	Rev:
6392	2.121	