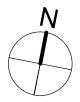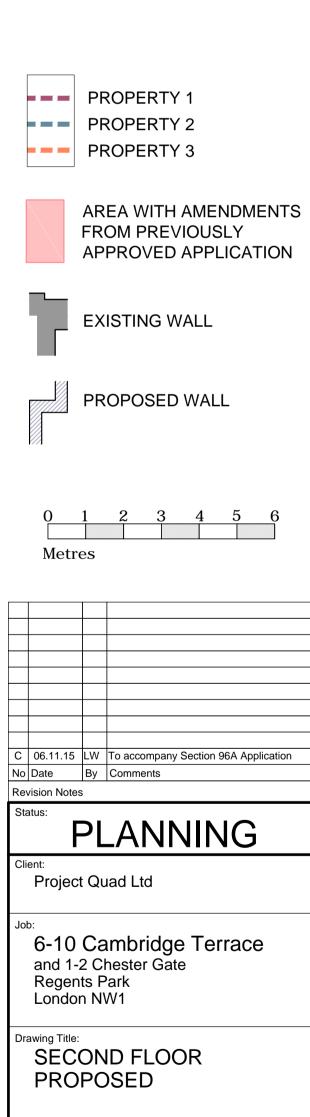DO NOT SCALE OFF THIS DRAWING
REPORT ANY ERRORS OR
DISCREPANCIES TO THE
ARCHITECT PROMPTLY

PLEASE NOTE: THIS DRAWING IS
TO BE READ IN CONJUNCTION
WITH ALL OTHER DRAWINGS AND
DOCUMENTS SUBMITTED WITH
THIS APPLICATION.

PROPERTY 2

PROPERTY 3

10 Cambridge Terrace
9 Cambridge Terrace
8 Cambridge Terrace
7 Cambridge Terrace
6 Cambridge Terrace

Her Bathroom
Master Bedroom
His Bathroom
Bathroom 2
Store
Bedroom 2
MASTER BEDROOM
EN-SUITE
Her Dressing
Void
Void
Bar
Linen Cupboard
Hallway
Dressing
Lift
Dressing
Dressing
Her Study
Her Dressing
Lift
Cleaner's Store
His Dressing
BOH Stair
Riser

MASTER BEDROOM
WC
DRESSING ROOM
LOUNGE
BATHROOM
KITCHENETTE
LIFT
DRESSING ROOM
BATHROOM

PROPERTY 1

--- PROPERTY 1
--- PROPERTY 2
--- PROPERTY 3

AREA WITH AMENDMENTS
FROM PREVIOUSLY
APPROVED APPLICATION

EXISTING WALL

PROPOSED WALL

0 1 2 3 4 5 6
Metres

C	06.11.15	LW	To accompany Section 96A Application
No	Date	By	Comments

Revision Notes

Status:

PLANNING

Client:
Project Quad Ltd

Job:
6-10 Cambridge Terrace
and 1-2 Chester Gate
Regents Park
London NW1

Drawing Title:
SECOND FLOOR
PROPOSED

Scale: 1:100 @ A1 - 1:200 @ A3
Date: August 2015   Drawn: Chkd:

MOXLEY
ARCHITECTS
47 Clapham High St   T +44 (0) 7720 8968
London   SW4 7TL   F +44 (0) 7627 2533
www.moxley.co.uk   E info@moxley.co.uk

© Moxley Architects Limited.   Reg No 2247305

Job No:	Drawing No:	Rev:
639	2.005	C