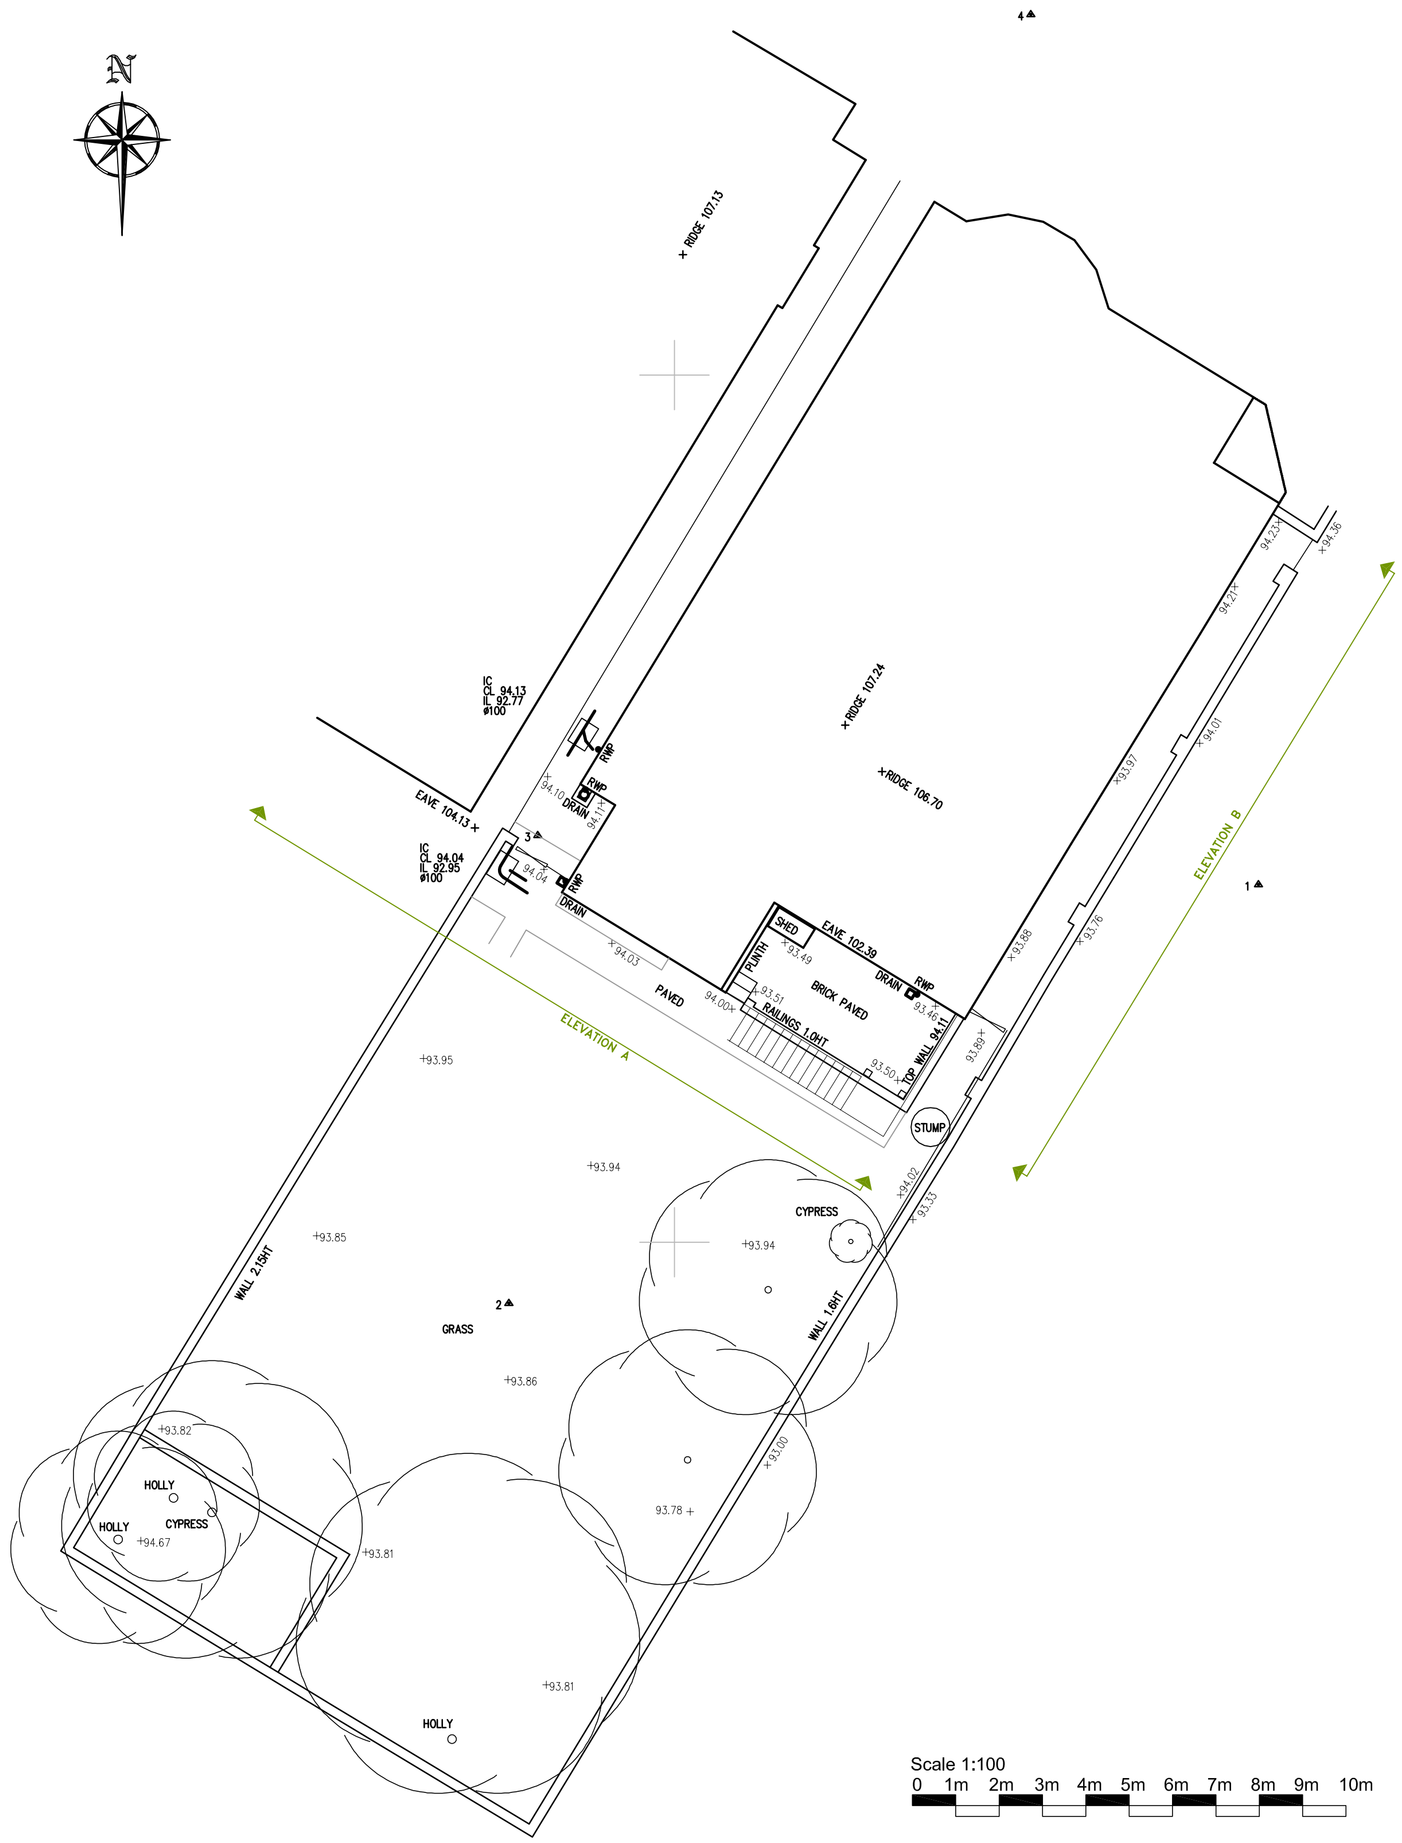

Scale 1:100
0 1m 2m 3m 4m 5m 6m 7m 8m 9m 10m

Site Plan

Scale 1:1250
0 10 20 30 40 50 60 70 80 90 100

Location Plan

GENERAL NOTES

P01	PRELIMINARY ISSUE.	00.00.00

Revisions

Contract

37 FERNCROFT AVENUE
LONDON
NW3 7PG

Drg Title

Site and Location Plan

Client

MRS B COHEN

Bd2

18 Hyde Lane
Danbury, Essex
CM3 4QS

Tel 01245 227 301
Fax 01245 227 954

Scale	Date
1:100 & 1:1250	NOV 2015

Drawing No.	Revision
303776 - 105	.