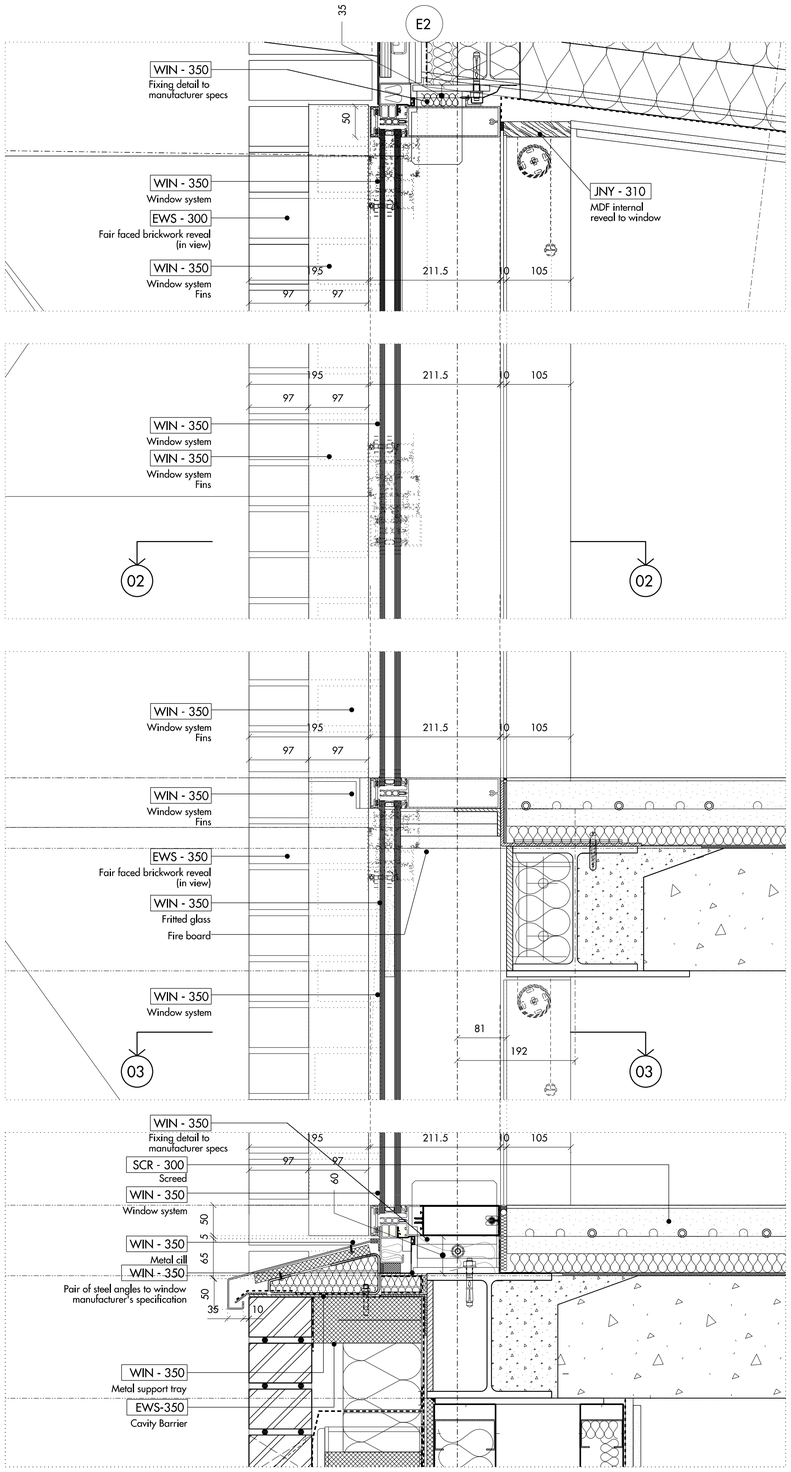

01 WIN -350_ SECTION DETAILS

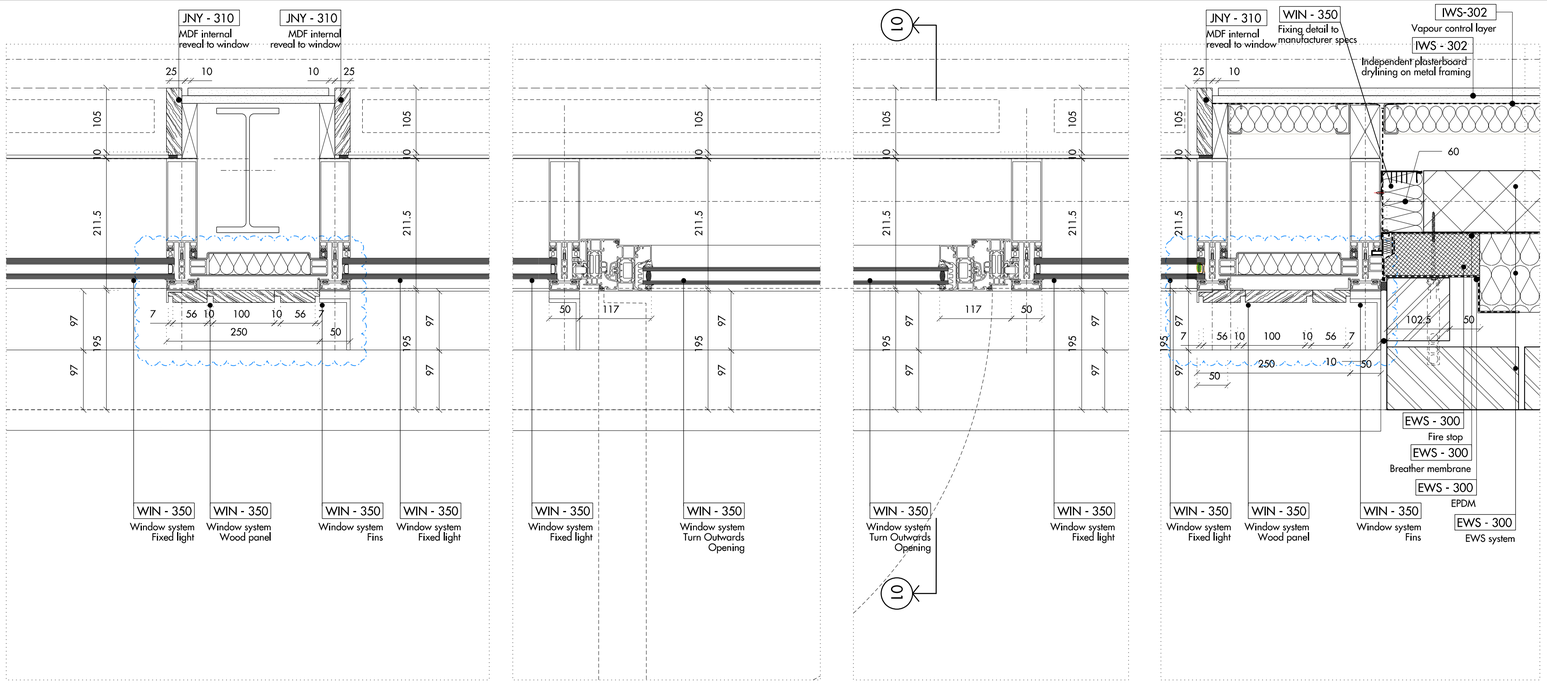

02 WIN -350_ PLAN DETAILS_LEVEL 00

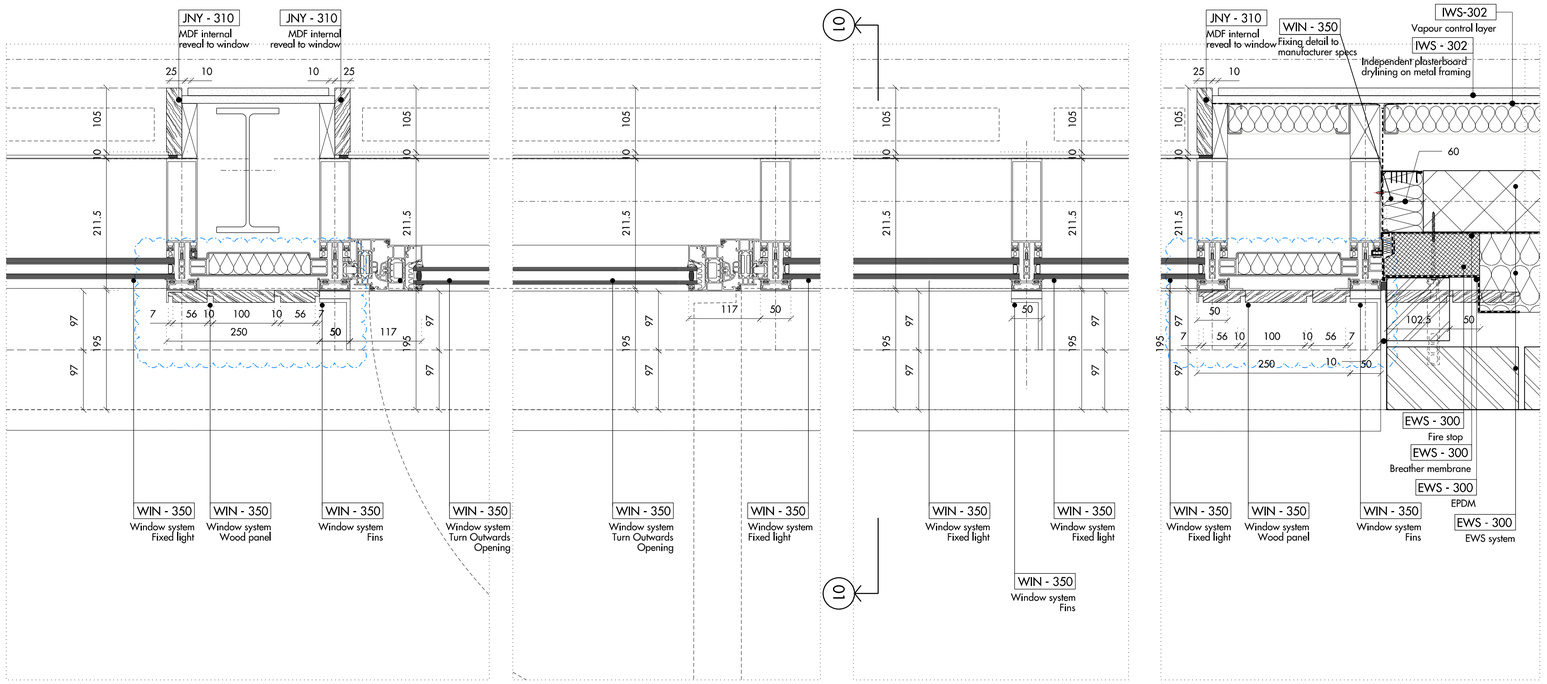

02 WIN -350_ PLAN DETAILS_LEVEL -01

REV	DATE	DESCRIPTION	CKD
T1	24.07.2015	ISSUED FOR INFORMATION (PRE-CONSTRUCTION)	NR
C1	18.09.2015	ISSUED FOR CONSTRUCTION	NR

REV	DATE	DESCRIPTION	CKD

Do not scale from this drawing. Use figured dimensions only. Figured dimensions are in millimetres. All levels are in metres. All dimensions and levels shall be verified on site before proceeding with works. Detailed site survey to be carried out to verify positions and level relationships with site features and ordnance survey. Boundaries are indicative only and are to be verified by others. The architect must be notified of any discrepancy.
Where building components are described in the specification as 'descriptive', then 'construction' information relating to those components on this drawing represent design intent only.

Allies and Morrison
85 Southwark Street
London SE1 0HX
telephone 020 7921 0100
facsimile 020 7921 0101
email info@alliesandmorrison.co.uk

A&M JOB NO: 809

KIDDERPORE AVENUE: BLOCK E

TYPICAL WINDOW DETAIL-WIN350 EXTERNAL WALL 809_03_21_506

SCALE 1:5@A1 1:10@A3

C1
Revision