This drawing is copyright and may not be reproduced in full or part without the written consent of the practice

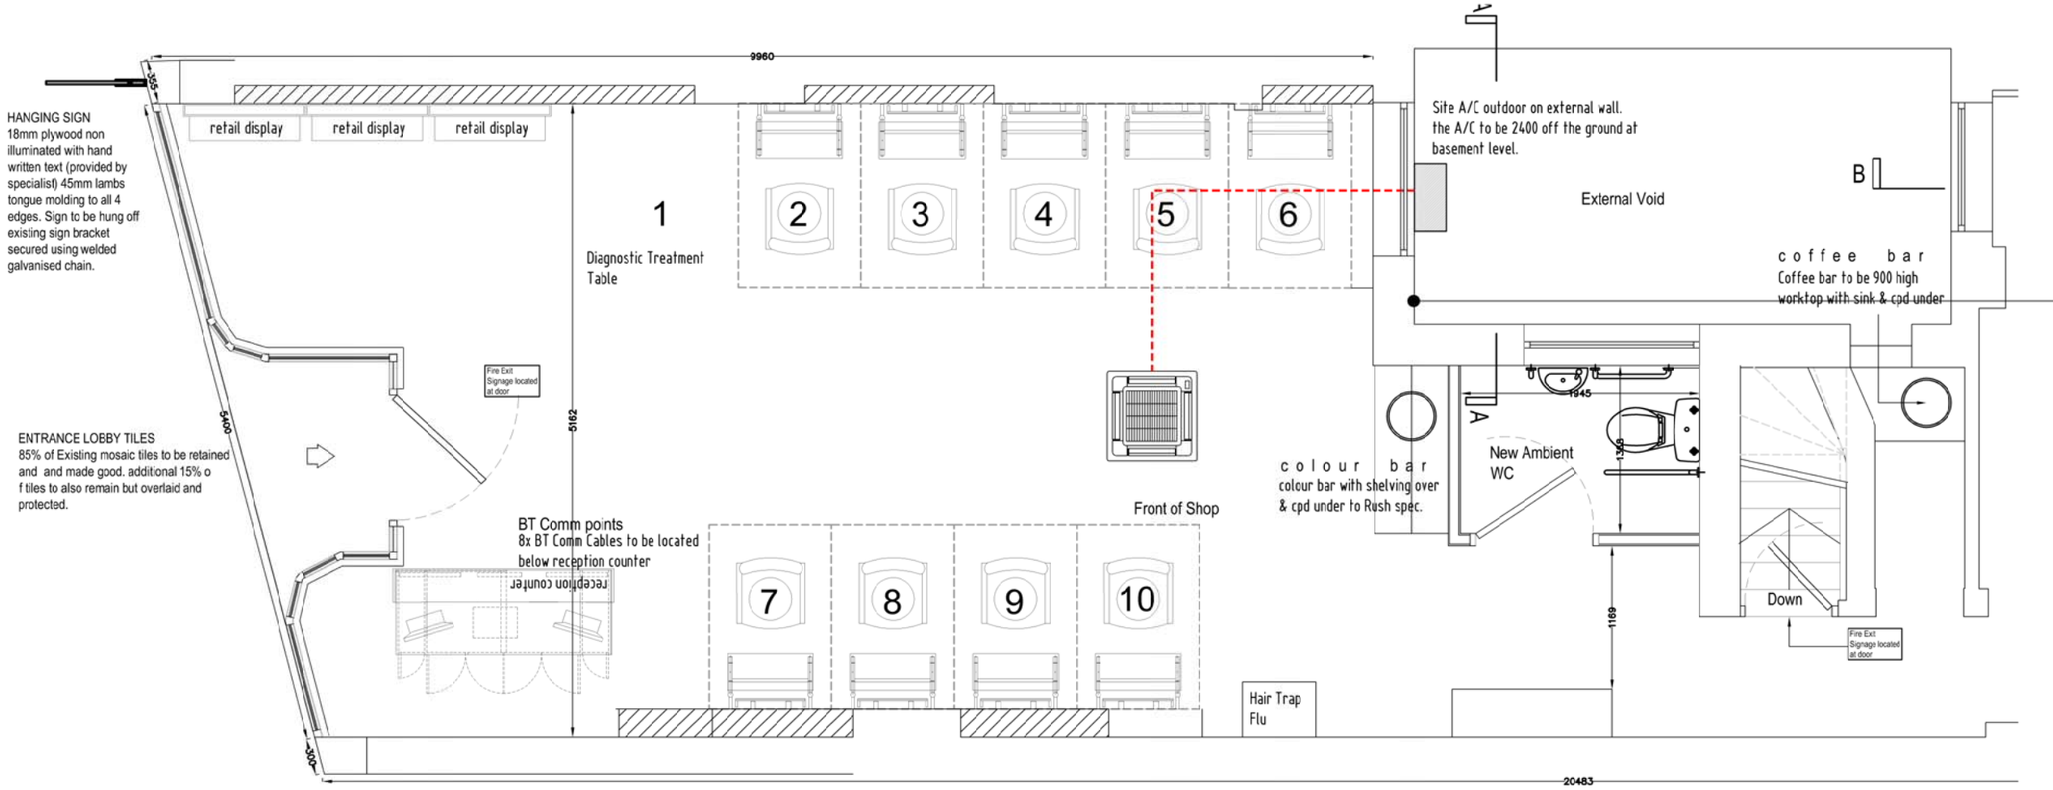

Proposed Floor Plan:

1:50 Scale

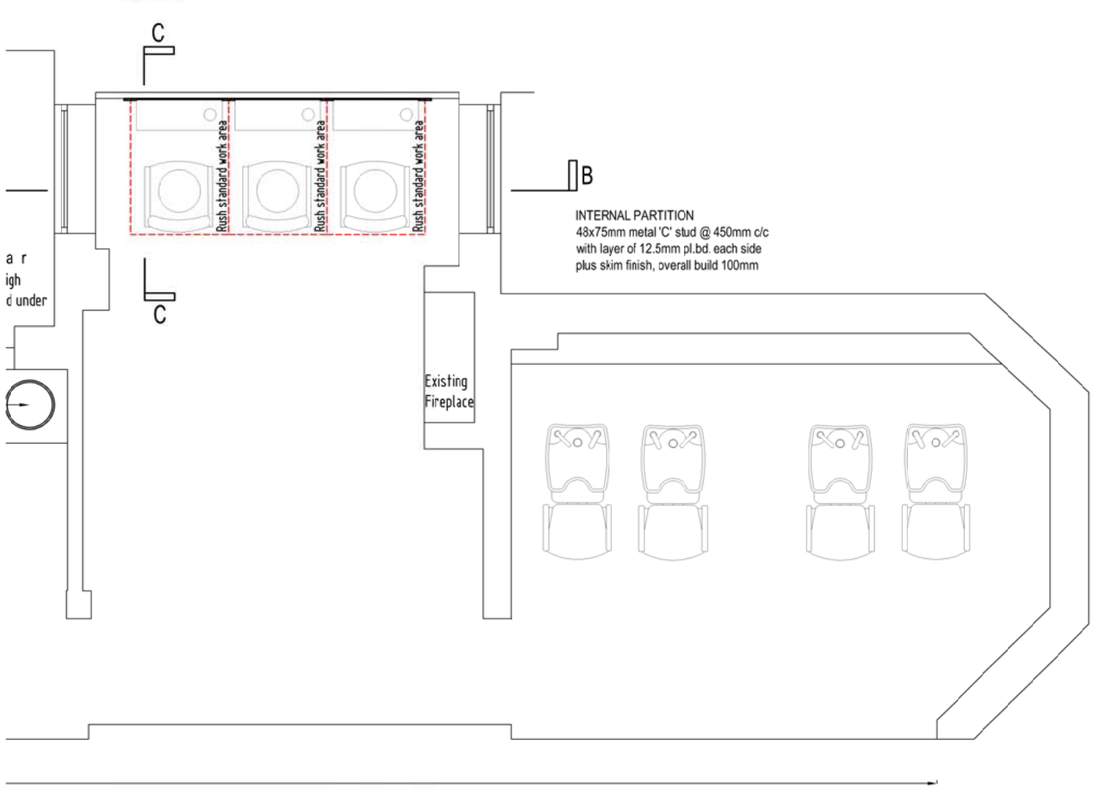

Proposed Floor Plan (cont) :

1:50 Scale

MG4 Designs Ltd
T: 07951 856 304 • E: studio@mg4design.com
WWW.MG4DESIGN.COM

Rush Hair Ltd.
3rd Floor Central House,
27 Park Street
Croydon, CR0 1YD

Client:	Rush		
Project:	Rush Hair Salon 186 West End Lane NW6 1LG West Hampstead		
Title:	Proposed Layout Plan		
Scale:	1:50 @ A3	Date:	28.07.15
Job No:	514	Dwg No:	03 REV C
Drawn:	PG/DC	Checked:	DC

Revisions:

Item	Description	By	Date
C	Shop front amended to Suit LA request	PG	13.12.15
B	Drawing amended as requested by LA	PG	25.11.15
A	Shop front amended	PG	22.10.15