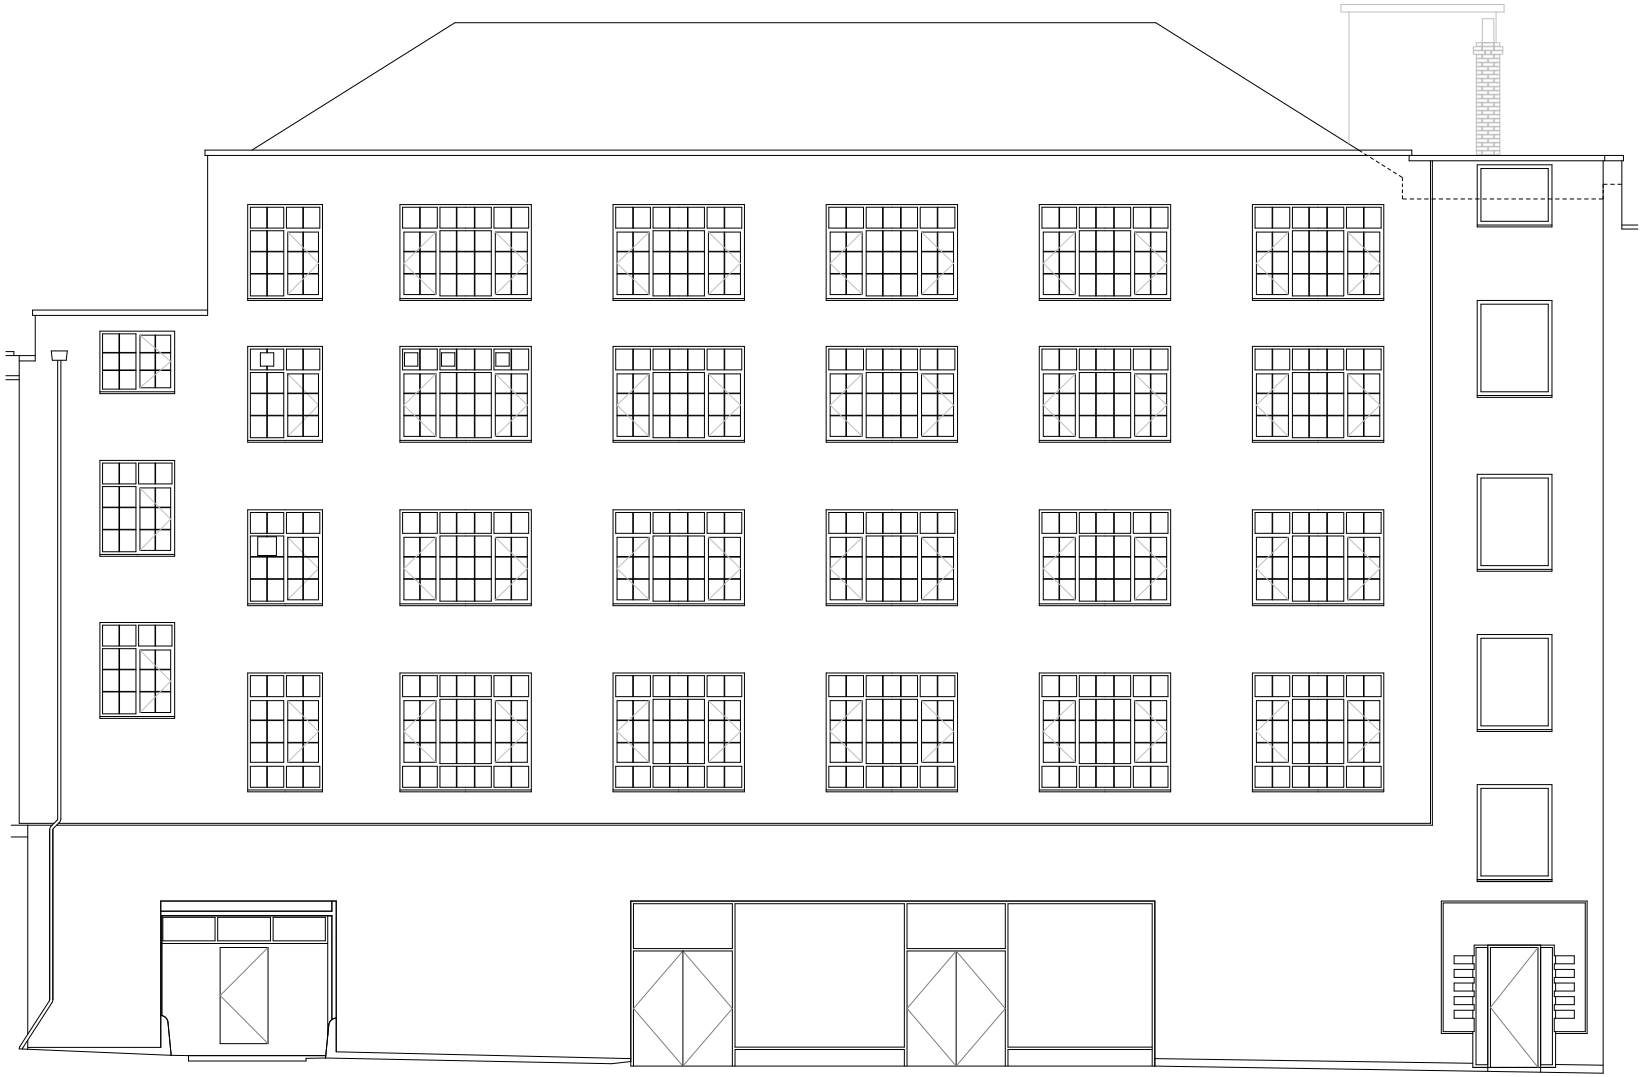

Issue	Description	Date	Drawn	Check
P1	PLANNING	23.12.2015	OC	RL

PLANNING

0 2.5m 5m

Scale

FRONT ELEVATION _ AS EXISTING

1:50

ROBIN LEE ARCHITECTURE
71 Queensway
London
W2 4QH

T: 020 3368 6724
E: info@robinleearchitecture.com
W: www.robinleearchitecture.com

Project: STEPHENSON WAY
Project No.: 15008
Client: O&C Management
Date: Dec 2015
Drawing No.: D.020
Scale / Format: 1:50 / A1
Drawn / Checked: OC / RL
Drawing Name: Front Elevation _ Existing
Issue: P1