A3

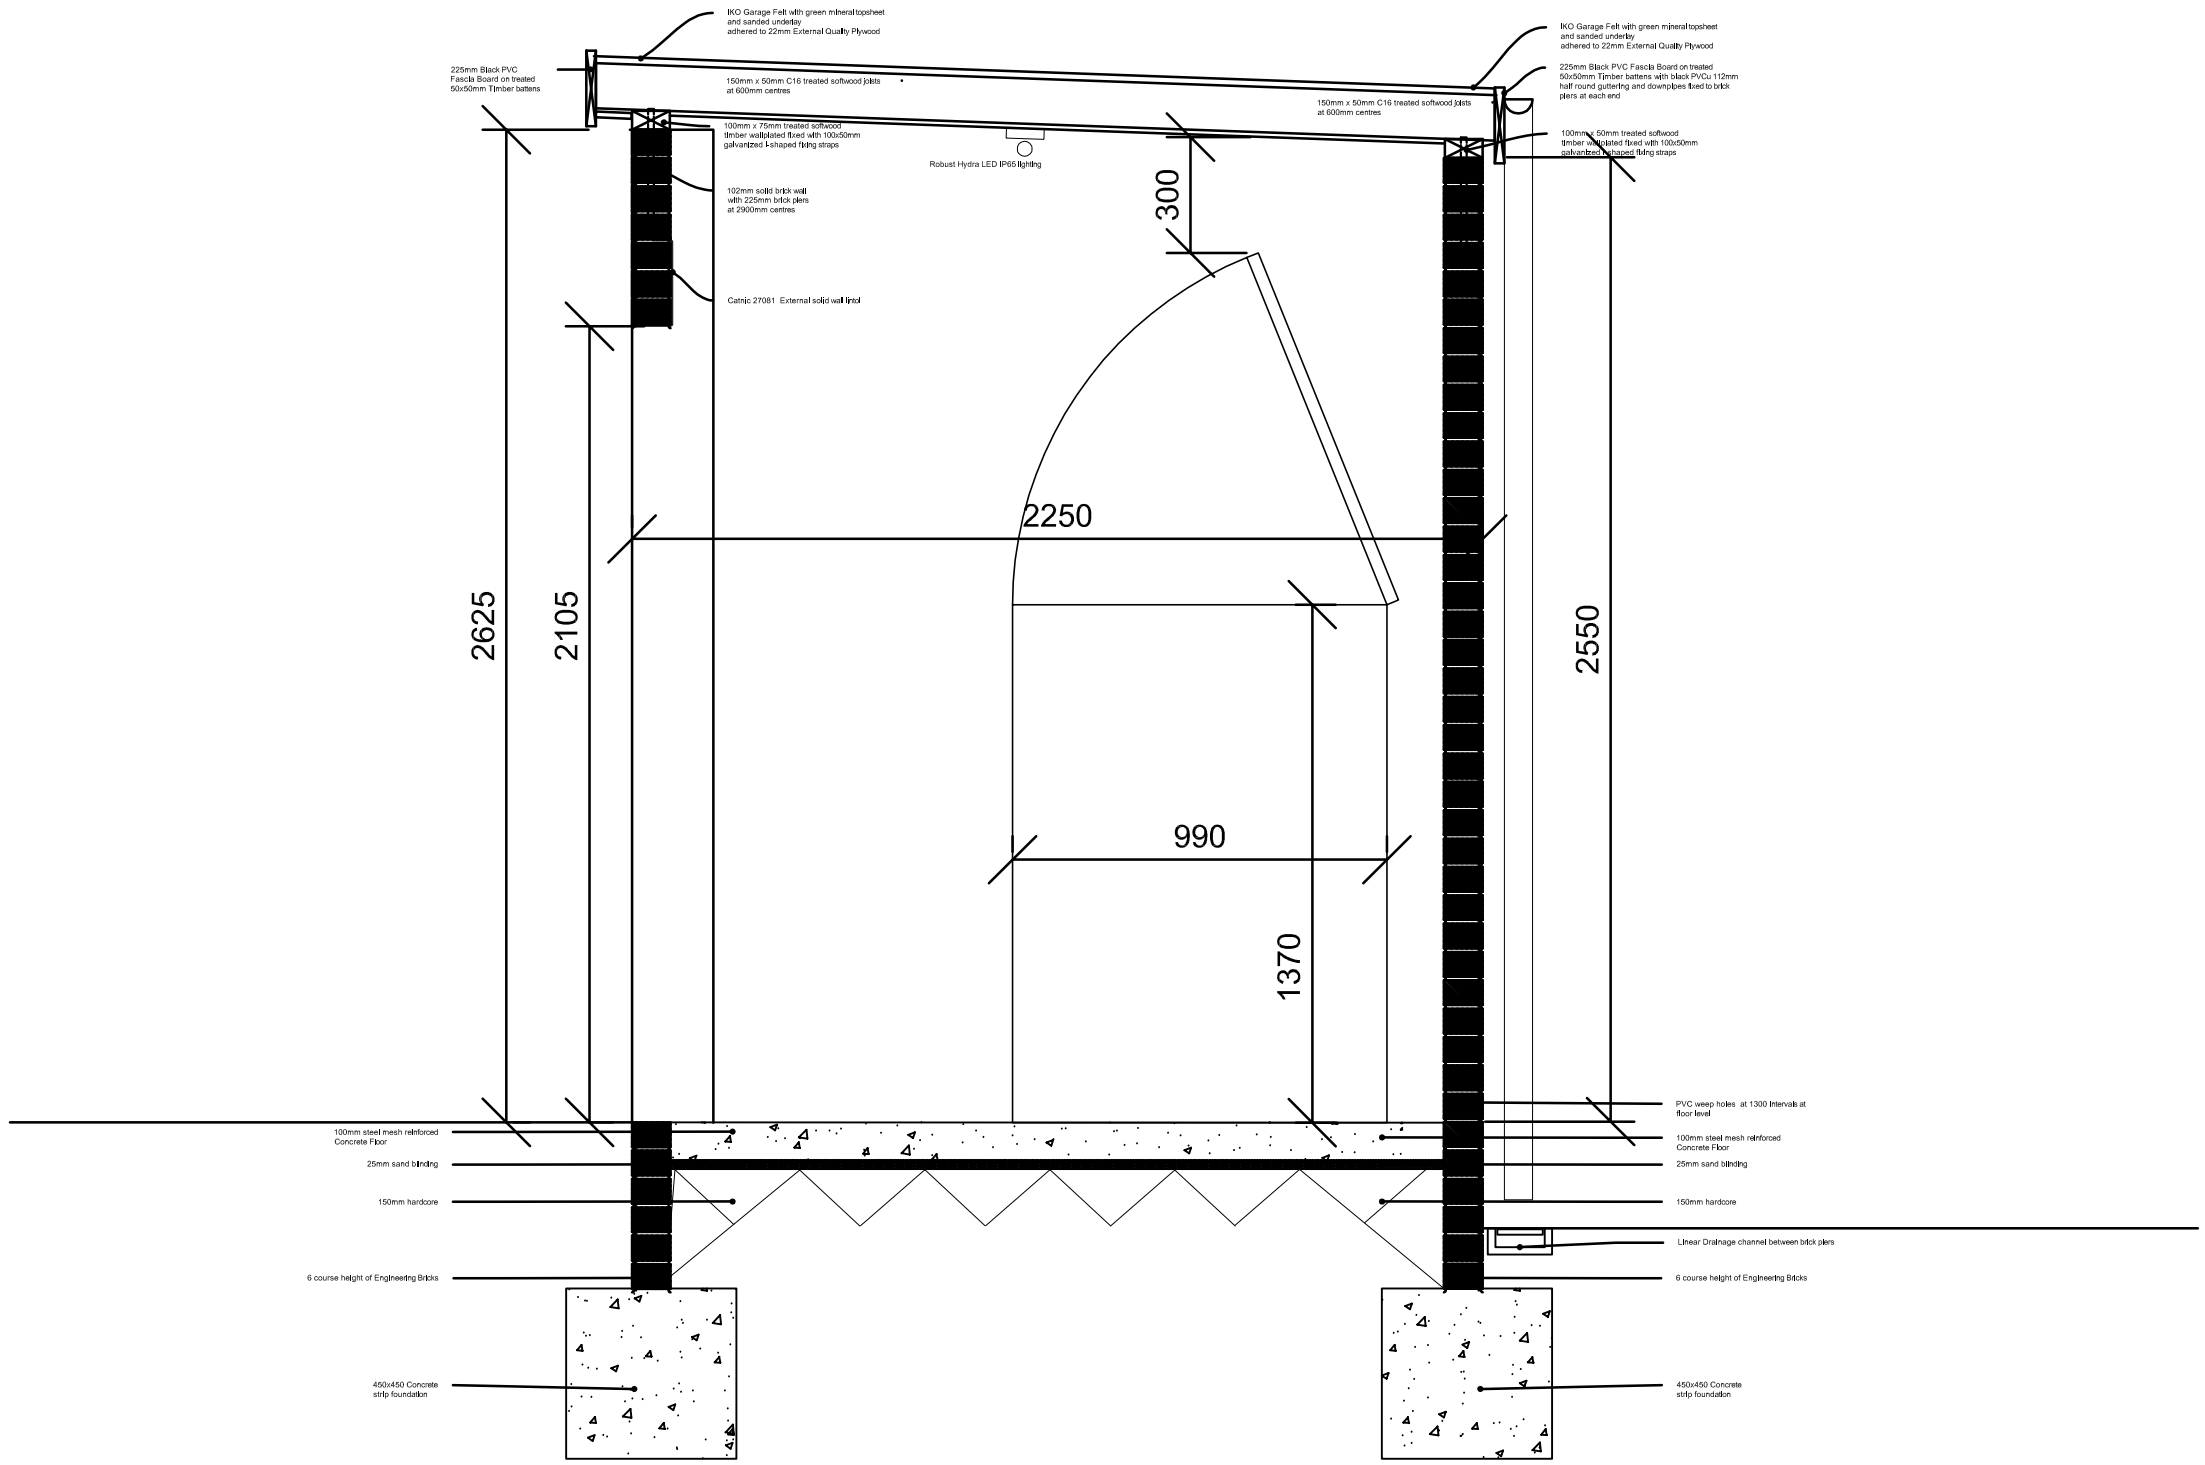

REVISION D C DATE

BAILY · GARNER
146-148 ELTHAM HILL
LONDON SE9 5DY
t. 020 8294 1000
f. 020 8294 1320
e. general@bailygarner.co.uk

CLIENT.
Camden Housing

ADDRESS.
Tolmers Square
NW1 2PE

PROJECT.
New Bin Store Enclosure

TITLE.
Section A-A

PURPOSE OF ISSUE.
Planning

SCALE. D C DATE
1:20

JOB NO. DRAWING No. REVISION
27748 05