© Check all dimensions and report all errors and omissions

0 5m 1m 2m 3m 4m 5m 6m

Scale 1:100

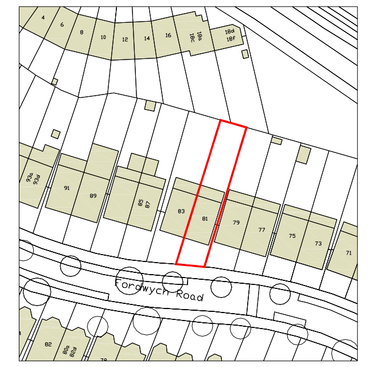

Site Plan 1:1250

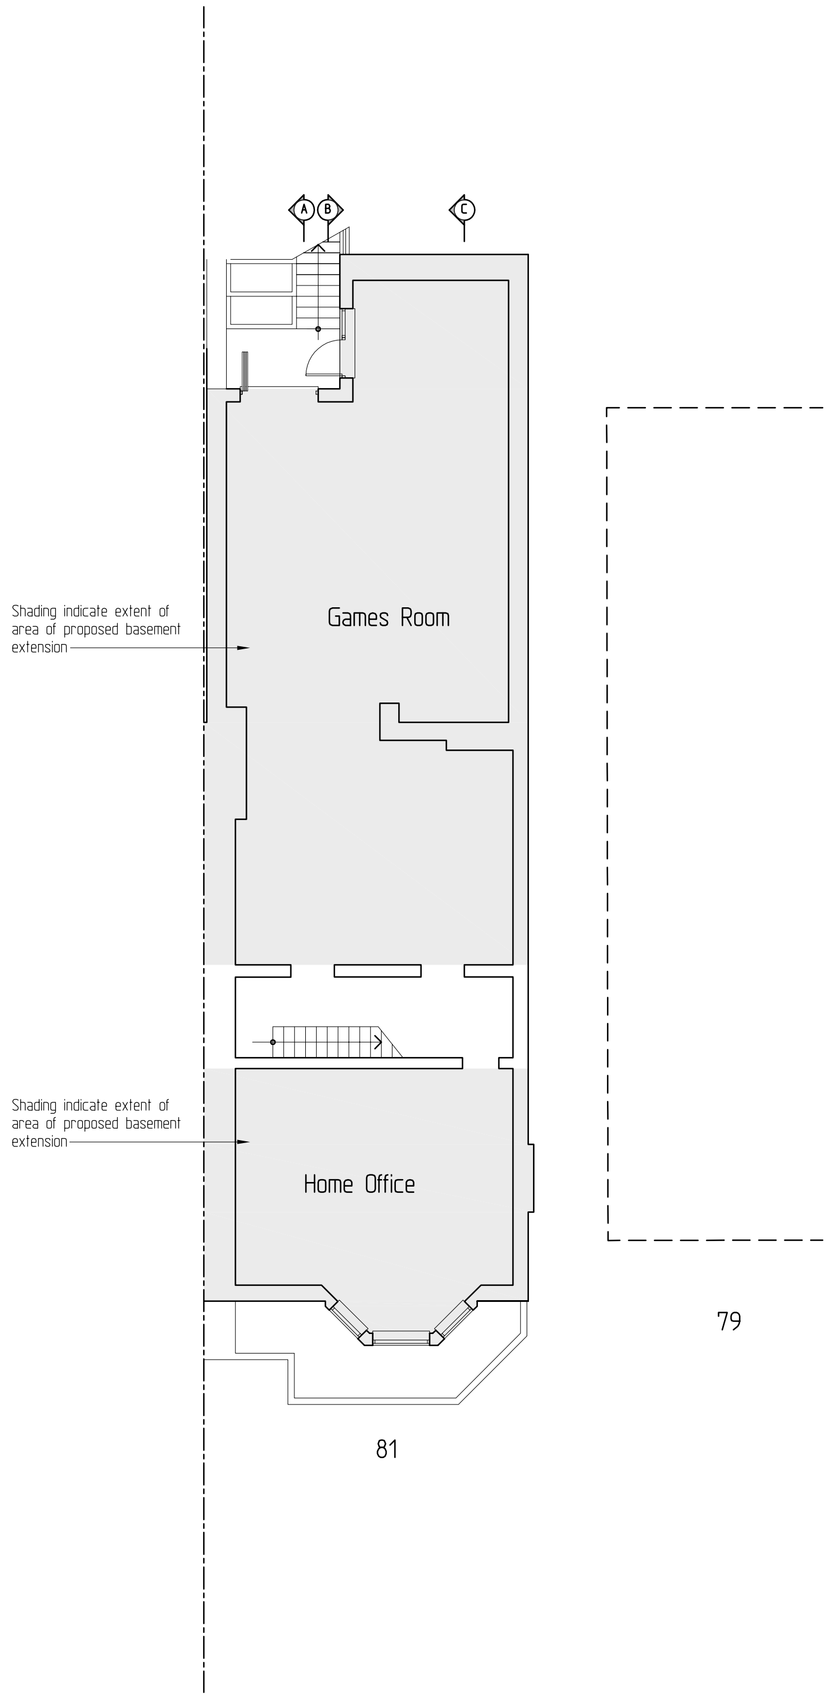

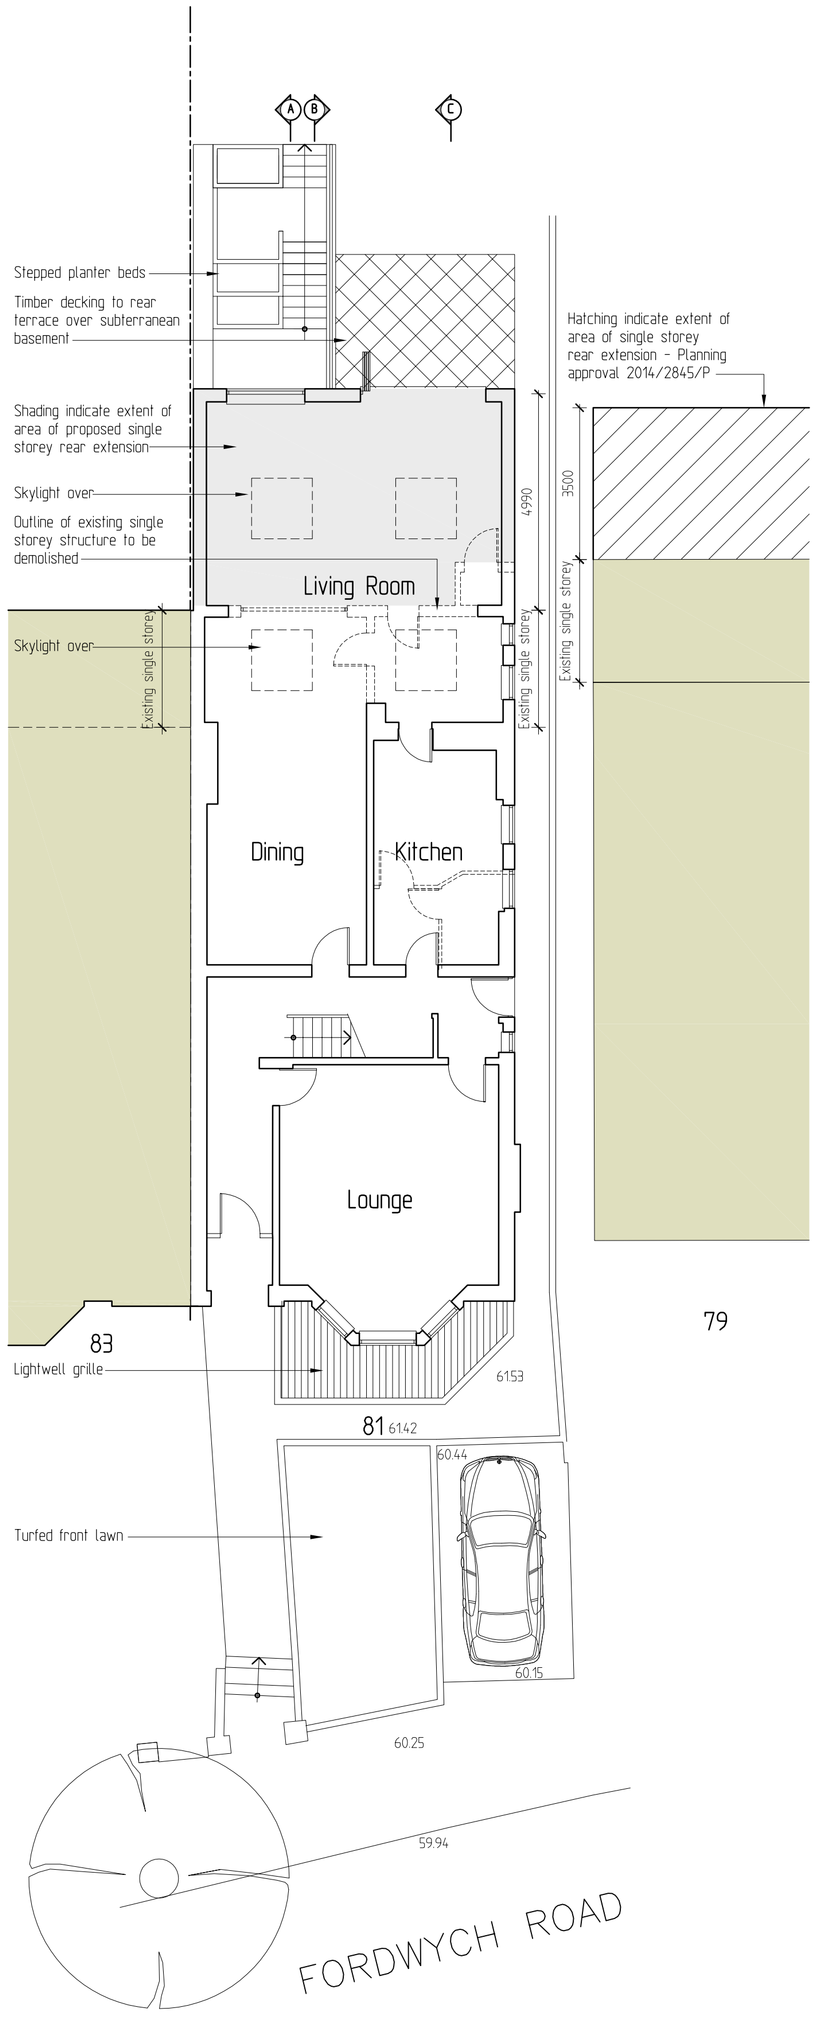

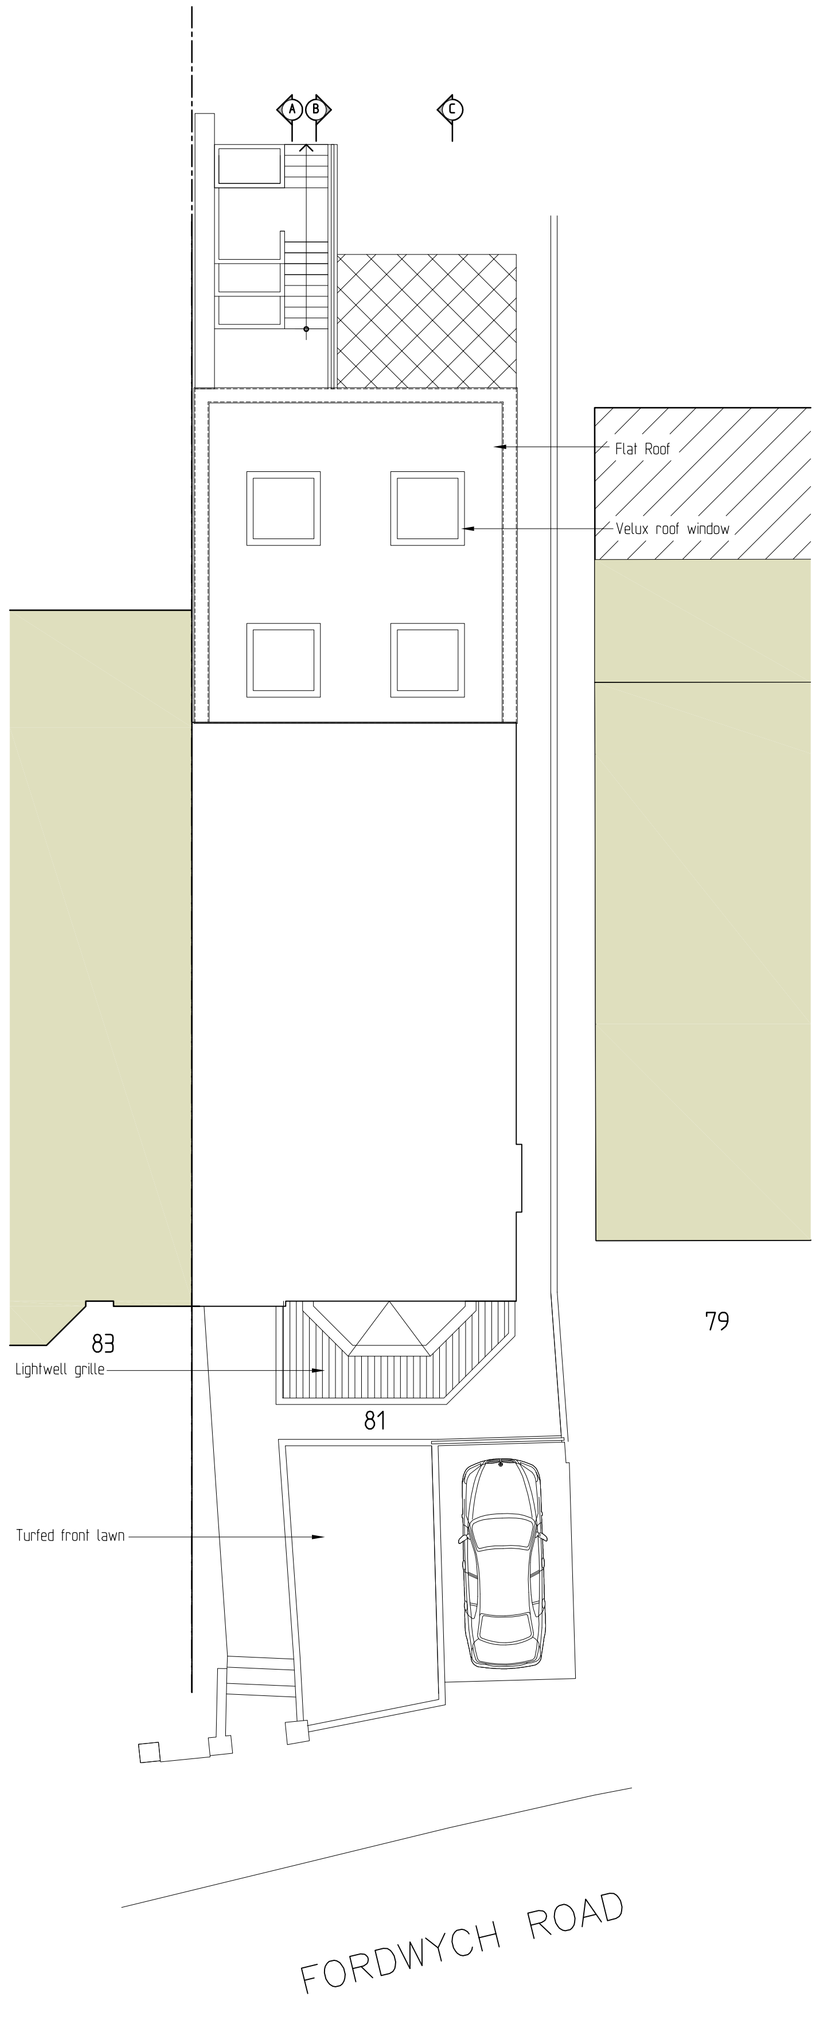

Basement Extension to
81 Fordwych Road West Hampstead
London

Project :

Basement Extension
Scheme Proposal - FLOOR PLANS

Title :

Client :

Zyntax
LIMITED
Chartered Architects
8 Arborfield Close, Slough
Berkshire SL1 2JW
Tel 01753 522944
reception@zyntaxarchitects.com
ZYNTAX LIMITED TRADING AS ZYNTAX CHARTERED ARCHITECTS

Date :	Scale :	Drawing No. :	Revision :
Oct 2015	1:100	31-14-EX21	B