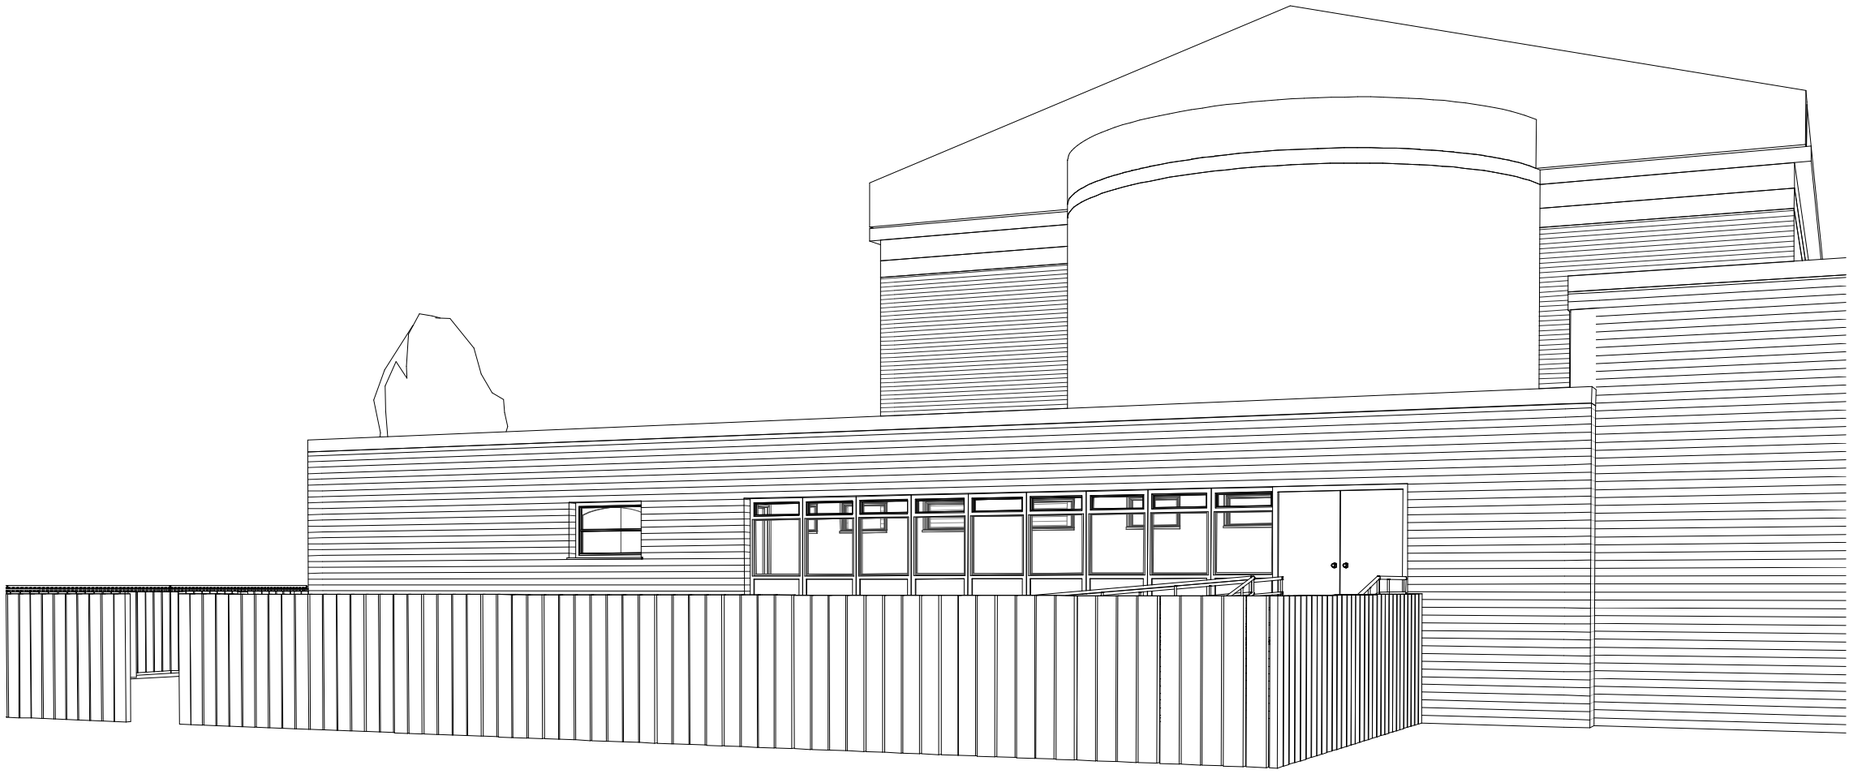

1 **View From Playground Towards Cathedral**

ALL WORKING DIMENSIONS TO BE CHECKED ON SITE.
FIGURED DIMENSIONS TO BE TAKEN IN PREFERENCE TO SCALED DIMENSIONS.
ANY DISCREPENCIES BETWEEN DRAWINGS OF DIFFERING SCALES AND BETWEEN DRAWINGS AND SPECIFICATION WHERE APPROPRIATE TO BE NOTIFIED TO SUPERVISING OFFICER FOR DECISION.
COPYRIGHT RESERVED.

Rev	Description	Date

PROJECT

Our Lady's Nursery, Camden

TITLE

Existing Nursery

CLIENT

Westminster Roman Catholic Diocese Trust

RIBA Chartered Practice
RICS
wilby & burnett
Provident House, 123 Ashdon Road, Saffron Walden, Essex CB10 2AJ
T: 01799 513621 info@wilbyburnett.co.uk www.wilbyburnett.co.uk
Wilby & Burnett LLP is a Limited Liability Partnership registered in England & Wales No.OC346570
Regulated by RICS

DATE	DRAWN BY
23/12/15	MY
SCALE (@ A1)	CHECKED BY LT

DRAWING NUMBER	REV