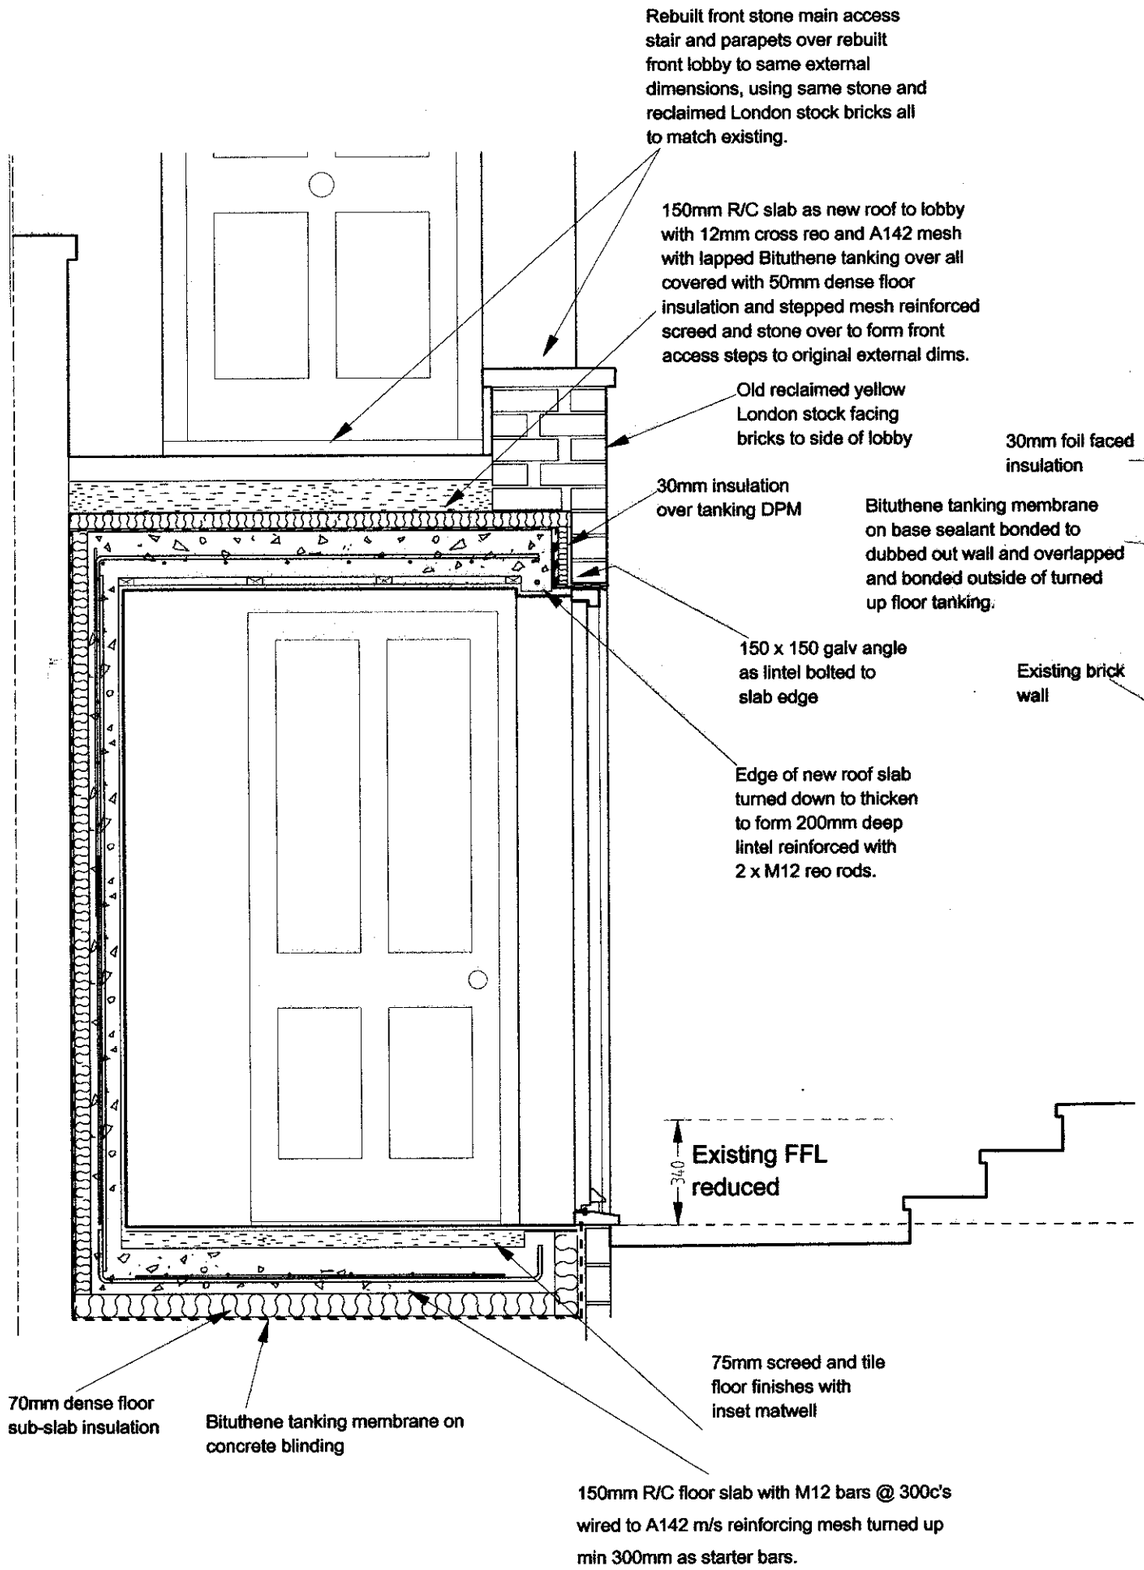

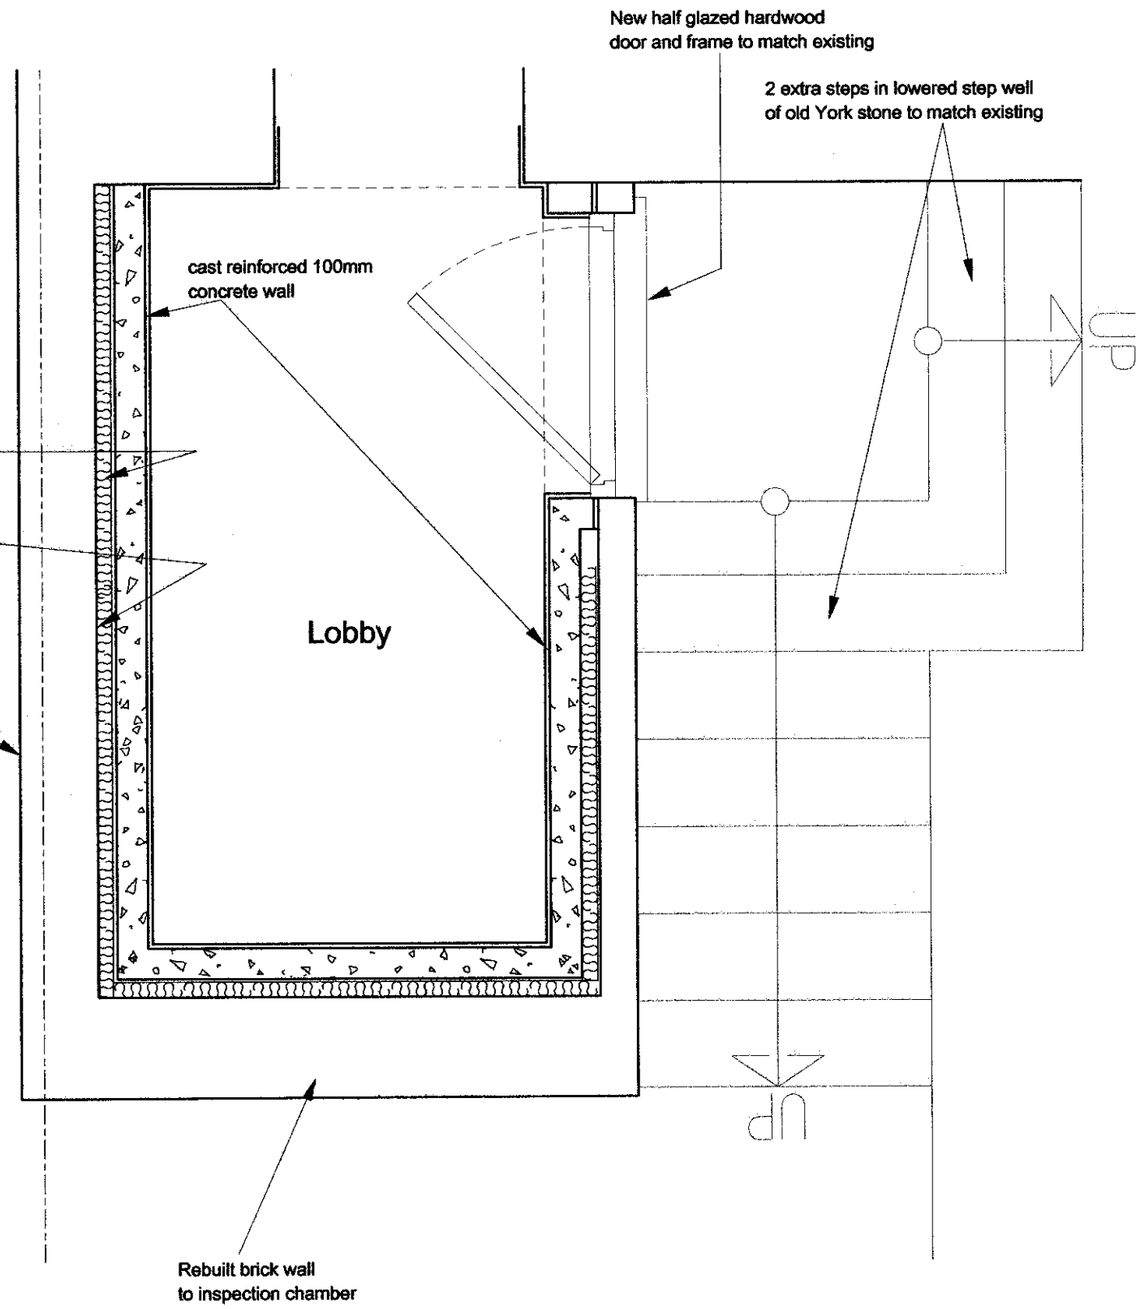

DETAILS OF REBUILT FRONT STEPS & LOBBY

44 Downshire Hill, London NW3 1NU

1:20 15 Nov15 53021-8

Claymore Design & Build

copyright 2015