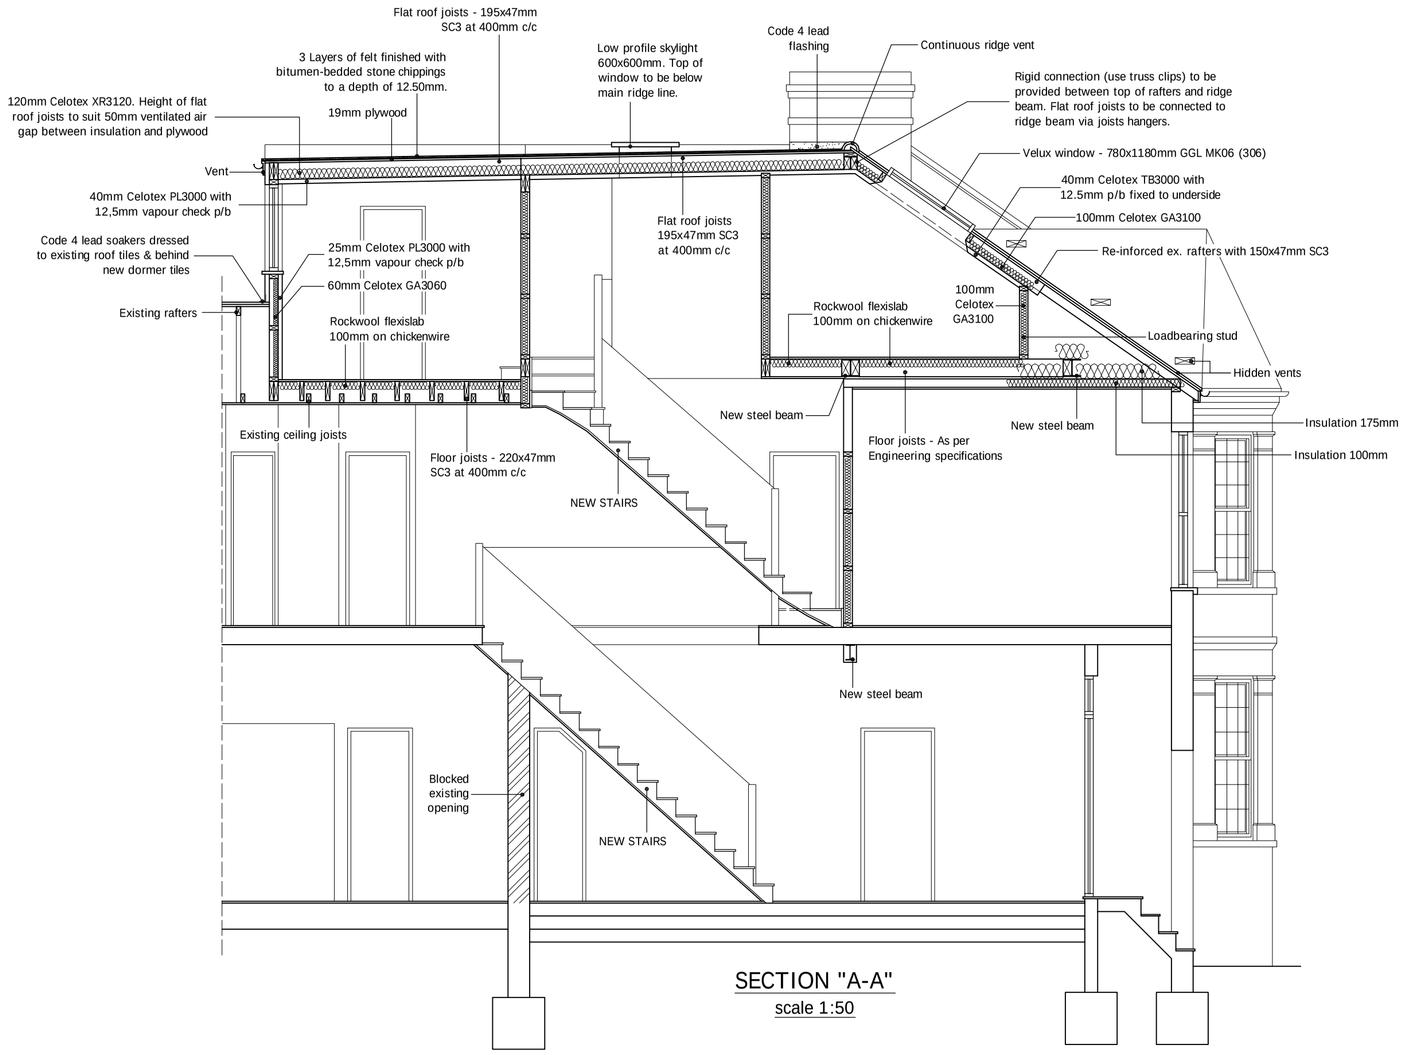

SECTION "A-A"
scale 1:50

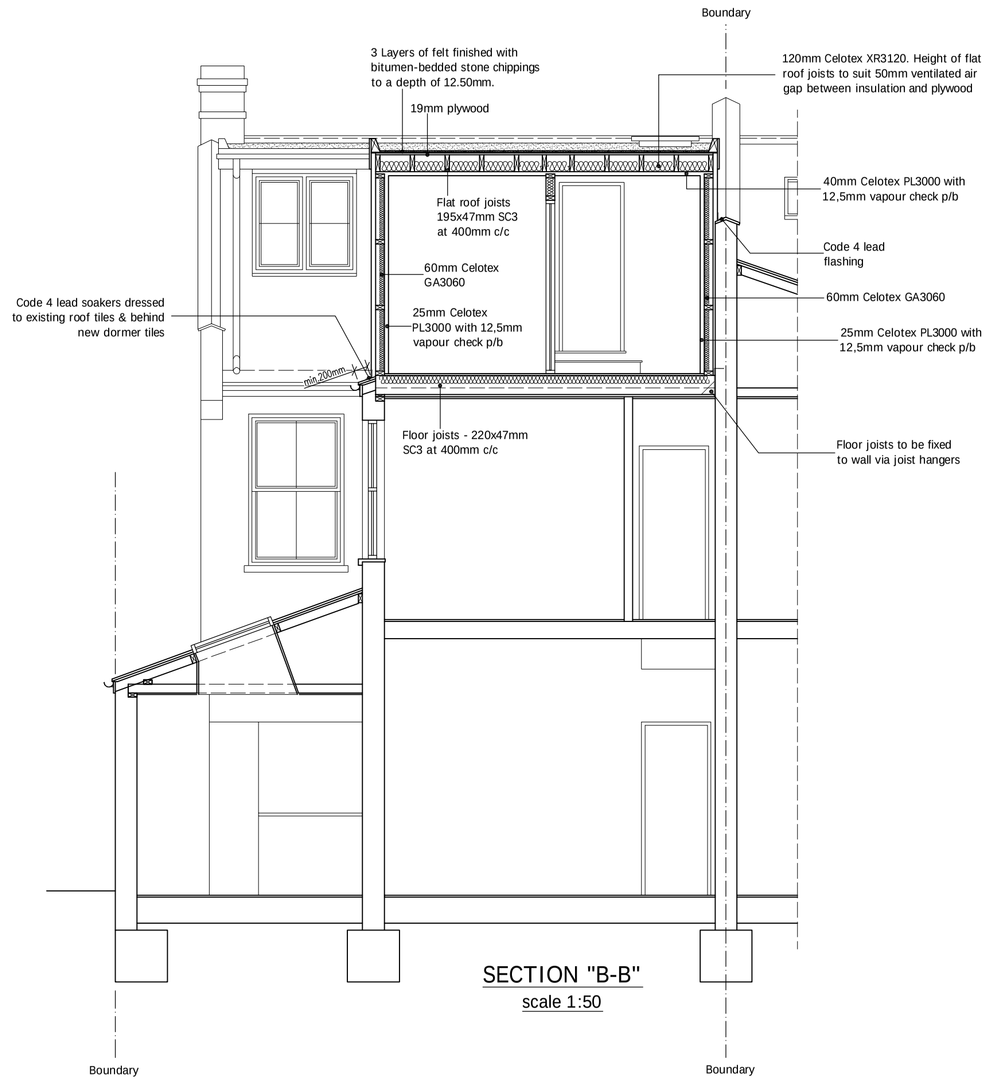

SECTION "B-B"
scale 1:50

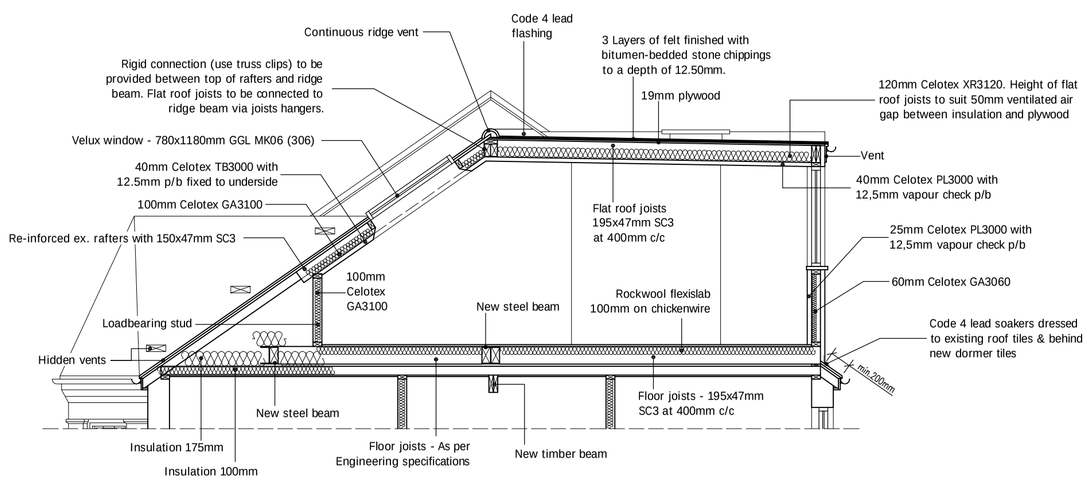

SECTION "C-C"
scale 1:50

0 1 2 3 4 5 6 7 8 9 10m 1:100

drawnplans.co.uk

Project:
Loft Conversion with
Dormer Windows to Rear.

For:
Mrs. Shelley Malhotra
36 Sarre Road
Cricklewood
London
NW2 3SL

Scale:	Dwg. no:	Rev. no:
As Shown	Sheet 5 of 5	01
Drawn by: I.M.	Date Drawn: 05-January-2016	

For Drawings Tel: 0800 7836790

E-mail :- drawnplansco@aol.com