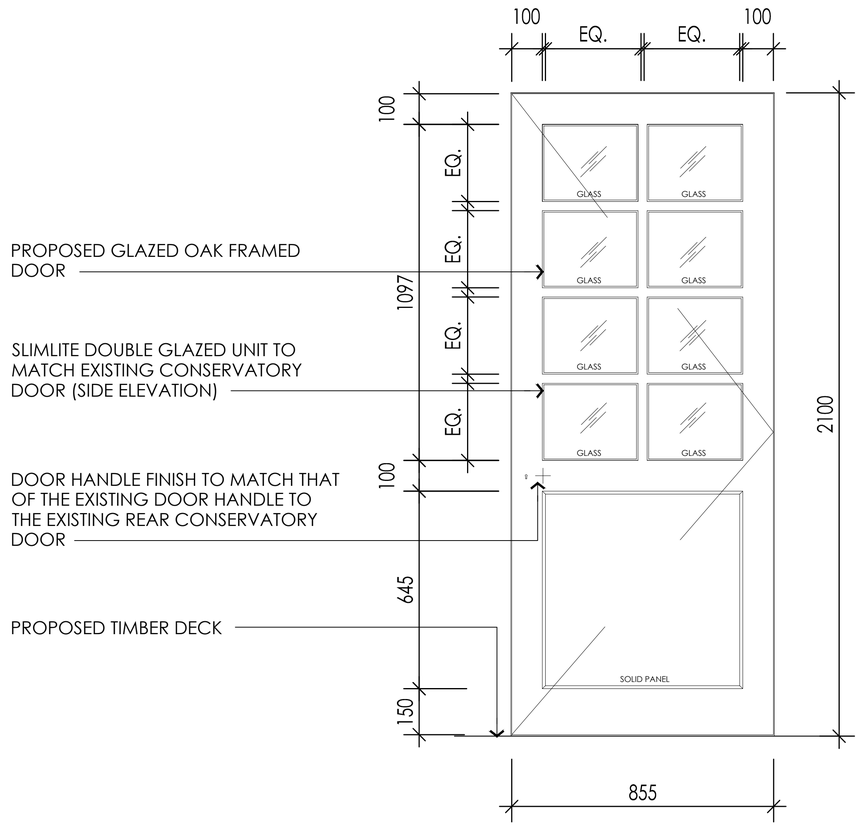

PROPOSED DOOR ELEVATION
SCALE 1:10 @ A1 AND 1:20 @ A3

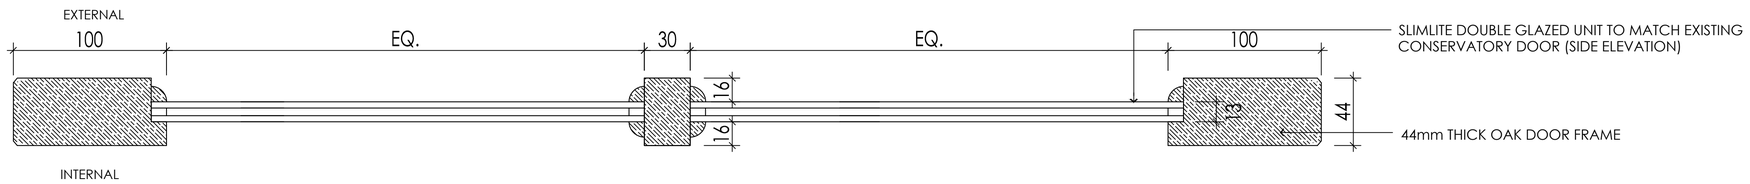

PROPOSED DOOR DETAIL PLAN
SCALE 1:2 @ A1 AND 1:4 @ A3

	DATE	REVISIONS
1	28.09.15	DRAWINGS ISSUED
2		
3		
4		
5		

GENERAL INFORMATION
UNDER NO CIRCUMSTANCES SHALL MANUAL ALTERATIONS BE MADE.
FIGURED DIMENSIONS TAKE PREFERENCE TO SCALE.
VERIFY AND CHECK ALL DIMENSIONS ON SITE.
PROPOSALS TO BE CHECKED AND APPROVED BY BUILDING REGULATIONS DEPARTMENT.
DETAILS OF THIS DRAWING ARE FOR REFERENCE ONLY AND THE DETAILS ARE TO BE APPROVED BY THE MANUFACTURER AND INSTALLER - THEY ARE TO CONFIRM ALL FIXINGS AND FIXTURES.
REFER TO STRUCTURAL ENGINEERS DRAWINGS FOR STRUCTURAL DETAILS.

DISCLAIMER
THE HARD COPY ACCOMPANYING THE ELECTRONIC DATA IS THE LEGAL TRANSMISSION OF INFORMATION. THE ELECTRONIC DATA IS ISSUED ONLY FOR CONVENIENCE OF USE. NO RESPONSIBILITY FOR THE ACCURACY OR FOR ANY CONSEQUENCE RESULTING FROM THE USE OR ALTERATION OF THIS INFORMATION IS ACCEPTED.
DRAWER IS NOT THE PRINCIPAL DESIGNER. APPLICANT TO APPOINT PRINCIPAL DESIGNER.

APPLICANT
THE MONTAGUE ON THE GARDENS HOTEL

JOB TITLE
MONTAGUE HOTEL, LONDON, WC1B 5BJ

DRAWING TITLE
PROPOSED DOOR ELEVATION AND DOOR DETAIL PLAN

DATE	STATUS	DRAWING NUMBER	SCALE	REV.
28.09.15	FOR DISCUSSION	AD/4400/35	1:10 & 1:2 @ A1	1