DO NOT SCALE FROM THIS DRAWING. WORK TO FIGURED DIMENSIONS.
THIS DRAWING IS THE COPYRIGHT OF STANLEY BRAGG ARCHITECTS LTD
AND SHOULD ONLY BE REPRODUCED WITH THEIR EXPRESS PERMISSION.

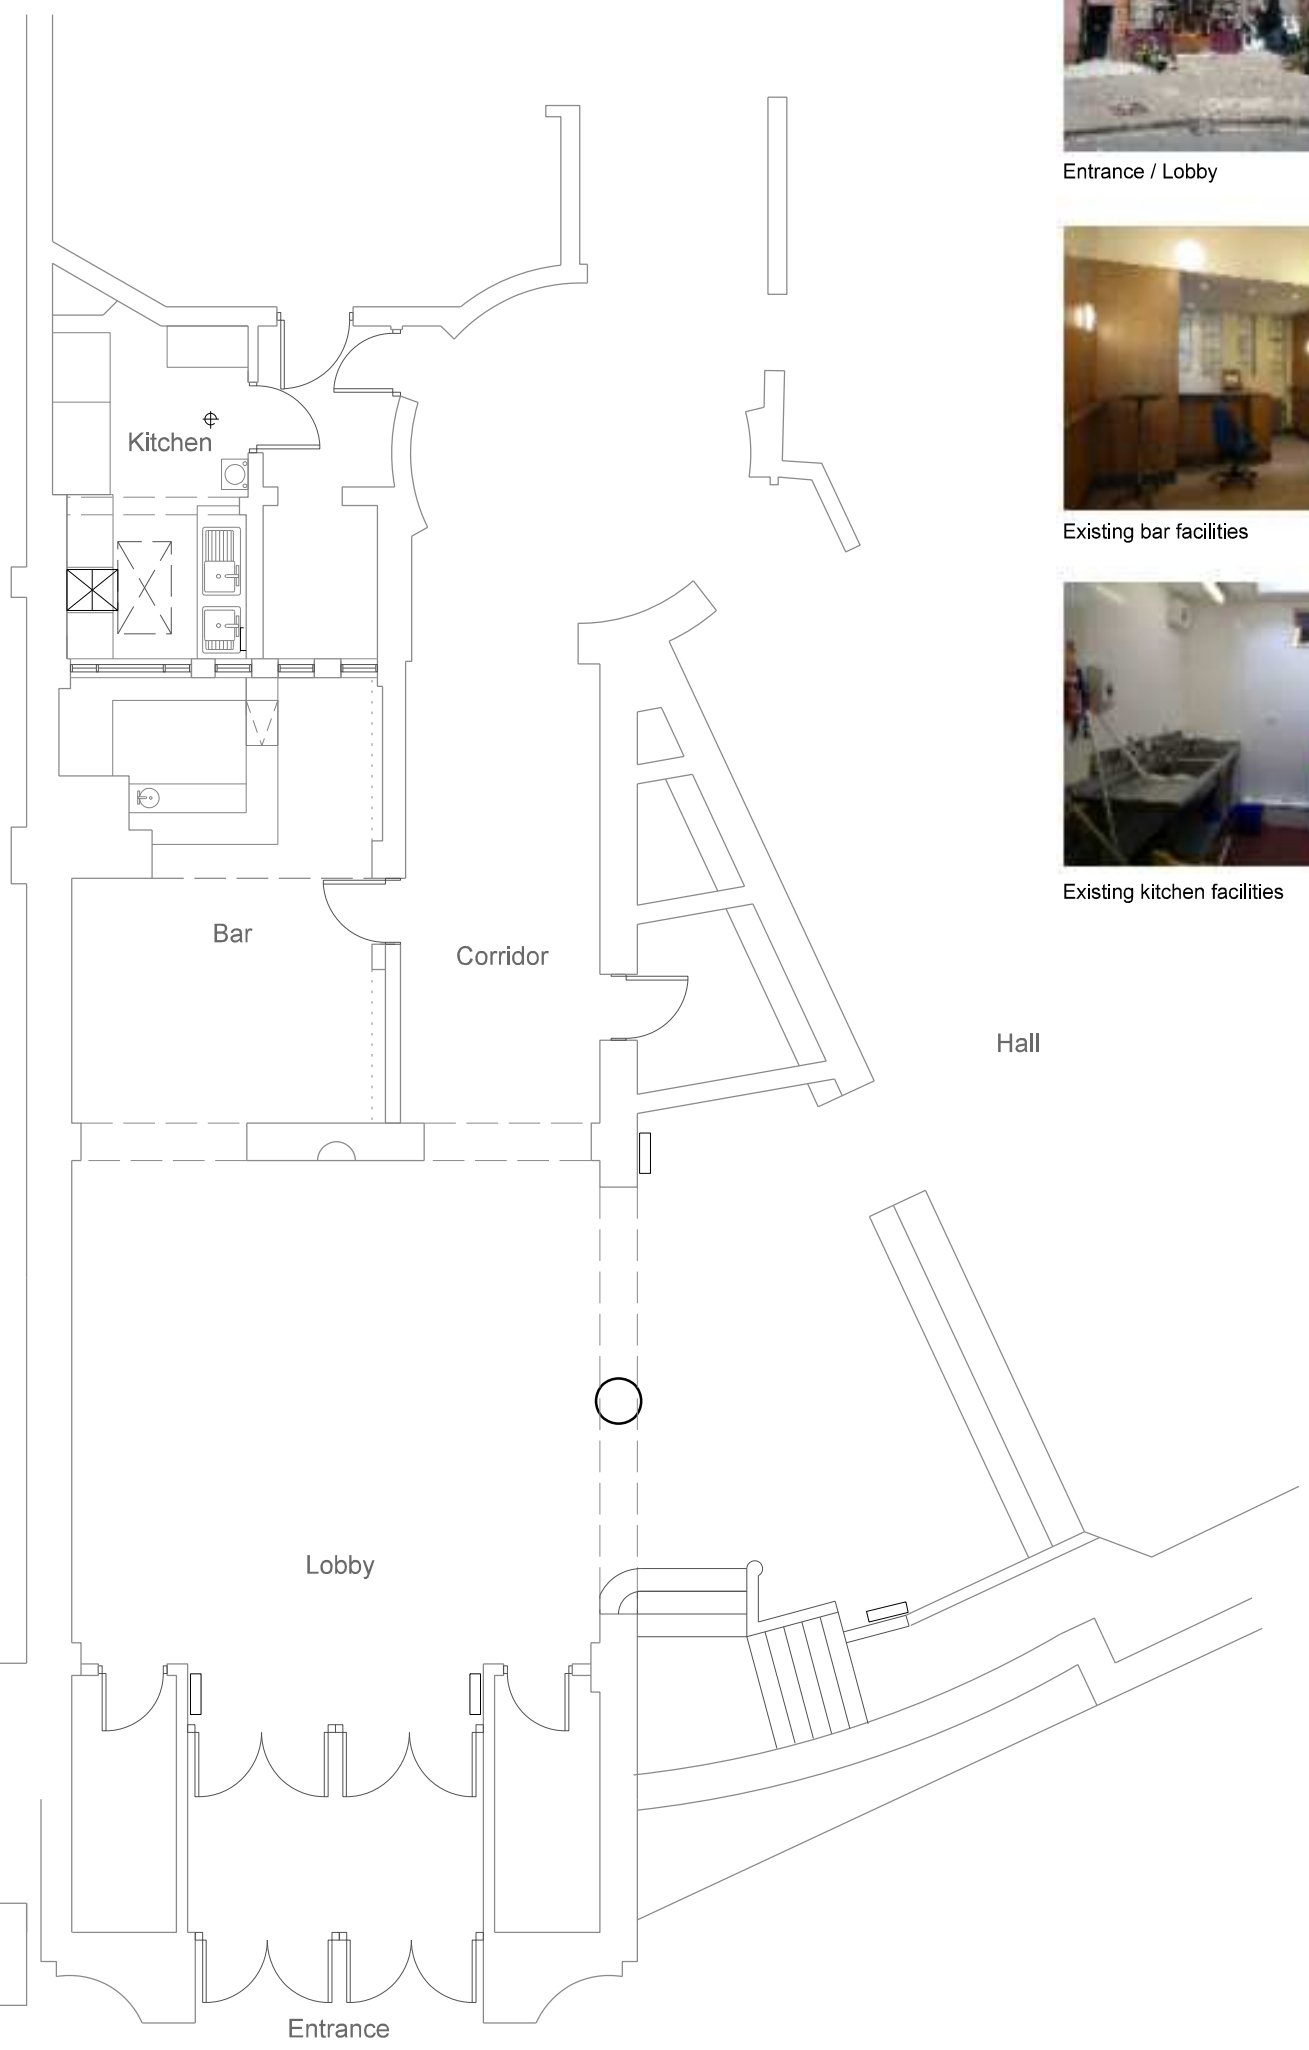

Entrance / Lobby

Existing bar facilities

Existing kitchen facilities

| | | | | | |
|---|---|---|---|---|---|
| | SKETCH | | | | |
| X | PRELIMINARY | | | | |
| | APPROVAL | B | Issued for planning pre application advice | LA | 29.08.2014 |
| | PLANNING | | | | |
| | BUILDING REGS | A | Issued for comment | LA | 24.07.2014 |
| | TENDER | | | | |
| | CONSTRUCTION | REV | NOTE | DRN | DATE |
| | H&S FILE | | | | |

CLIENT
Dr Jim Walsh

PROJECT
Conway Hall

DRAWING
Existing Ground Floor Plan

SCALE
1:100 @ A3

DRAWN
LA

CHECKED
AC

DATE
14.07.2014

REVISION
B

DRAWING NUMBER
6185 / 1001

N

Stanley Bragg
A R C H I T E C T S

STANLEY BRAGG ARCHITECTS LIMITED
ABBEYGATE ONE, 8 WHITEWELL ROAD, COLCHESTER C02 7DF
T 01206 571371 F 01206 766497

3rd FLOOR ELDON HOUSE, ELDON STREET,LONDON EC2M 7LS
T 0203 6675 925
E:architects@stanleybragg.co.uk