Do not scale from drawings unless by agreement with HTA. Use figured dimensions only. Check all dimensions on site prior to commencing the works. Drawing to be read in conjunction with other relevant consultant information.

This drawing is the copyright of HTA Design LLP and must not be copied or reproduced in part, or in whole, without the express permission of HTA Design LLP.
Drawing to be read in conjunction with outline specification.

NOTES:

ALL STEEL TO BE GALVANISED MILD STEEL

ALL WELDS THAT WOULD BE VISABLE ON THE FINISHED WORK SHALL BE GROUND SMOOTH PRIOR TO GALVANISING

ALL STEEL TO BE POWDER COATED TO MATCH WINDOWS

FIXING DETAILS 02-05 ARE SHOWN INDICATIVELY

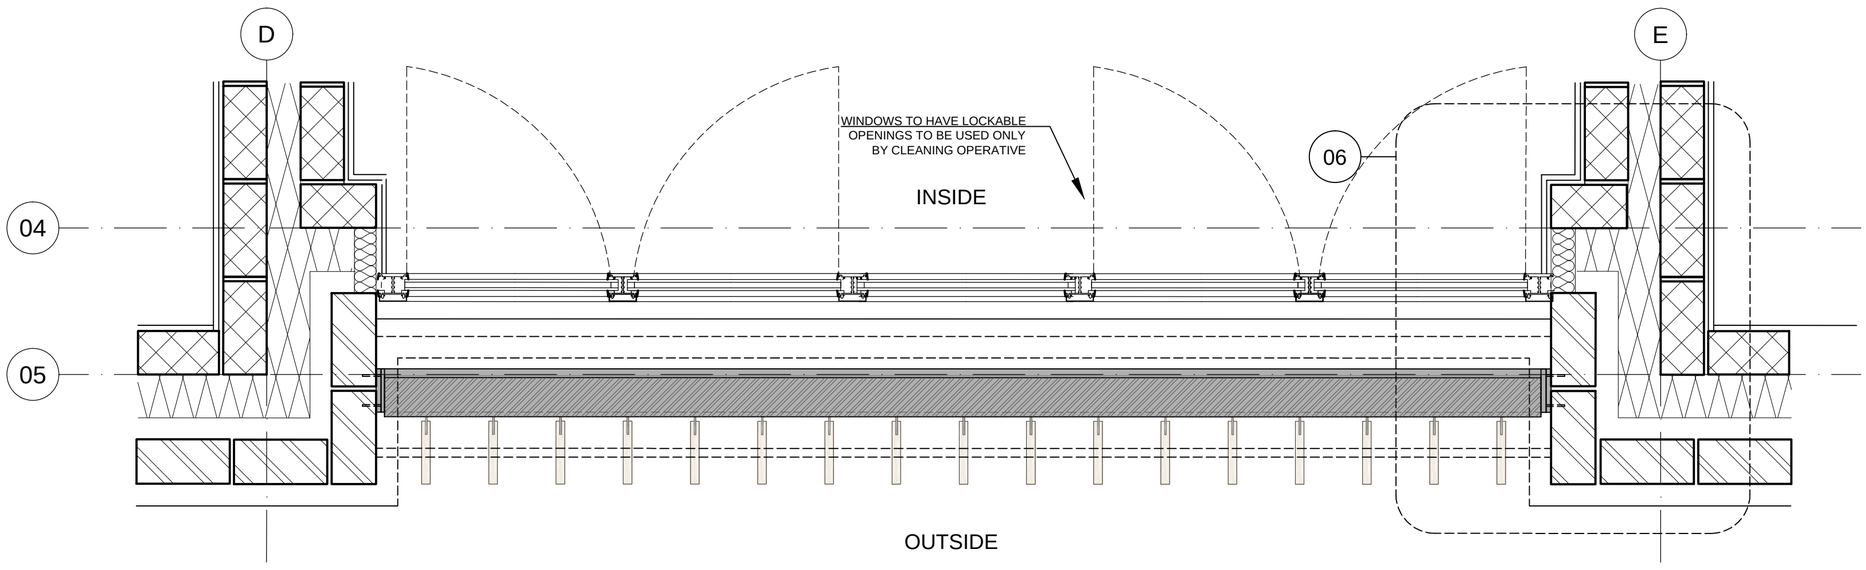

01 / 7100 Timber blades
1:10 PLAN

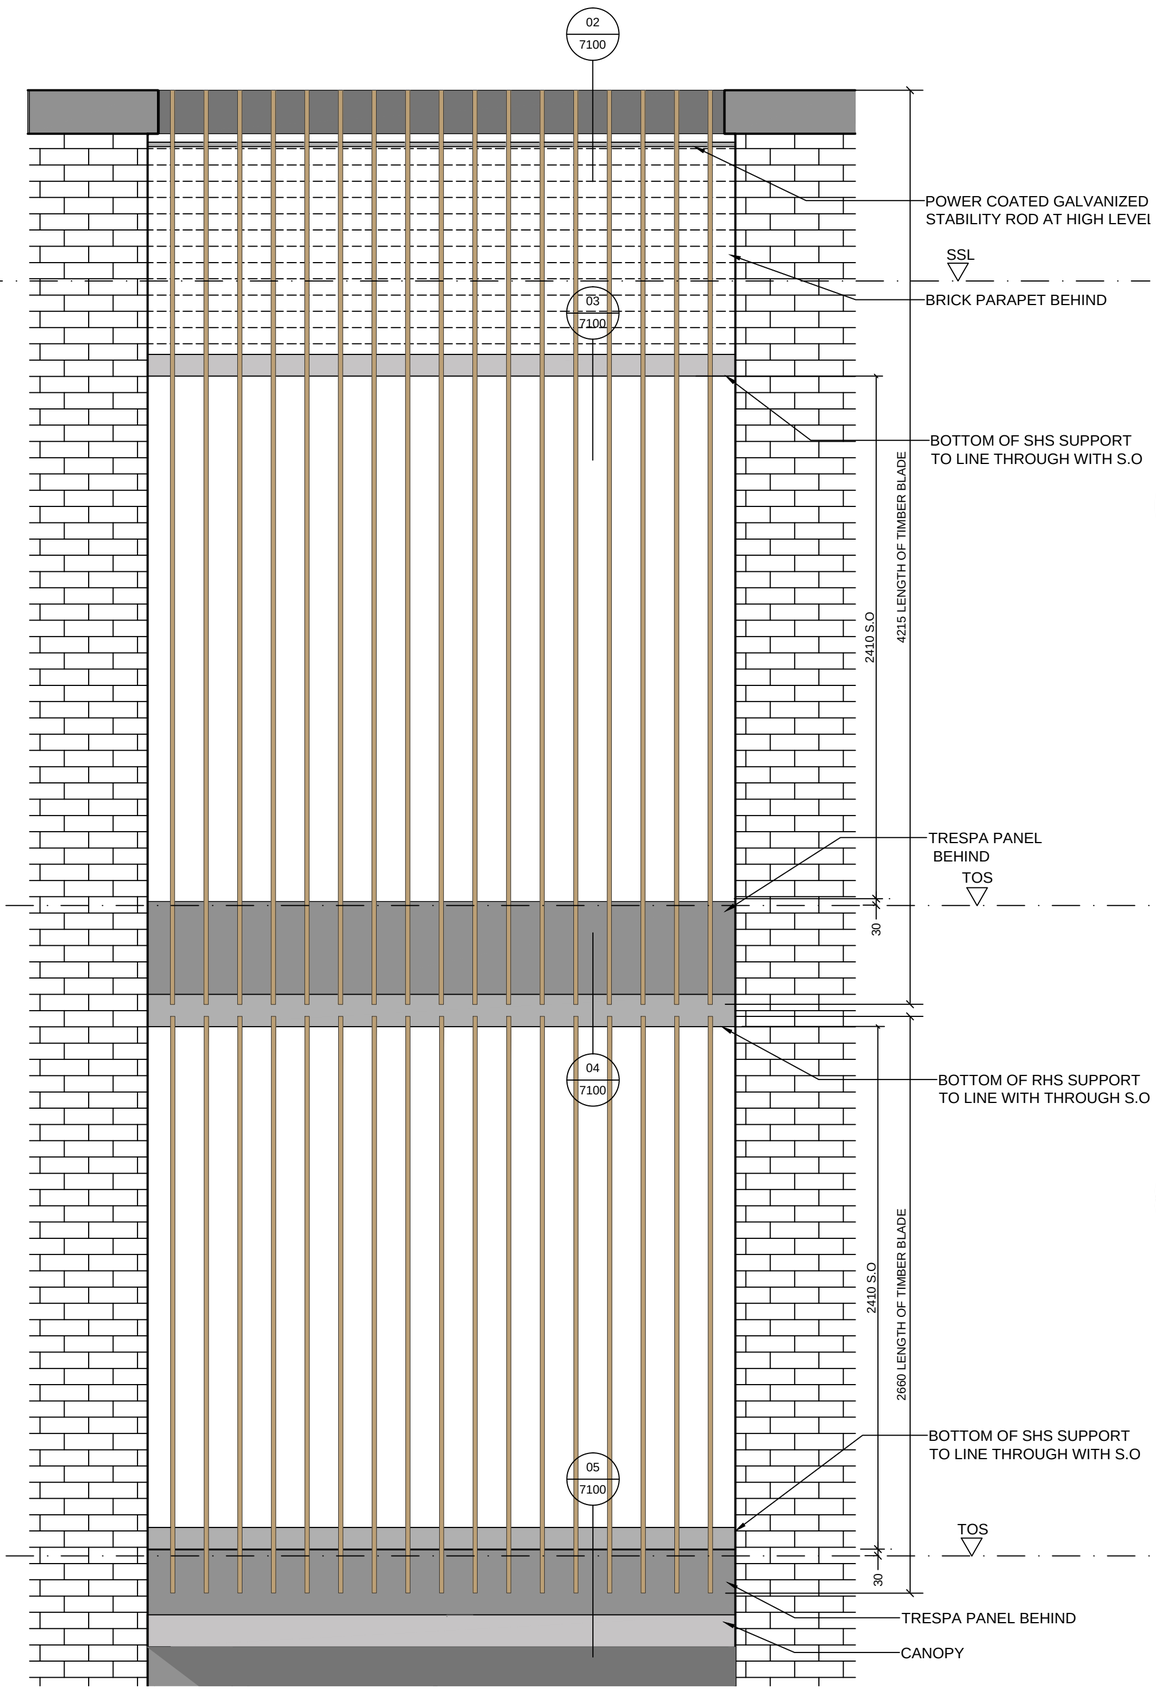

07 / 7100 Timber screen - Front
1:20 ELEVATION

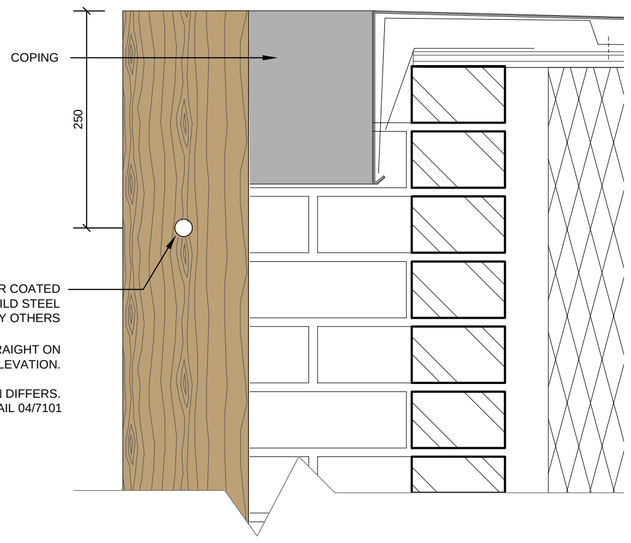

02 / 7100 Top timber fixing detail - stability rod
1:5 SECTION

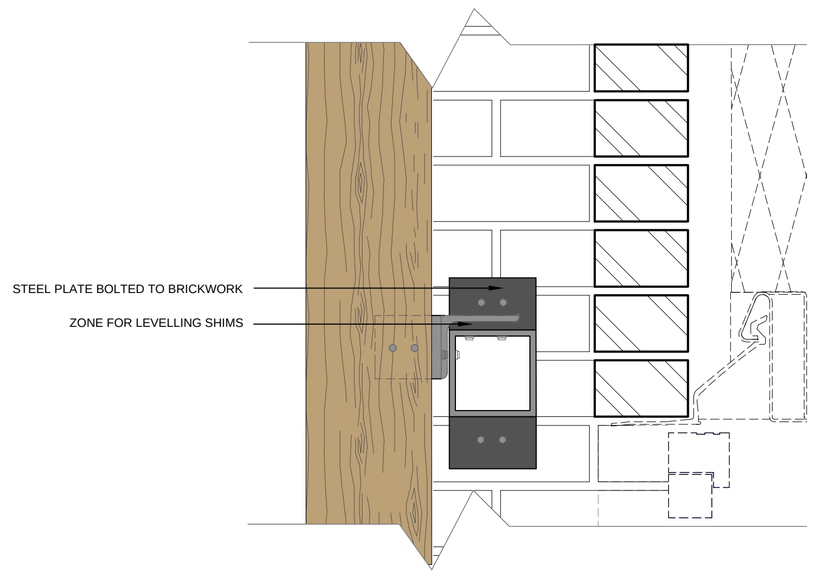

03 / 7100 Upper intermediate timber fixing detail
1:5 SECTION

04 / 7100 Bottom/Top fixing detail
1:5 SECTION

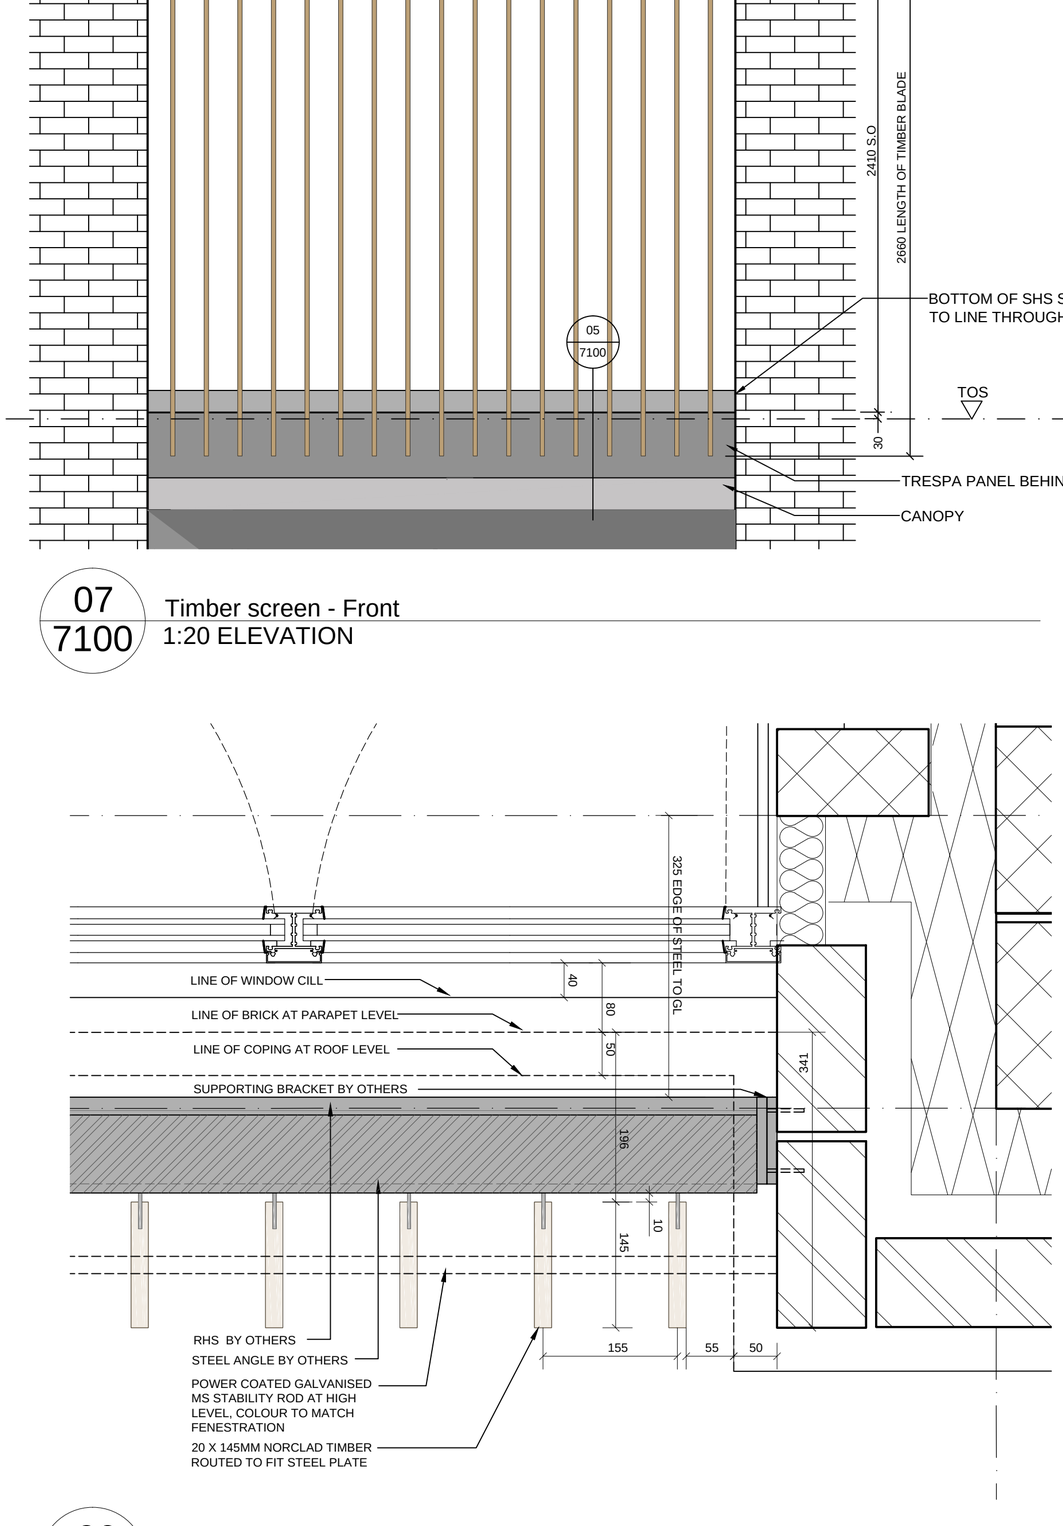

06 / 7100 Timber fixing detail
1:5 PLAN

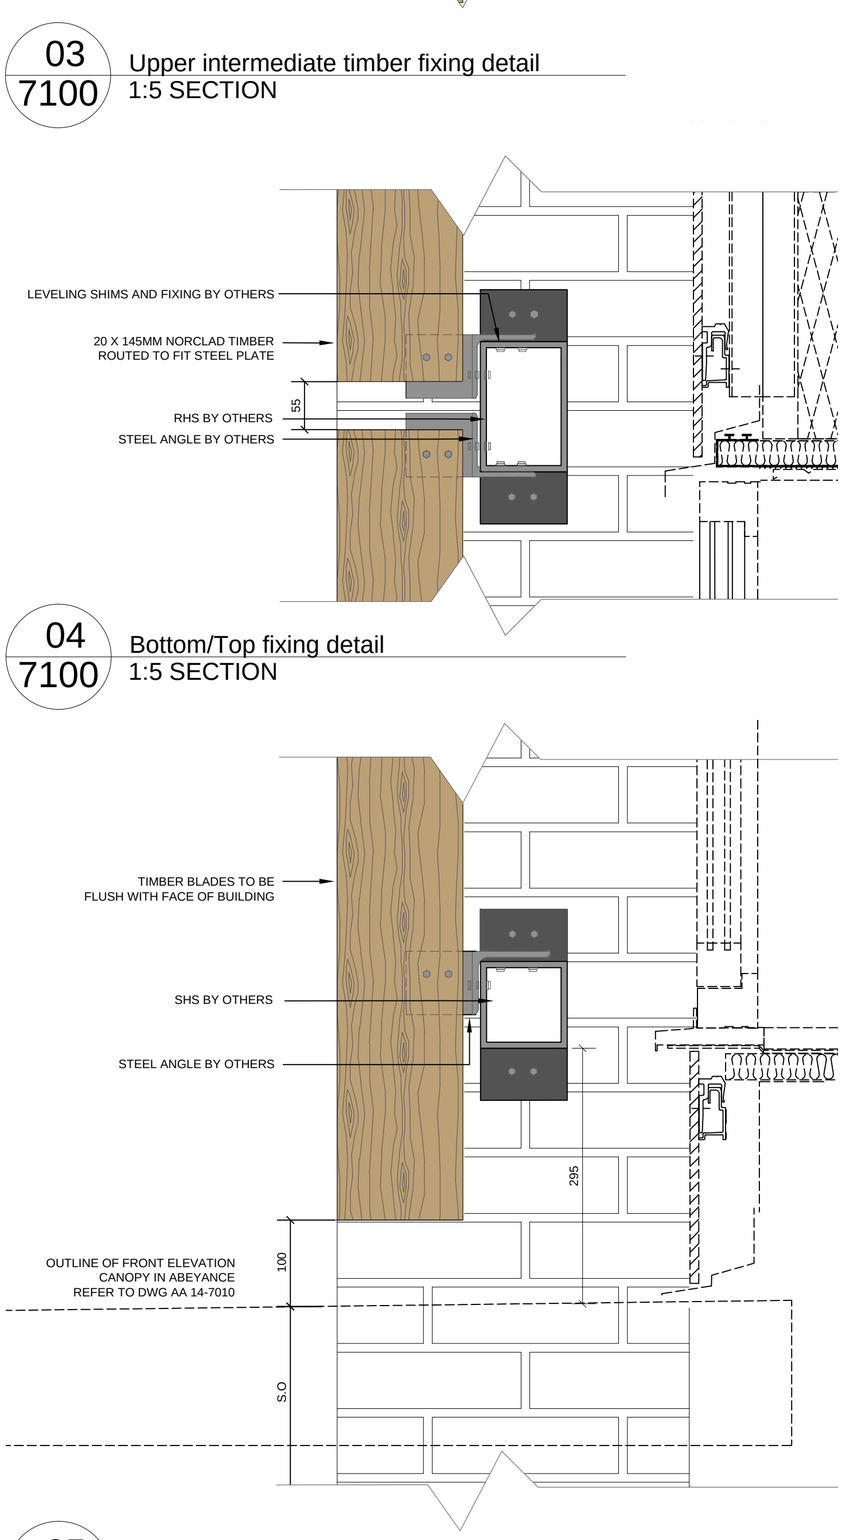

05 / 7100 Bottom timber fixing detail
1:5 SECTION

Rev	Date	Drawn	Description
C	26.11.15	TKG	Screen amended to Pocket comments
B	05.10.15	VME	detail 06 updated
A	01.10.15	VME	Notes added
-	22.09.15	TKG	Issued for comments

status
FOR CONSTRUCTION

client / project
Primus
Willingham Terrace, NW1

drawing title
Timber Screen
Front elevation

drawing number: WTC AC 14-7100
revision: C
scale @ A1: 1:20
originated by: TKG
project code: PLL-WTC

HTA Design LLP
106-110 Kentish Town Road
London, NW1 9PX
020 7485 8555
www.hta.co.uk

HTA Design LLP
21 Slater's Steps
Edinburgh, EH8 8PB
0131 344 4742
www.hta.co.uk