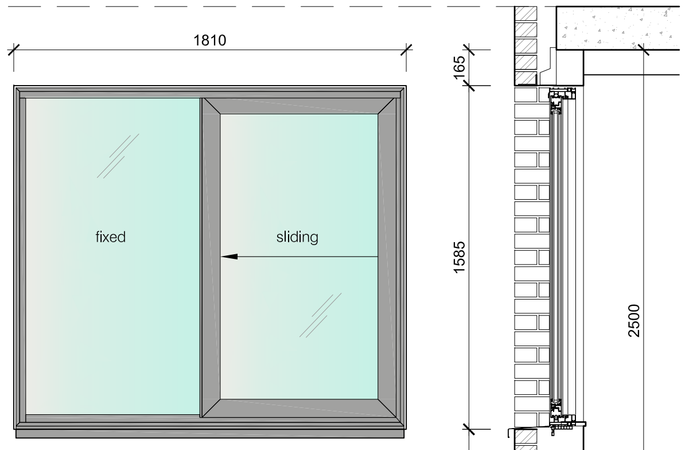

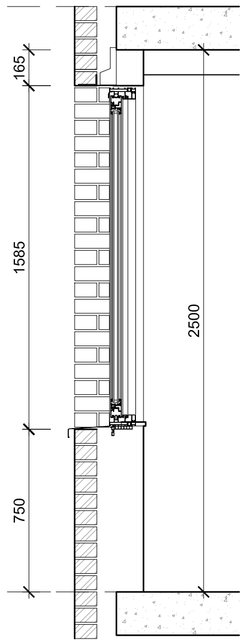

ELEVATION

SECTION

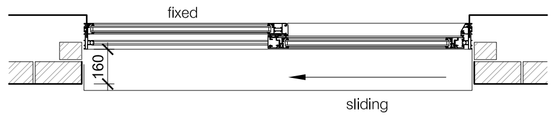

PLAN - Window Type 9
Fixed with sliding vent

WB	WG
07	02

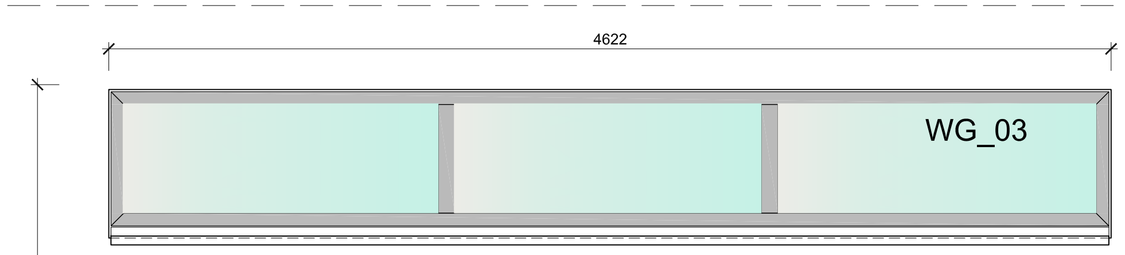

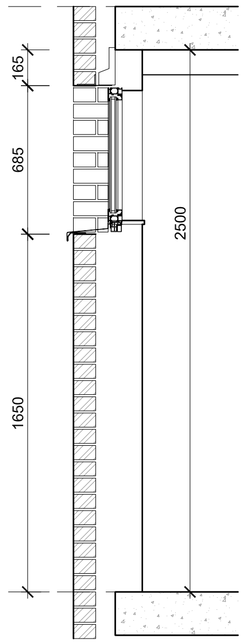

ELEVATION

SECTION

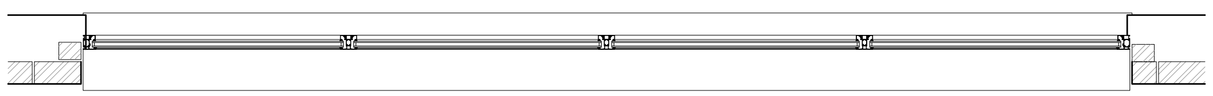

PLAN - Window Type 10
Fixed

WG
03

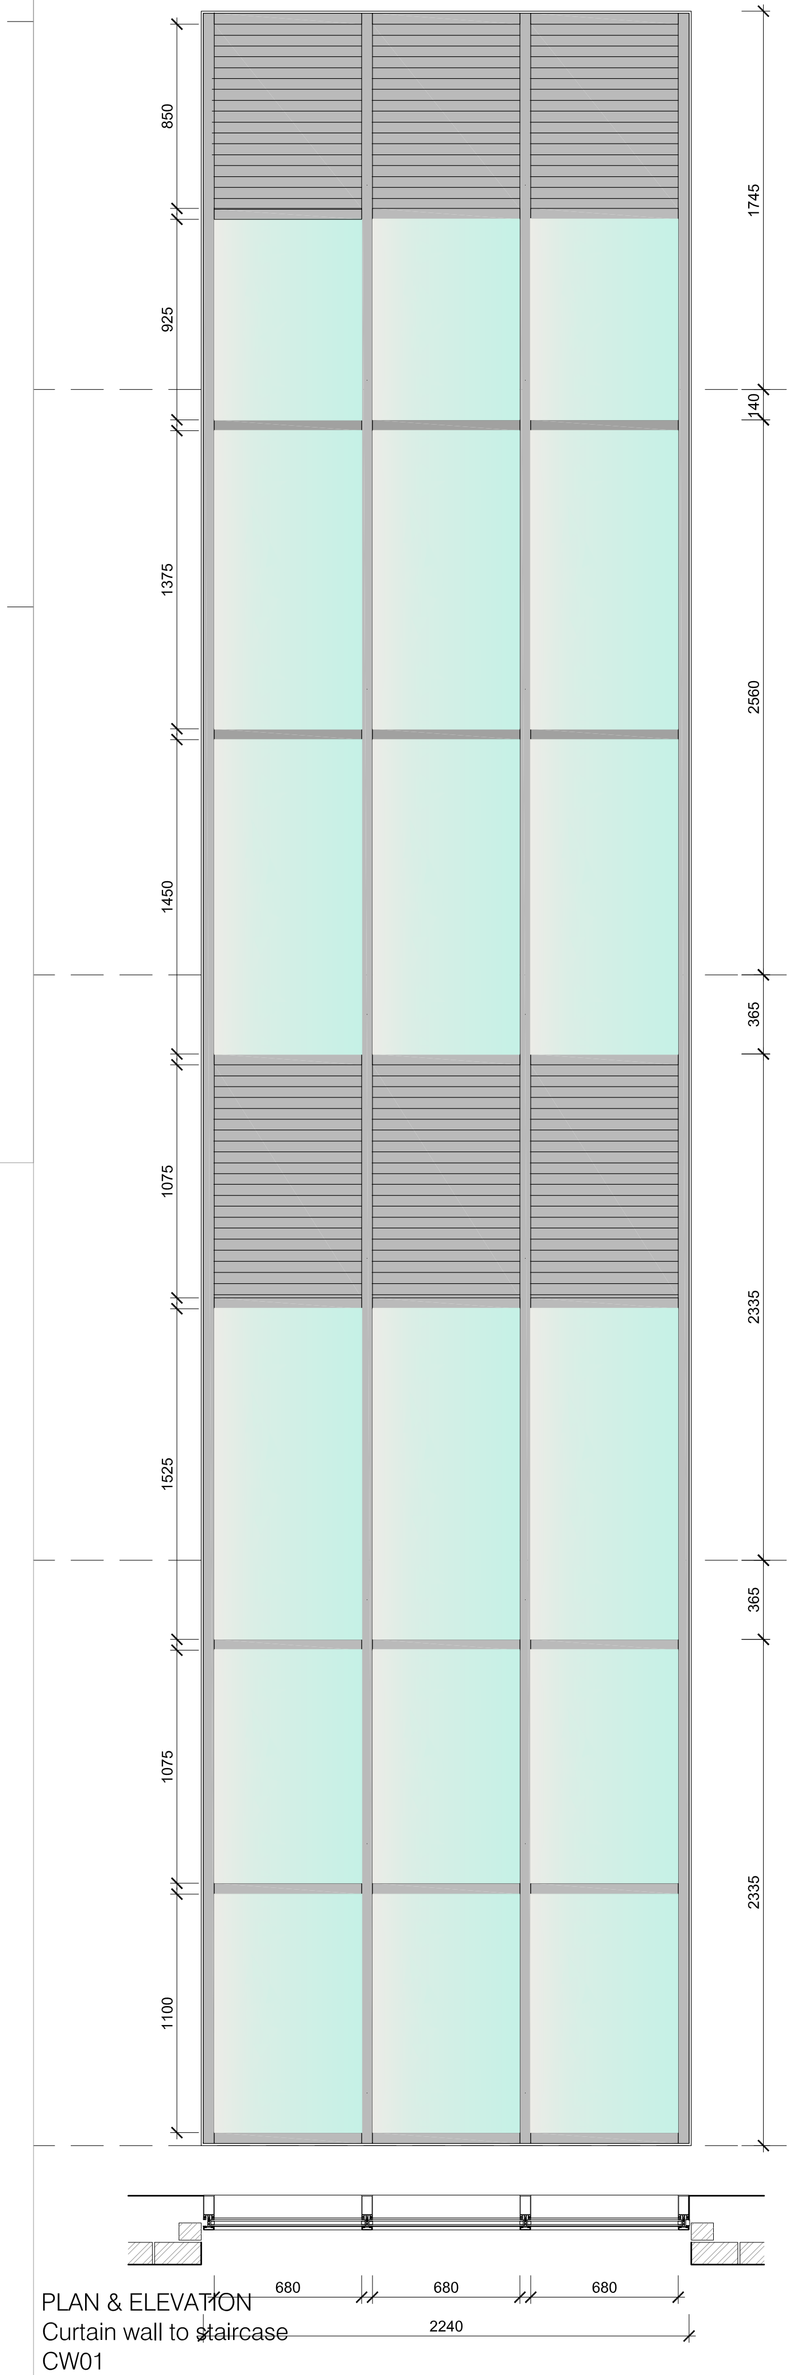

PLAN & ELEVATION
Curtain wall to staircase
CW01

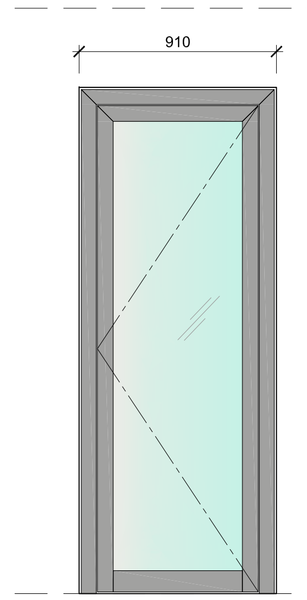

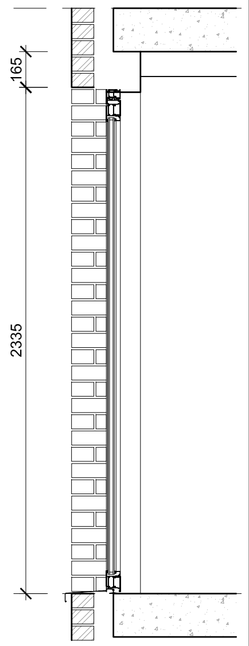

ELEVATION

SECTION

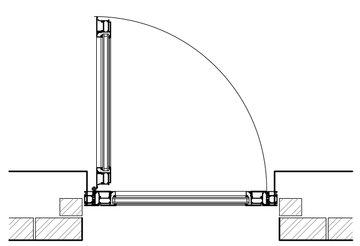

PLAN - Door Type 7
Single inward opening

DG	D2
07	05

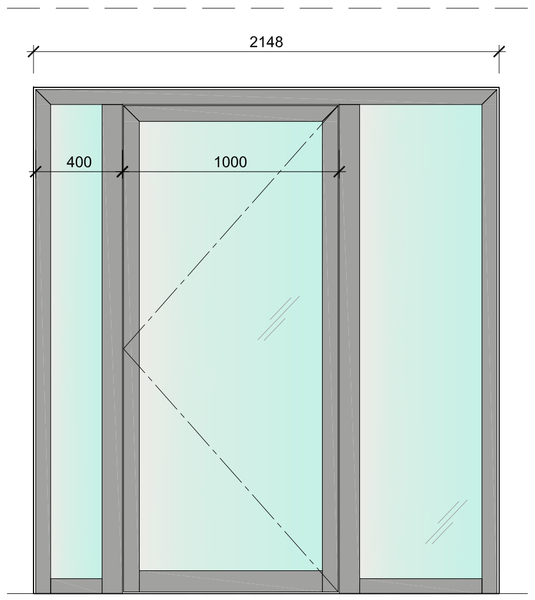

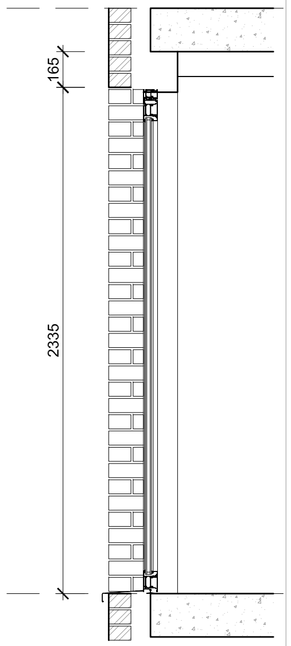

ELEVATION

SECTION

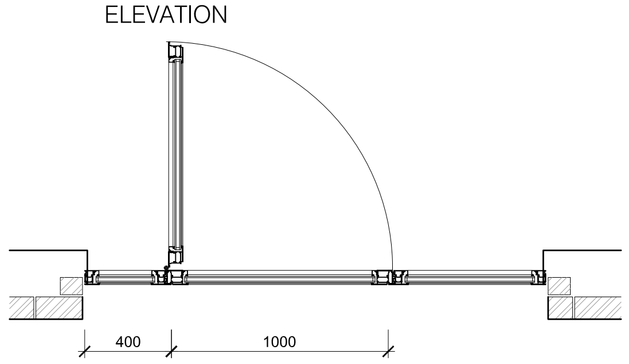

PLAN - Door Type 8
Single inward opening
with fixed sidelights

DG
01

PLANNING ISSUE

NOTES

Copyright Carbogno Ceneda Architects.

No implied license exists. This drawing should not be used to calculate areas for the purposes of valuation. All dimensions to be checked on site by the contractor and such dimensions to be their responsibility. Do not scale drawings

This drawing is to be read in conjunction with all other contract documents and specifications and all other consultants drawings. All levels and dimensions should be checked on site

All work must comply with relevant British Standards and Building Regulations requirements Drawing errors and omissions to be reported to the architect

REVISION B; 05.01.2016

- WINDOW REVEAL REVISED
Please refer to wg 534 for detail

KEY

Project Ref. No.	1507
Client	B&G CONSTRUCTION ENG.
Date	SEPT 2015
Scale	1:20 @ A1
Project	158 MILL LANE LONDON NW6
Drawing Name	PROPOSED EXTERNAL DOORS & WINDOWS SHEET 3
Drawing No.	532
Rev.	B
Drawn	AC
Approved	AC
Signed	

CARBOGNO CENEDA ARCHITECTS
29b KITCHENER ROAD, LONDON N17 6DU
TEL 07890 586 884
INFO@CARBOGNOCENEDA.COM

© COPYRIGHT NOT TO BE REPRODUCED OR USED WITHOUT PERMISSION