DRAWING PL-010AM
TO AMEND
DRAWING PL-010A
PLANNING APPROVAL
2013/2993

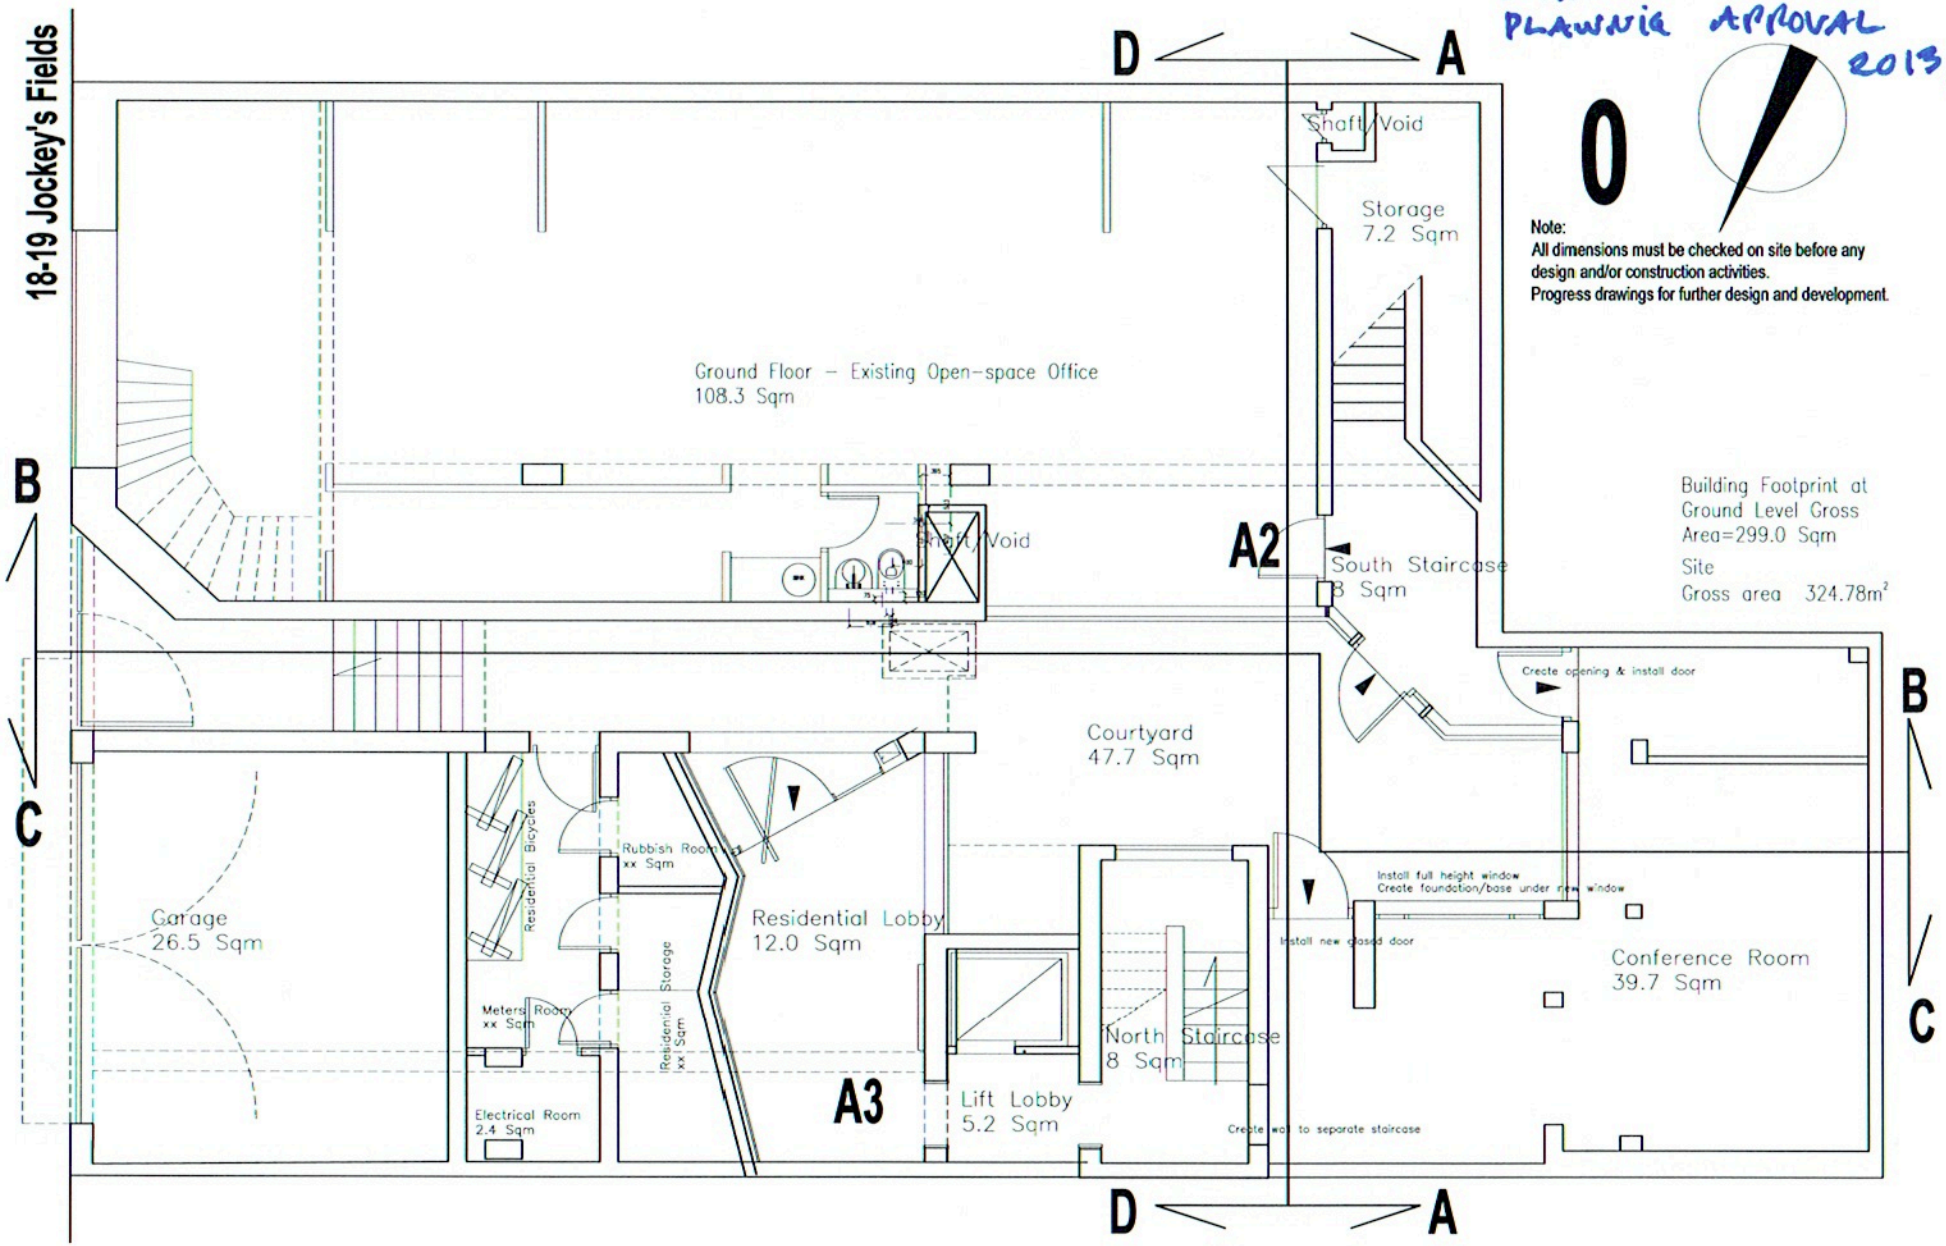

0

Note:
All dimensions must be checked on site before any design and/or construction activities.
Progress drawings for further design and development.

Wed Sep 2 11:03:07 2015, iso-a3, 1:70

AM 2015

DRAWING PL-110 AM
TO AMEND
DRAWING PL-110 PL
PLANNING APPROVAL
2013/~~0340~~
/2993

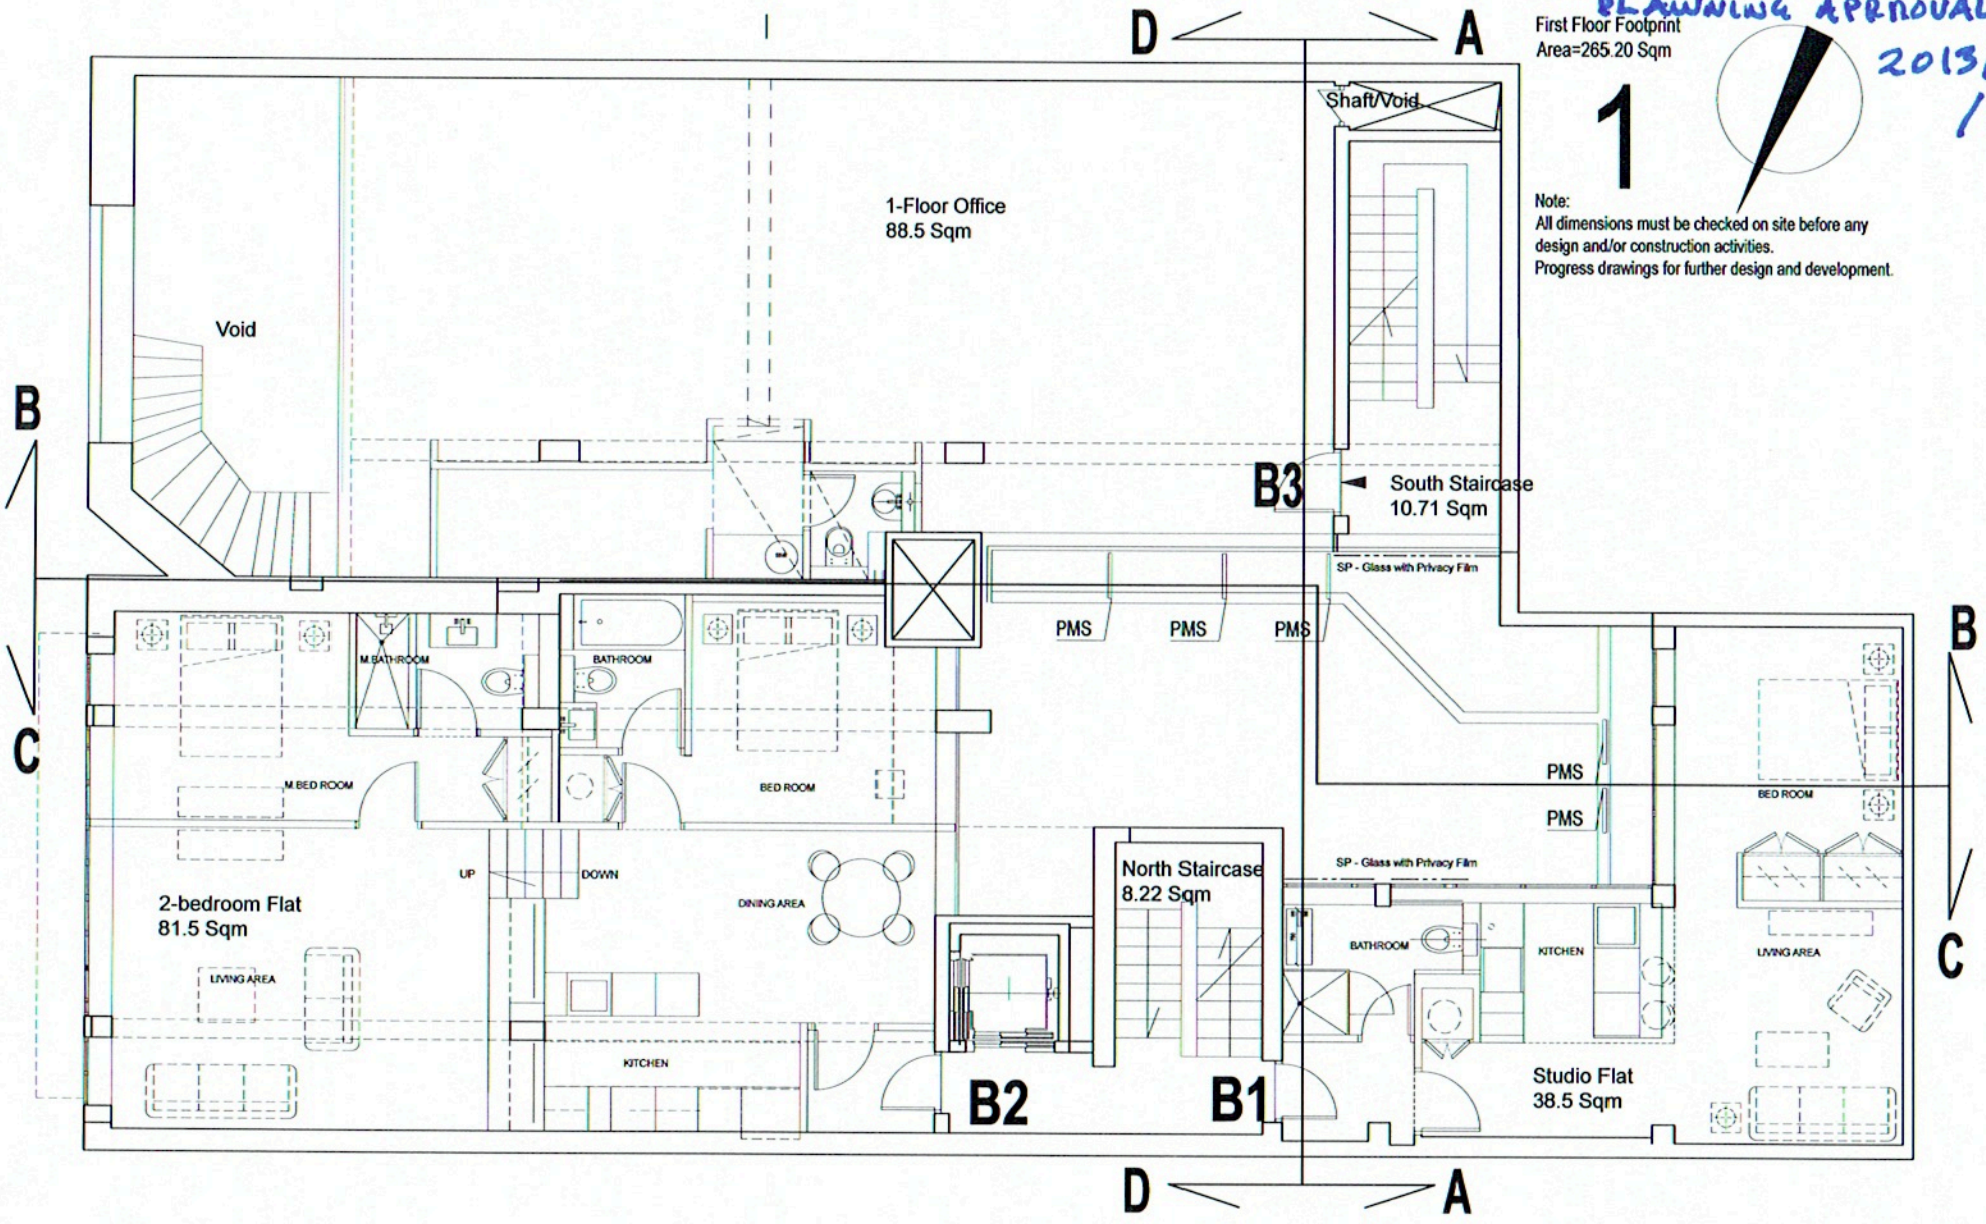

Wed Sep 2 17:57:22 2015, iso-a3, 1:70

2 Sep 2015.
Amended
upload. Applic.

DRAWING EL-120 AM
TO AMEND
DRAWING EL-120
PLANN. APPROVAL
2013/2993

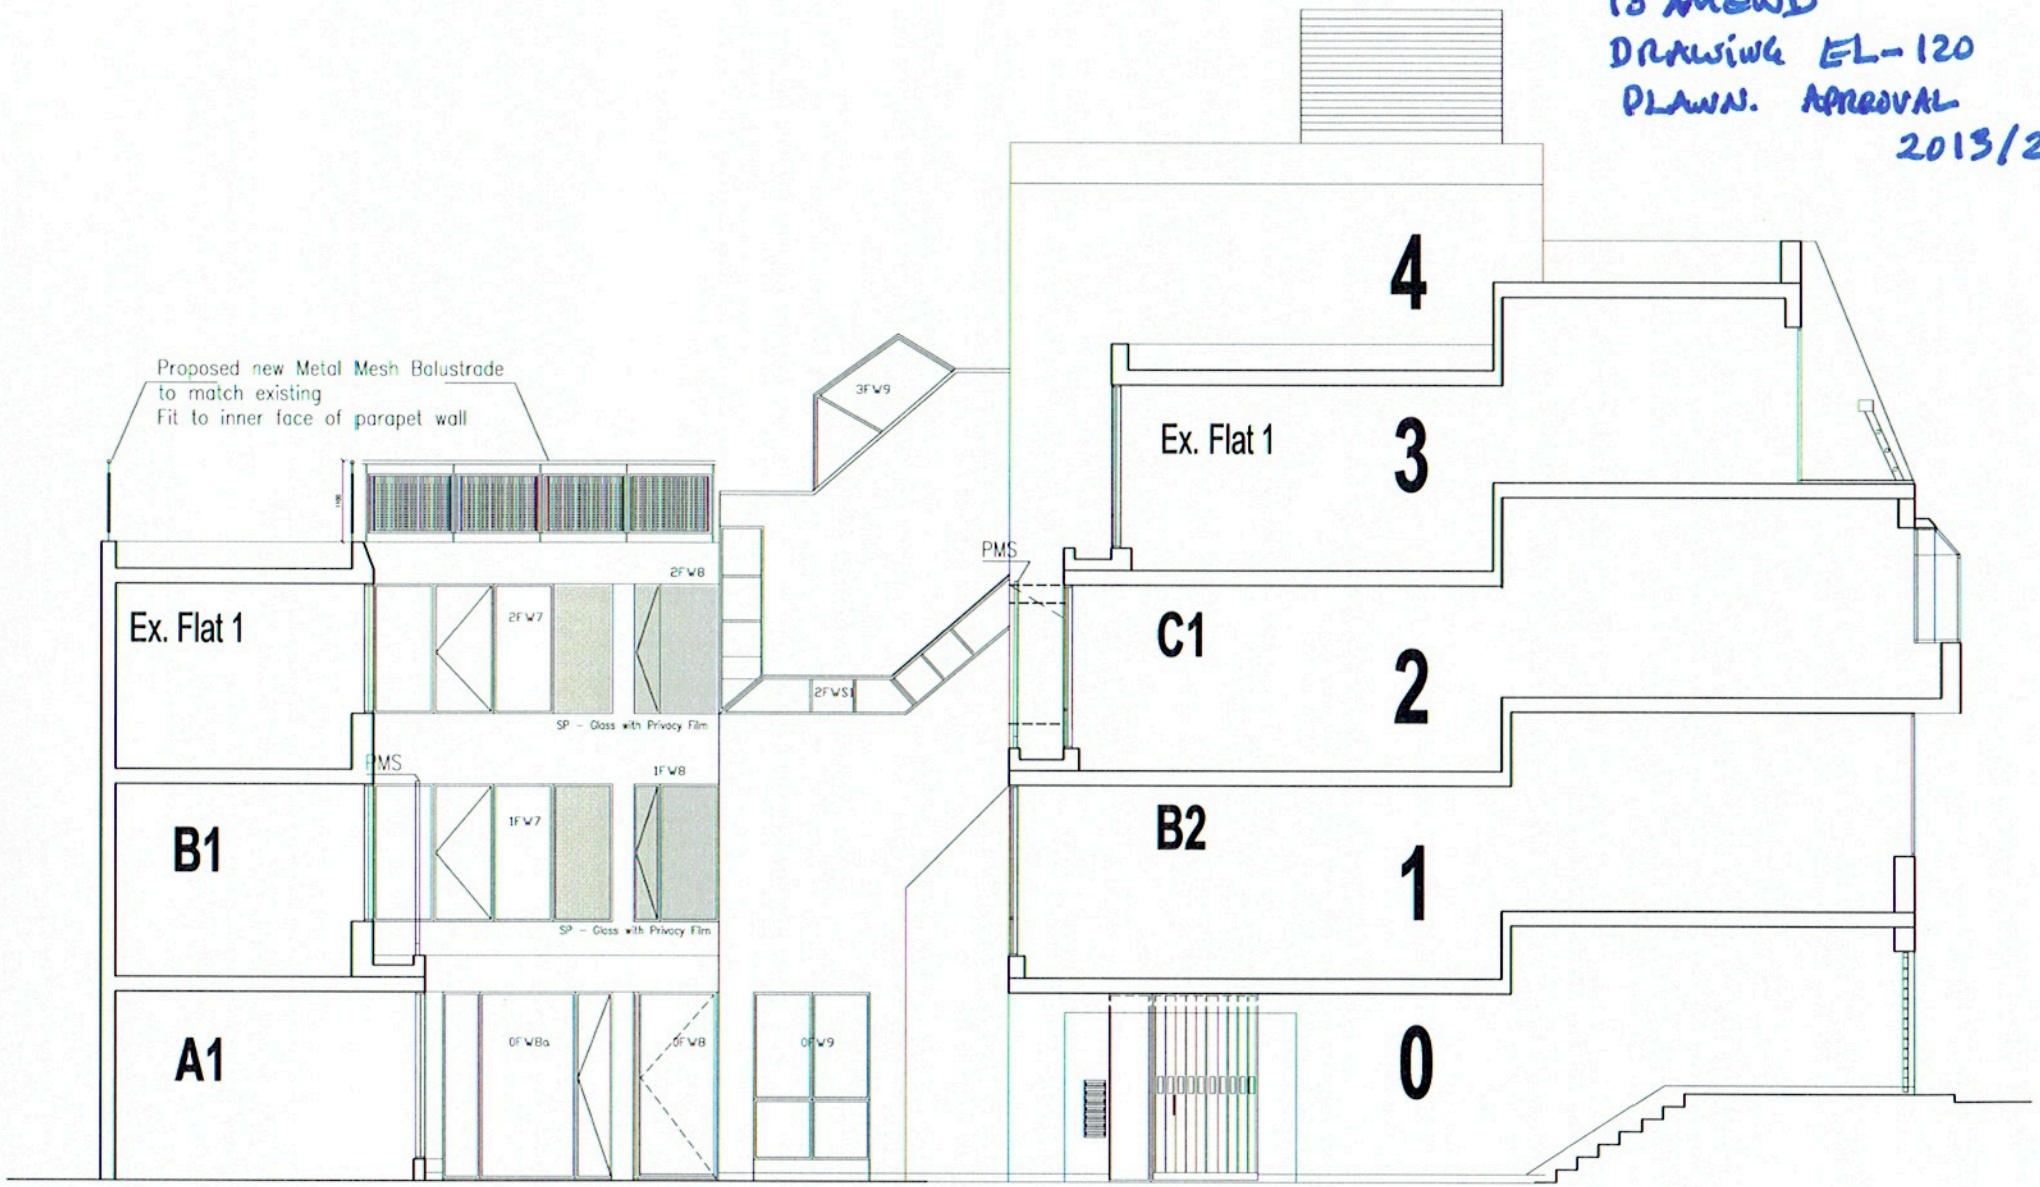

18-19 Jockeys Fields, WC1R, London
Windows Replacement & Balustrades Addition
1:70 @ A3
Update/Variation Sep 2015

Wed Sep 2 11:03:27 2015, iso-a3, 1:70

Courtyard North Elevation
Section C-C

AM 2015

DRAWING EL-220AM
TO AMEND
DRAWING EL-220
PLANN. APPROVAL
2013/2993

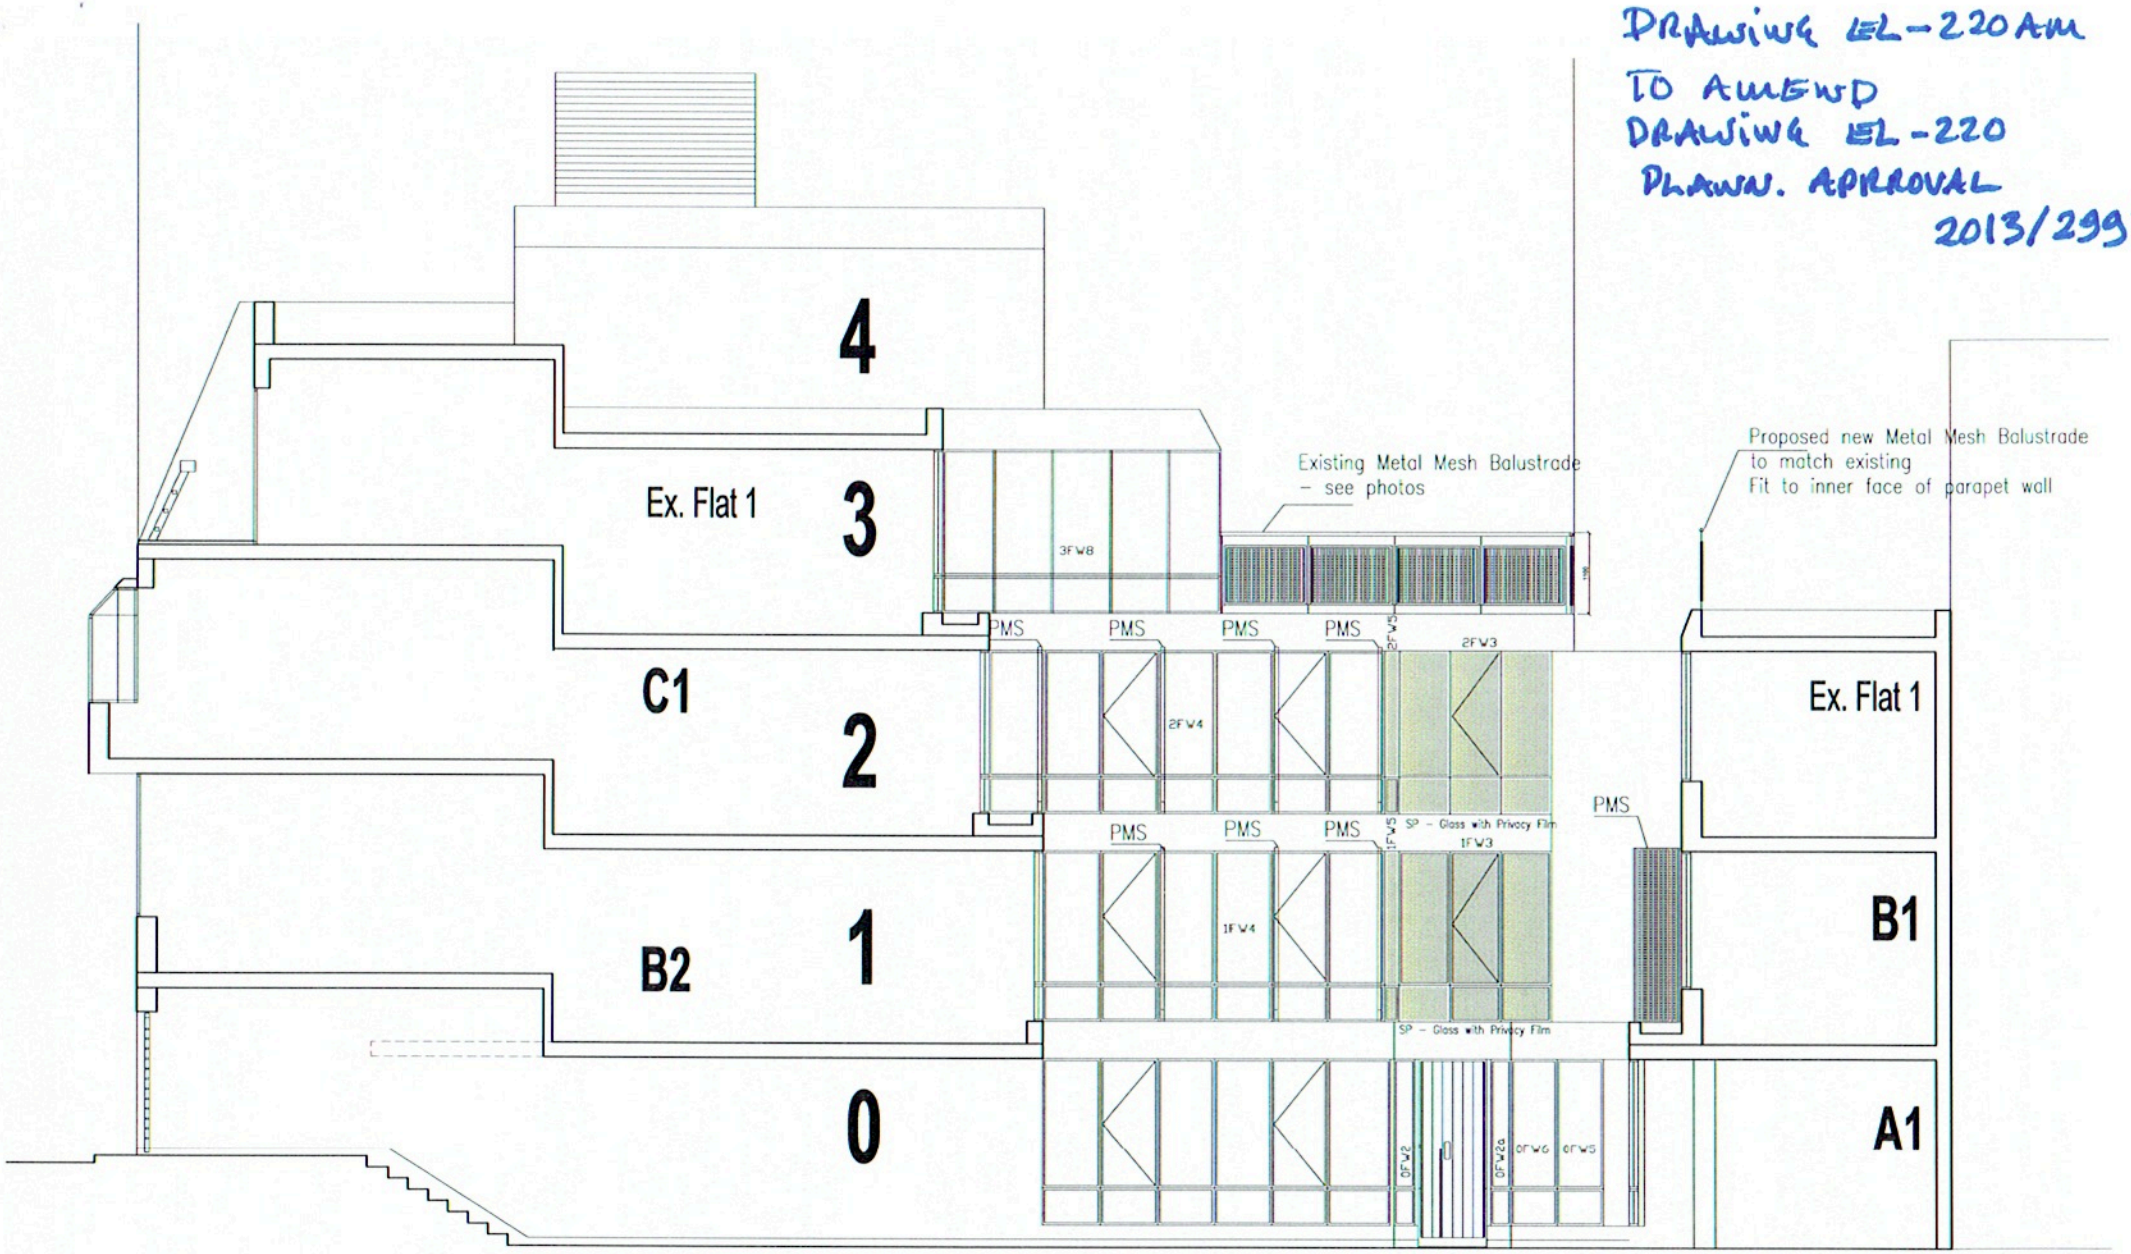

18-19 Jockeys Fields, WC1R, London
Windows Replacement & Balustrades Addition
1:70 @ A3
Update/Variation Sep 2015

Courtyard South Elevation
Section B-B

Wed Sep 2 11:03:59 2015, iso-a3, 1:70

AM 2015

DRAWING EL-320AM
TO AMEND
DRAWING EL-320
PLANN. APPROVAL
2013/2993

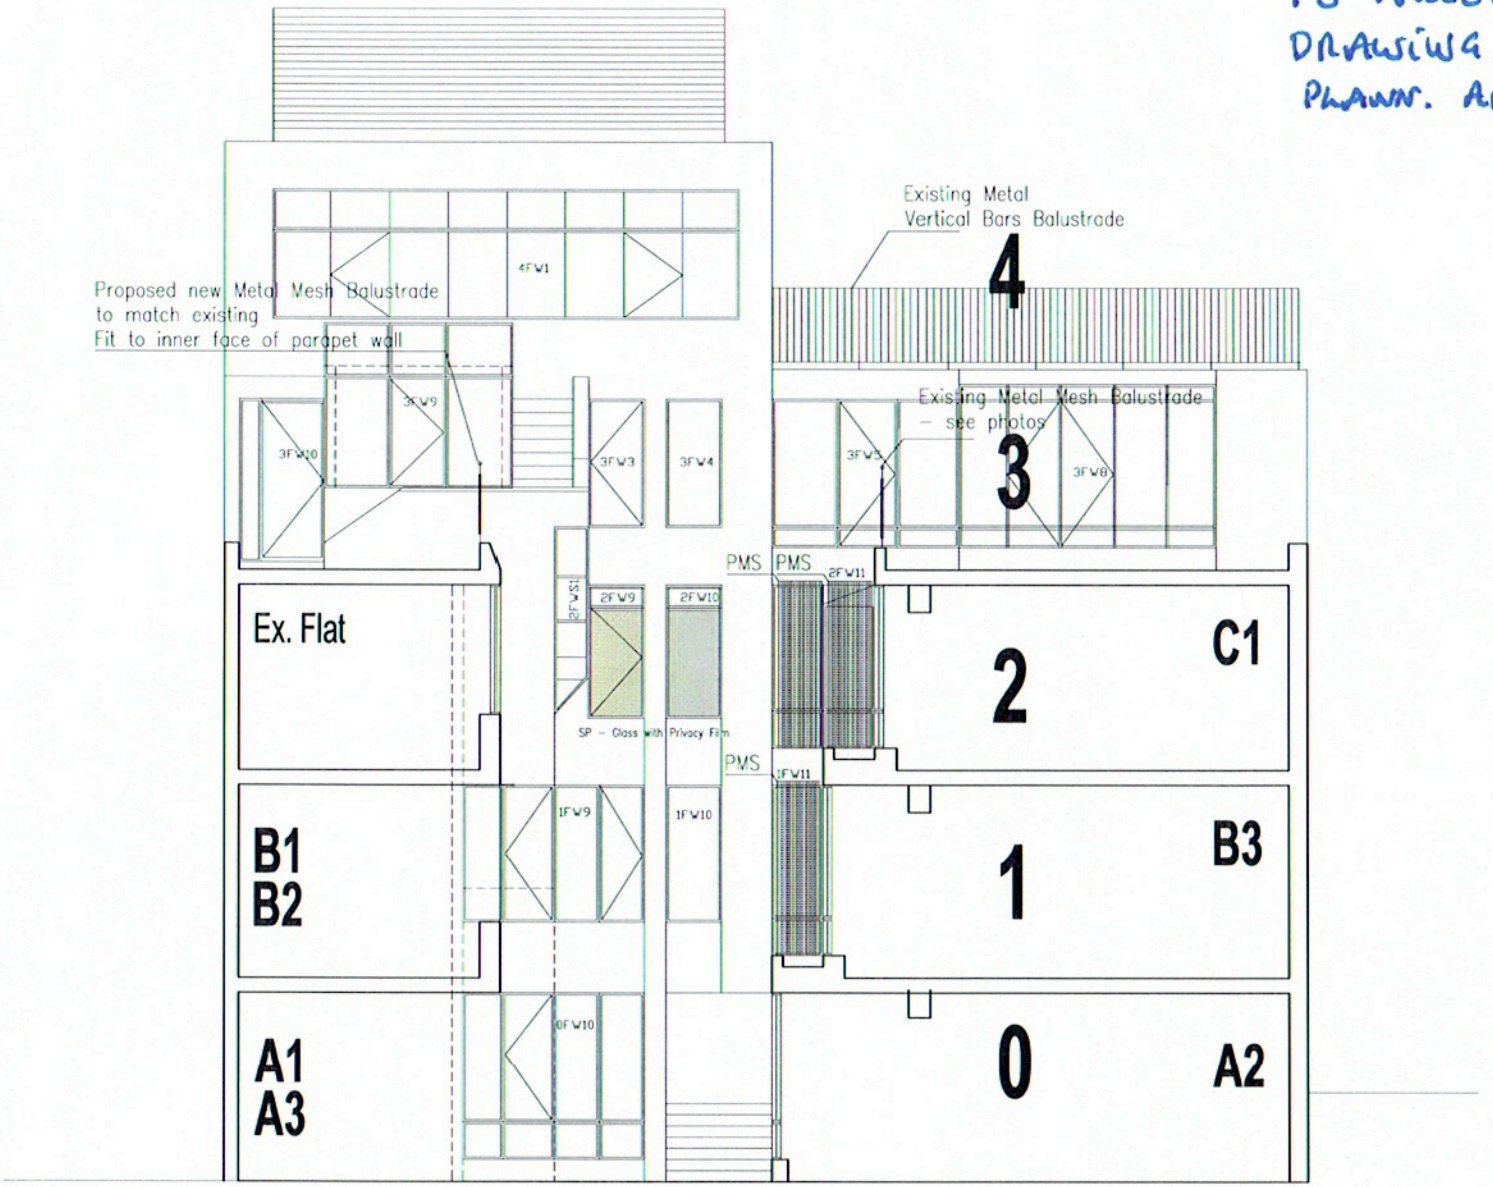

18-19 Jockeys Fields, WC1R, London
Windows Replacement & Balustrades Addition
1:70 @ A3
Update/Variation Sep 2015

Courtyard West Elevation
Section D-D

Wed Sep 2 11:04:17 2015, iso-a3, 1:70

AM 2015

DRAWING EL-420AM
TO AMEND
DRAWING EL-420
PLANN. APPROVAL
2013/2993

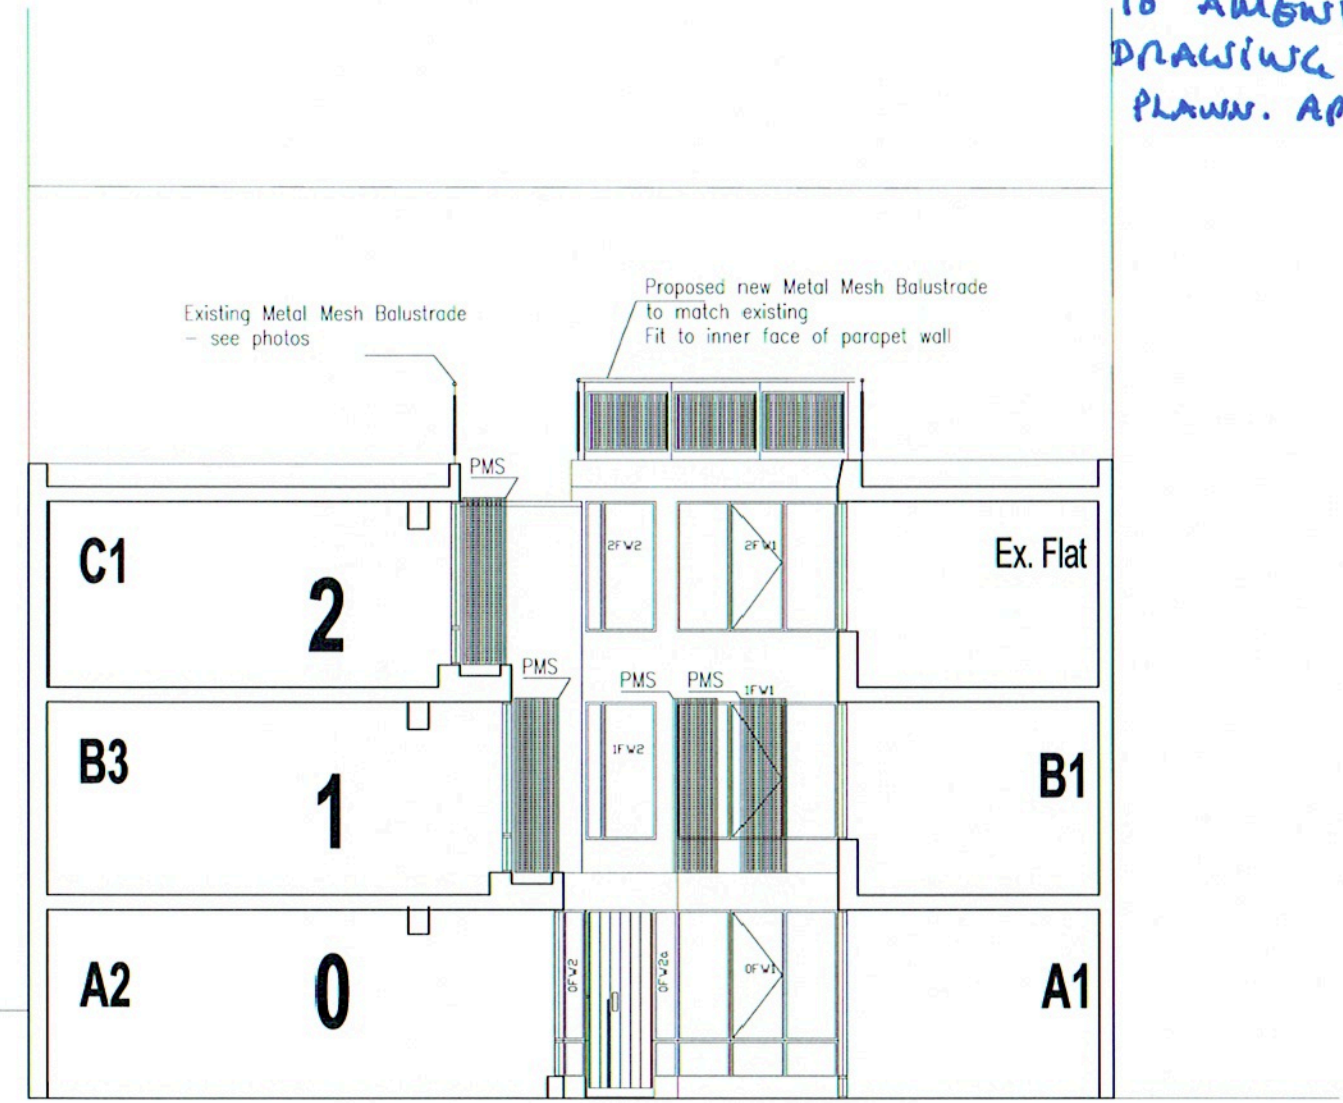

18-19 Jockeys Fields, WC1R, London
Windows Replacement & Balustrades Addition
1:70 @ A3
Update/Variation Sep 2015

Courtyard East Elevation
Section A-A

Wed Sep 2 11:04:34 2015, iso-a3, 1:70

AM 2015

Jockey's Fields

D A

0

Storage
7.2 Sqm

Ground Floor - Existing Open-space Office
108.3 Sqm

B

Shaft Void
Shaft Void

A2

South Staircase
8 Sqm

Building Footprint at
Ground Level Gross
Area=299.0 Sqm

Site
Gross area 324.78m²

B

C

Courtyard
47.7 Sqm

Residential Storage
23.0 Sqm

Residential Bicycles

Meters Room
10 Sqm

Garage
26.5 Sqm

Residential Communal
Room
27.7 Sqm

C

Cleaning/WC
4.7 Sqm

Residential Lobby
9.7 Sqm

A1

A3

North Staircase
8 Sqm

D A

CLIENT:
WESTCOURT PROPERTIES Ltd

CONSULTANTS:
DESIGN ARCHITECTS:
Studio UA Ltd
18-19, Jockey's Fields
London - WC1R 4HN
Email - mail@studio-ua.com
Phone - +44 (0)20 7209 9017

Planning Consultant
Salisbury Jones Planning
23 Russell Park Road
London - N13 5QN
Email -
Phone - +44 (0)20 7209 9017

STRUCTURE:

ELECTRICAL:

HVAC:

PLUMBING/SANITARY:

LANDSCAPE:

ARCHITECT OF RECORDS:

REV.NO	DESCRIPTION	DATE	BY

REVISIONS LOG

PROJECT
Jockey's Fields
18-19

DRAWING TITLE
LEVEL 0 PLAN - AS PROPOSED
Lobby & Residential Storage

JOB NO.	SCALE
0513JF	1:50@A2
CAD FILE REF	DATE
XXXXXX	14 May 2013

DRAWN	CHECKED	APPROVED
SA	MC	-

DRAWING NO.	REVISION NO.
PL-010A	R-0

DRAWING PL-010A
PLANNING APPROVAL
2013/2993

APP 2013

/Users/saco/Dropbox/Studio UA/18-19Jockeysfields-Drawings 2013 05 13-PlanningDraft1.dwg, A2 layout, Tue May 14 16:52:05 2013,
_10_0_68_21(temp).PCM, iso-a2, 1:1.01484

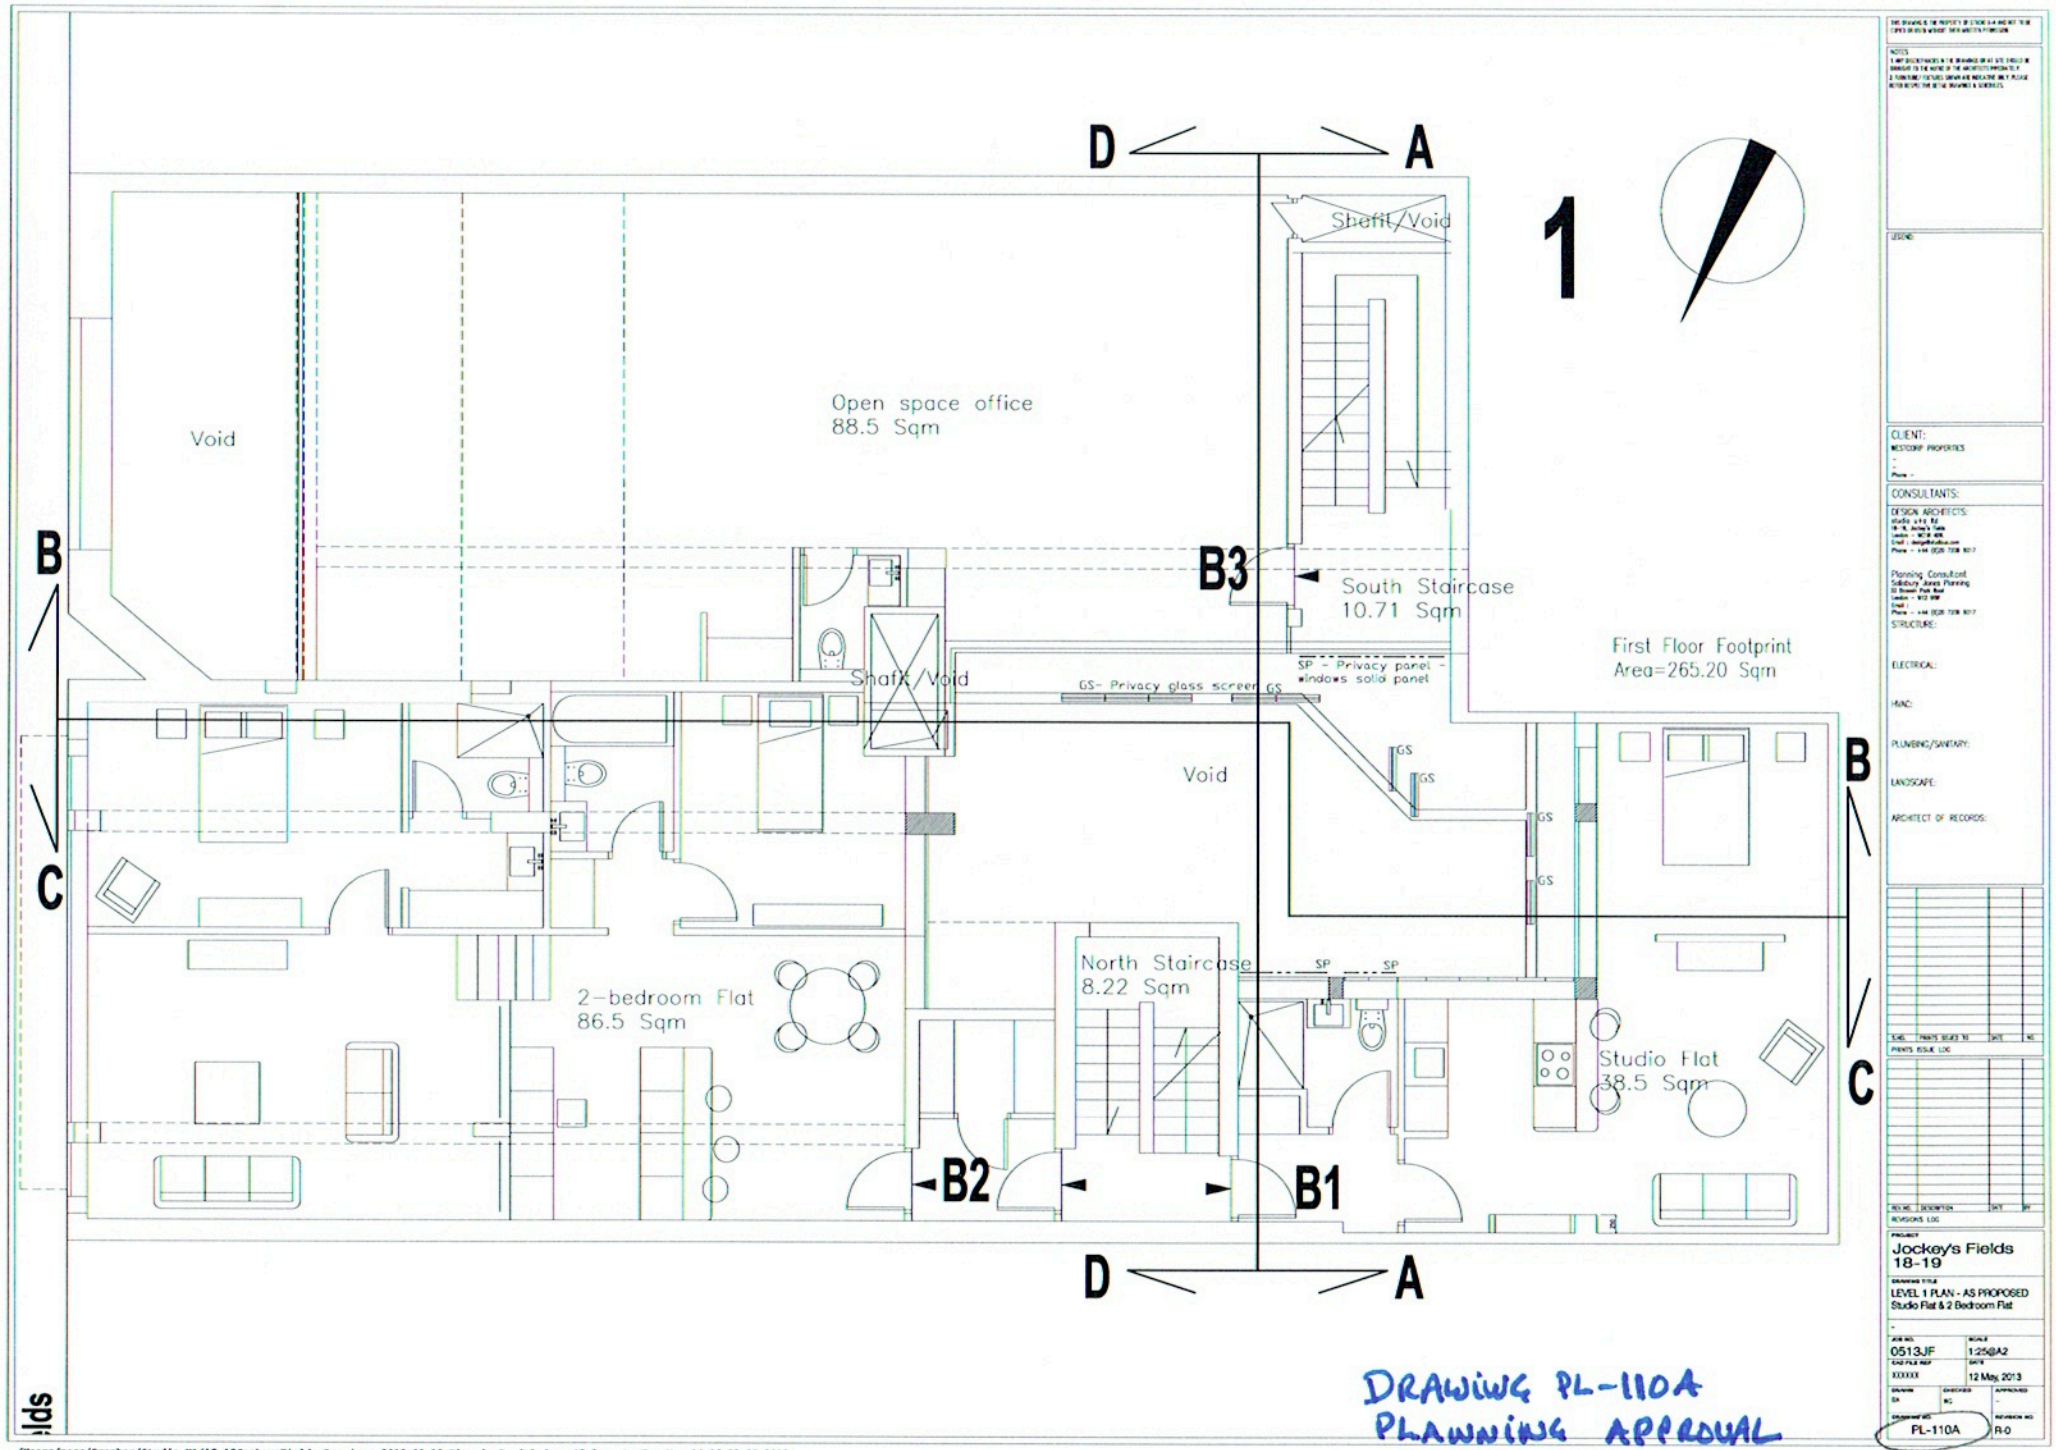

DRAWING PL-110A
PLANNING APPROVAL
2013/2993

App 2013

/Users/saco/Dropbox/Studio UA/18-19JockeysFields-Drawings 2013 05 13-PlanningDraft1.dwg, A2 layout, Tue May 14 16:52:55 2013, _10_0_68_31(temp).PCM, iso-a2, 1x1.01484

Existing crital windows at internal courtyard to be replaced with aluminum windows - white coloured frame with double glazing

GS
Direct View Privacy Glass Screen at internal courtyard:
Frame-less glass - painted or fritted/frosted glass.

SP
Direct View Privacy Solid Panel at internal courtyard:
Window's glass panel - painted or fritted/frosted glass.

Courtyard North Elevation
Section C-C

NOTES

LEGEND:

CLIENT:
WESTCOURT PROPERTIES Ltd

CONSULTANTS:
DESIGN ARCHITECTS:
studio uno ltd

Planning Consultant
Salisbury Jones Planning

STRUCTURE:

ELECTRICAL:

HVAC:

PLUMBING/SANITARY:

LANDSCAPE:

ARCHITECT OF RECORDS:

PRINTS ISSUE LOG

REVISIONS LOG

PROJECT
Jockey's Fields 18-19

DRAWING TITLE
LEVEL 0 PLAN - AS PROPOSED
Courtyard North Elevation - Section C-C

JOB NO. 0513JF
SCALE 1:50@A2
CAD FILE REF 100000
DATE 14 May 2013
DRAWN SA
CHECKED MC
APPROVED -
DRAWING NO. EL-120
REVISION NO. R-0

DRAWING EL-120
PLANN. APPROVAL
2013/2993

/Users/macc/Dropbox/Studio UA/18-19JockeysFields-Drawings 2013 05 13-PlanningDraft1.dwg, A2 layout, Tue May 14 17:17:13 2013, _10_0_69_21(temp).PCM, iso-a2, 1x1.01484

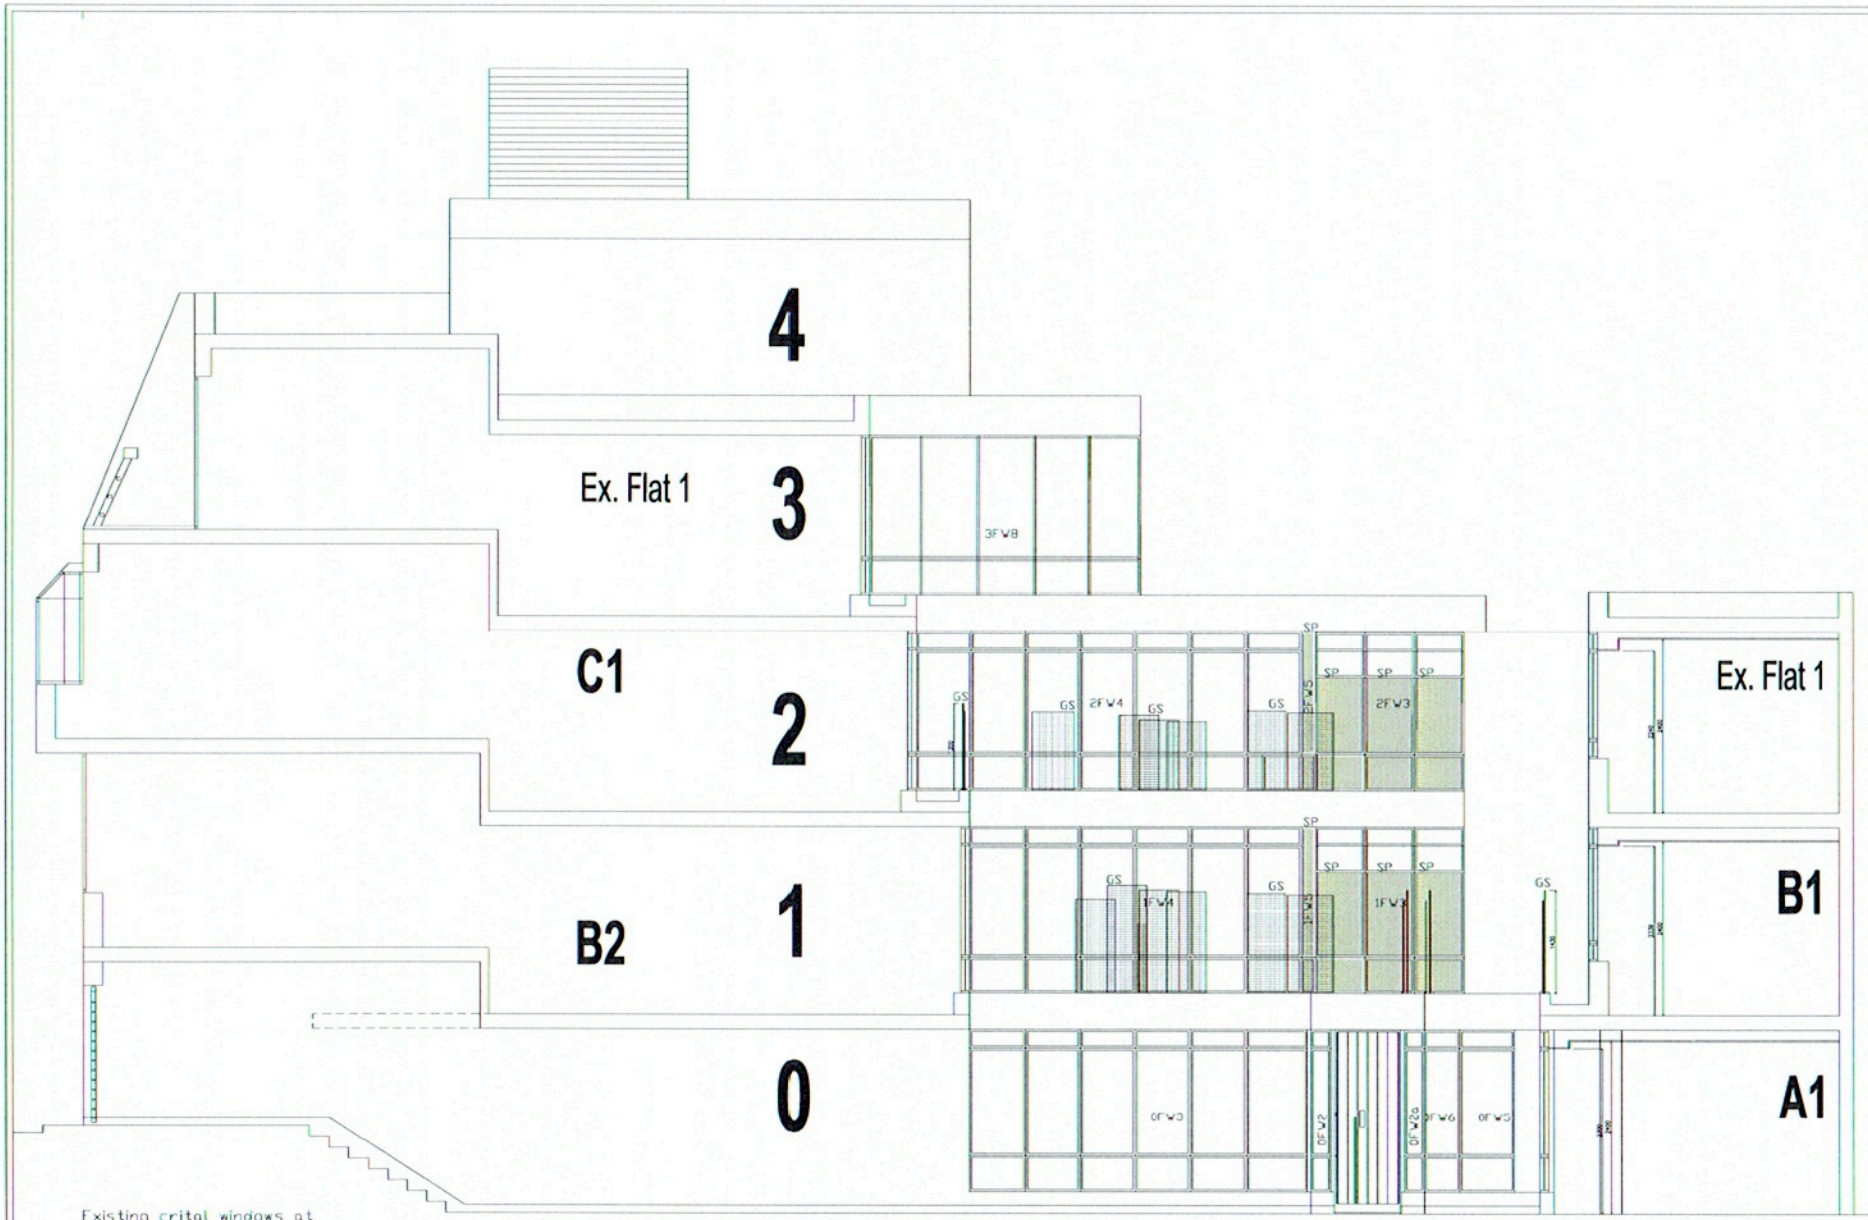

Existing crital windows at internal courtyard to be replaced with aluminum windows - white coloured frame with double glazing.

GS
Direct View Privacy Glass Screen at internal courtyard
Frame-less glass - painted or fritted/frosted glass

SP
Direct View Privacy Solid Panel at internal courtyard
Window's glass panel - painted or fritted/frosted glass.

Courtyard South Elevation Section B-B

DRAWING EL-220
PLANN. APPROVAL
2013/2993

CLIENT:
WESTCOURT PROPERTIES Ltd

CONSULTANTS:
DESIGN ARCHITECTS:
Planning Consultant
Salisbury Jones Planning

STRUCTURE:

ELECTRICAL:

HVAC:

PLUMBING/SANITARY:

LANDSCAPE:

ARCHITECT OF RECORDS:

PRINTS ISSUE LOG

REVISIONS LOG

PROJECT
Jockey's Fields 18-19

DRAWING TITLE
LEVEL 0 PLAN - AS PROPOSED
Courtyard South Elevation - Section B-B

JOB NO. 0513JF
SCALE 1:50@A2
CAD FILE REF XXXXXX
DATE 14 May 2013
DRAWN SK
CHECKED WC
APPROVED -
DRAWING NO. EL-220
REVISION NO. R-0

/Users/macc/Dropbox/Studio UA/18-19JockeysFields-Drawings 2013 05 13-PlanningDraft1.dwg, A2 layout, Tue May 14 17:16:45 2013, _10_0_68_21(temp).PCM, iso-a2, 1:1.01484

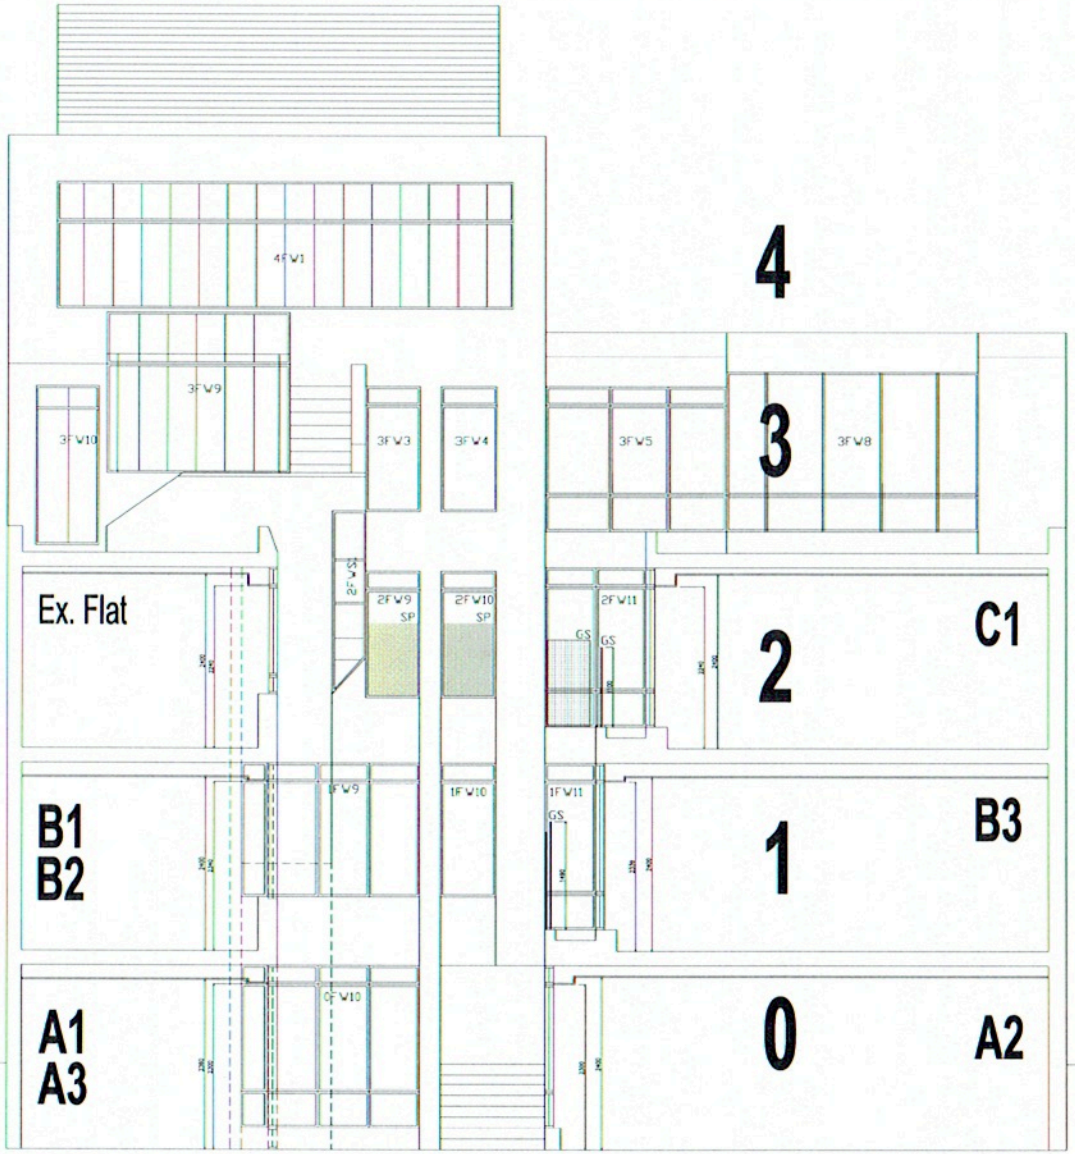

Existing crital windows at internal courtyard to be replaced with aluminum windows - white coloured frame with double glazing.

GS
Direct View Privacy Glass Screen at internal courtyard
Frame-less glass - painted or fritted/frosted glass.

SP
Direct View Privacy Solid Panel at internal courtyard
Window's glass panel - painted or fritted/frosted glass.

Courtyard West Elevation
Section D-D

DRAWING EL-320
PLANN. APPROVAL
2013/2993

NOTES

LEGEND

CLIENT:
WESTCOURT PROPERTIES Ltd

CONSULTANTS:
DESIGN ARCHITECTS:
Studio U+S Ltd
Planning Consultant
Salisbury Jones Planning
STRUCTURE:
ELECTRICAL:
HVAC:
PLUMBING/SANITARY:
LANDSCAPE:
ARCHITECT OF RECORDS:

ISS.	PRINTS ISSUED TO	DATE	NO.

PRINTS ISSUE LOG

REV. NO.	DESCRIPTION	DATE	BY

REVISIONS LOG

PROJECT
Jockey's Fields
18-19

DRAWING TITLE
LEVEL 0 PLAN - AS PROPOSED
Courtyard West Elevation - Section D-D

JOB NO.	SCALE
0513JF	1:50@A2
CAD FILE REF	DATE
XXXXXX	14 May 2013

DRAWN	CHECKED	APPROVED
SA	RC	-

DRAWING NO.	REVISION NO.
EL-320	R-0

/Users/macc/Dropbox/Studio UA/18-19JockeysFields-Drawings 2013 05 13-PlanningDraft1.dwg, A2 layout, Tue May 14 17:17:40 2013, _10_0_68_21(temp).PCM, iso-a2, 1:1.01484

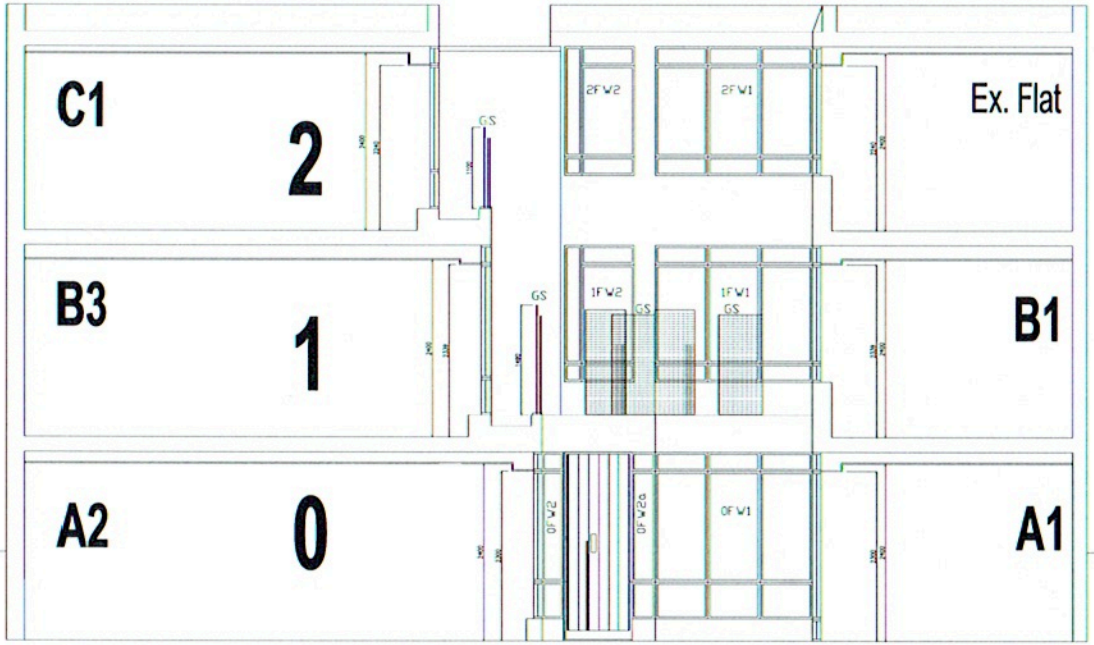

Existing crital windows at internal courtyard to be replaced with aluminum windows - white coloured frame with double glazing.

GS
Direct View Privacy Glass Screen at internal courtyard:
Frame-less glass - painted or fritted/frosted glass.

SP
Direct View Privacy Solid Panel at internal courtyard:
Window's glass panel - painted or fritted/frosted glass.

Courtyard East Elevation
Section A-A

NOTES

LEGEND

CLIENT:
WESTCOURT PROPERTIES Ltd

CONSULTANTS:
DESIGN ARCHITECTS:
Studio UA Ltd
Planning Consultant
Salsbury Jones Planning
STRUCTURE:
ELECTRICAL:
HVAC:
PLUMBING/SANITARY:
LANDSCAPE:
ARCHITECT OF RECORDS:

REV. NO.	PRINTS ISSUED TO	DATE	NO.

PRINTS ISSUE LOG

REV. NO.	DESCRIPTION	DATE	BY

REVISIONS LOG

PROJECT
Jockey's Fields 18-19

DRAWING TITLE
LEVEL 0 PLAN - AS PROPOSED
Courtyard East Elevation - Section A-A

JOB NO. 0513JF
SCALE 1:50@A2
CAD FILE REF XXXXXX
DATE 14 May 2013
DRAWN SA
CHECKED MC
APPROVED -
DRAWING NO. EL-420
REVISION NO. R-0

DRAWING EL-420
PLANN. APROVAL
2013/2993

/Users/saco/Dropbox/Studio UA/18-19JockeysFields-Drawings 2013 05 13-PlanningDraft1.dwg, A2 layout, Tue May 14 17:18:04 2013,
_10_0_68_21(temp).PCM, iso-a2, 1:1.01484