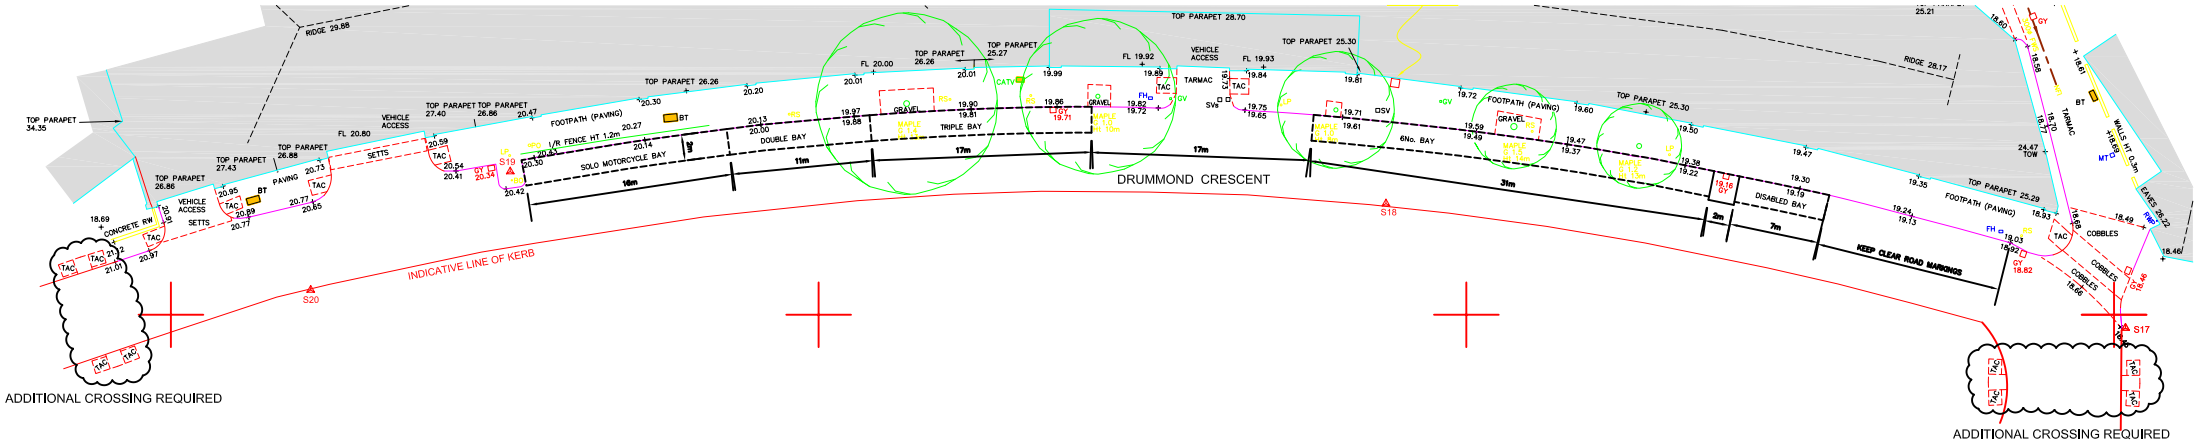

DRUMMOND CRESCENT
INDICATIVE LINE OF KERB
ADDITIONAL CROSSING REQUIRED
ADDITIONAL CROSSING REQUIRED
KEEP CLEAR ROAD MARKINGS
SOLO MOTORCYCLE BAY
DOUBLE BAY
TRIPLE BAY
6No. BAY
DISABLED BAY
FOOTPATH (PAVING)
VEHICLE ACCESS
TARMAC
GRAVEL
COBBLES
CONCRETE RW
RIDGE 29.88
RIDGE 28.17
TOP PARAPET 34.35
TOP PARAPET 26.26
TOP PARAPET 28.70
TOP PARAPET 25.30
TOP PARAPET 25.29
S17
S18
S19
S20