1000_EXISTING

LBMV architects

Luigi Montefusco Ltd
27 Elizabeth Mews
NW3 4UH London
T+44 (0) 207 483 3880
info@lbmvarchitects.com
www.lbmvarchitects.com

DRAWINGS STATUS: PLANNING PERMISSION | A3

PROJECT TITLE: SIDE EXTENSION AND INTERNAL ALTERATION

Flat 1 10 Lyndhurst Gardens
NW3 5NR

DRAWN	CHECKED
MC	LM
DATE	SCALE
15.12.2015	

DRAWING TITLE

JOB NO	DRAWING NO
0051	A1000

GENERAL NOTE
- This drawing should be removed from currency immediately when a revised version is issued.
- All dimensions to be checked on site by the contractor. Discrepancies to be reported before proceeding with the works.
- This drawing is copyrighted.
- All dimensions in mm's.

LEGEND

REV	DESCRIPTION	DATE	NAME
--	--	--	--

ORDNANCE SURVEY MAP

SCALE 1:1250

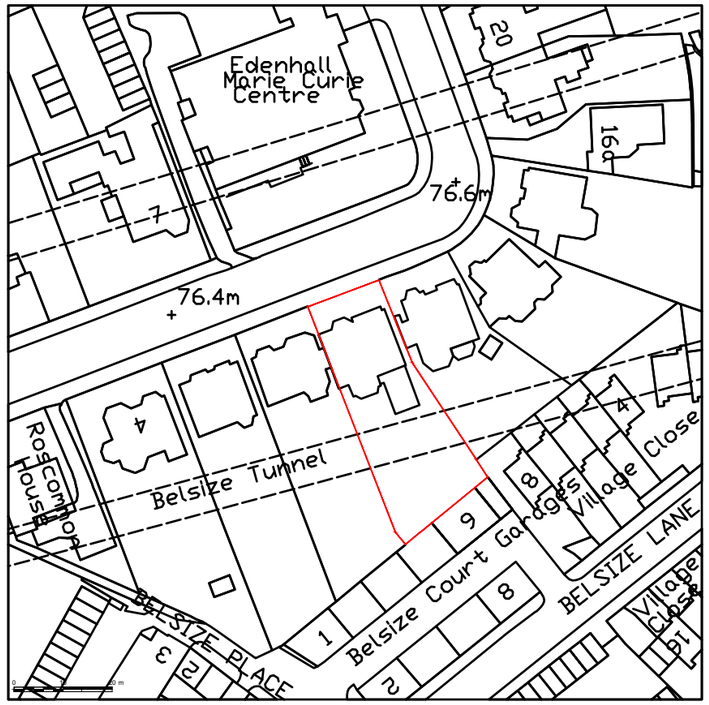

LBMV architects

Luigi Montefusco Ltd
27 Elizabeth Mews
NW3 4UH London
T+44 (0) 207 483 3880
info@lbmvarchitects.com
www.lbmvarchitects.com

DRAWINGS STATUS: PLANNING PERMISSION	A3	DRAWN: MC	CHECKED: LM
PROJECT TITLE: SIDE EXTENSION AND INTERNAL ALTERATION Flat 1 10 Lyndhurst Gardens NW3 5NR		DATE: 15.12.2015	SCALE: 1:1250
		DRAWING TITLE: ORDNANCE SURVEY MAP	
		JOB NO: 0051	DRAWING NO: A1001

GENERAL NOTE
- This drawing should be removed from currency immediately when a revised version is issued.
- All dimensions to be checked on site by the contractor. Discrepancies to be reported before proceeding with the works.
- This drawing is copyrighted.
- All dimensions in mm's.

LEGEND

N

1:500 0 5 25 m

1:1000 0 10 50 m

REV	DESCRIPTION	DATE	NAME
--	--	--	--

SITE PLAN

SCALE 1:500

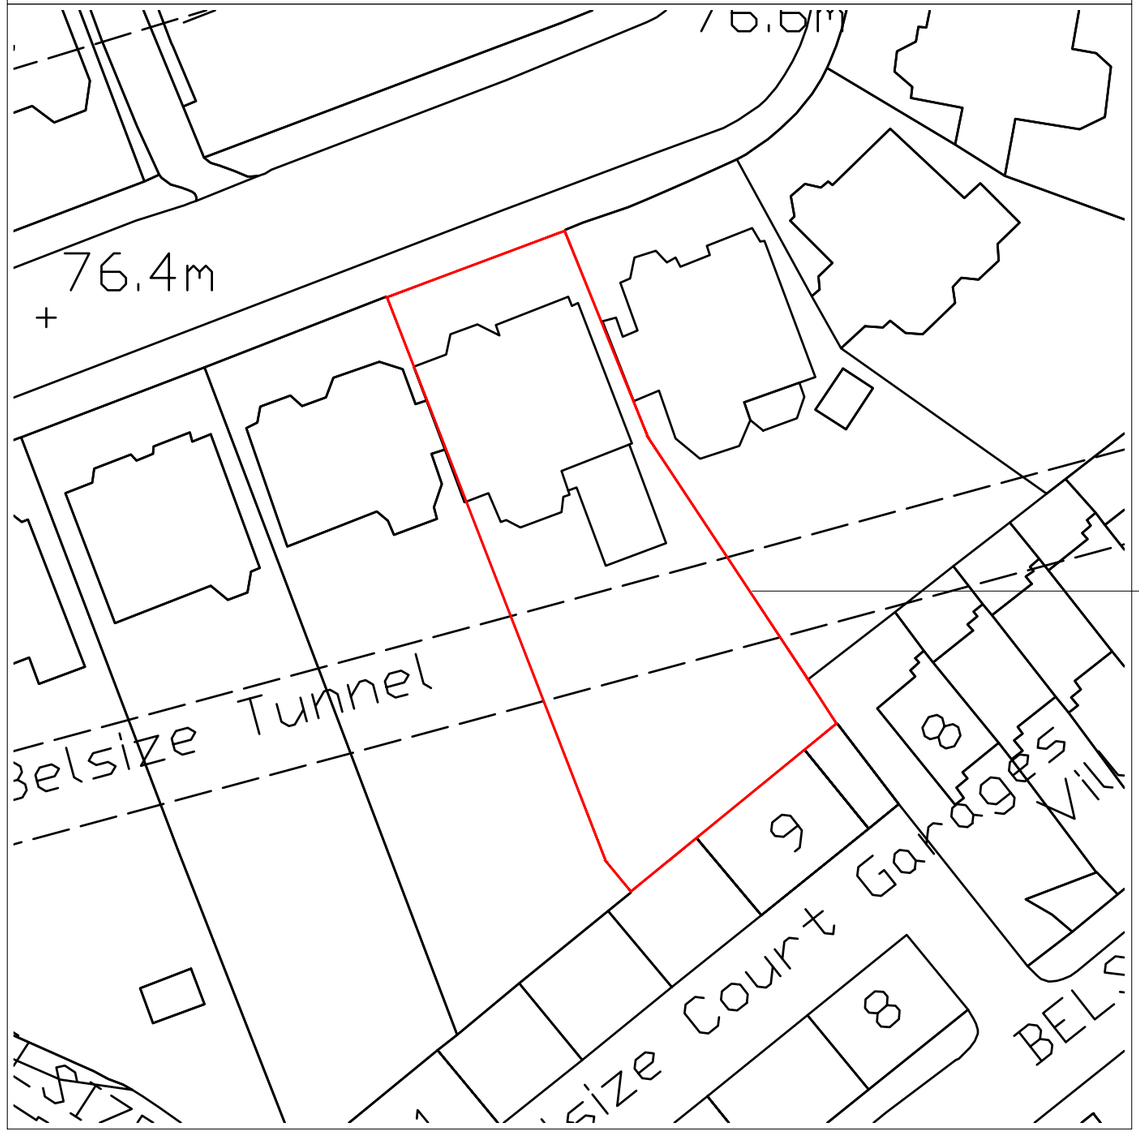

SITE BOUNDARY

LBMV architects

Luigi Montefusco Ltd
27 Elizabeth Mews
NW3 4UH London
T+44 (0) 207 483 3880
info@lbmvarchitects.com
www.lbmvarchitects.com

DRAWINGS STATUS: PLANNING PERMISSION | A3

PROJECT TITLE: SIDE EXTENSION AND INTERNAL ALTERATION

Flat 1 10 Lyndhurst Gardens
NW3 5NR

DRAWN: MC | CHECKED: LM

DATE: 15.12.2015 | SCALE: 1:500

DRAWING TITLE: SITE PLAN

JOB NO: 0051 | DRAWING NO: A1002

GENERAL NOTE
- This drawing should be removed from currency immediately when a revised version is issued.
- All dimensions to be checked on site by the contractor. Discrepancies to be reported before proceeding with the works.
- This drawing is copyrighted.
- All dimensions in mm's.

LEGEND

N

1:500 0 5 25 m

1:1000 0 10 50 m

REV	DESCRIPTION	DATE	NAME
--	--	--	--

EXISTING GROUND FLOOR PLAN

SCALE 1:200

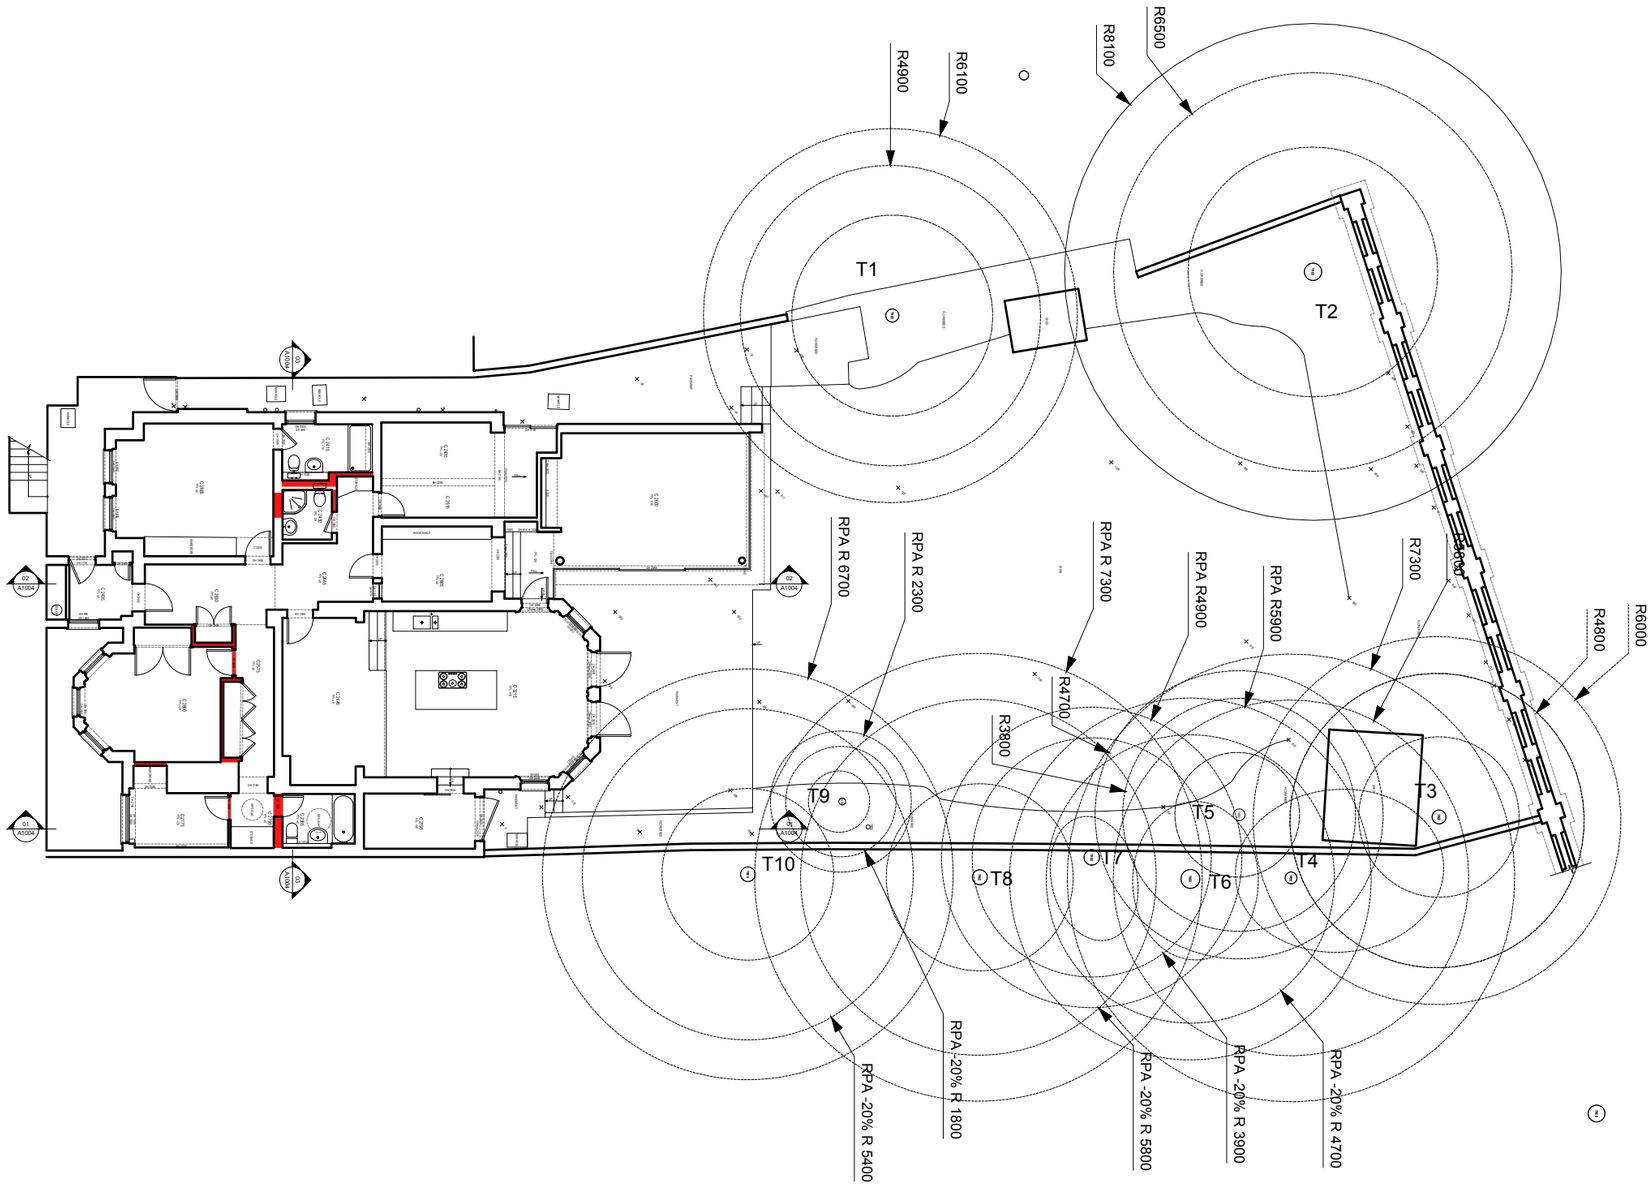

LBMV architects

Luigi Montefusco Ltd
27 Elizabeth Mews
NW3 4UH London
T+44 (0) 207 483 3880
info@lbmvarchitects.com
www.lbmvarchitects.com

DRAWINGS STATUS: PLANNING PERMISSION	A3	DRAWN: MC	CHECKED: LM
PROJECT TITLE: SIDE EXTENSION AND INTERNAL ALTERATION Flat 1 10 Lyndhurst Gardens NW3 5NR		DATE: 15.12.2015	SCALE: 1:200@A3
		DRAWING TITLE: EXISTING GROUND FLOOR PLAN	
		JOB NO: 0051	DRAWING NO: A1003

GENERAL NOTE
- This drawing should be removed from currency immediately when a revised version is issued.
- All dimensions to be checked on site by the contractor. Discrepancies to be reported before proceeding with the works.
- This drawing is copyrighted.
- All dimensions in mm's.

LEGEND

N

1:200 0 1 10 m

REV	DESCRIPTION	DATE	NAME
--	--	--	--

EXISTING GROUND FLOOR PLAN_01

SCALE 1:100

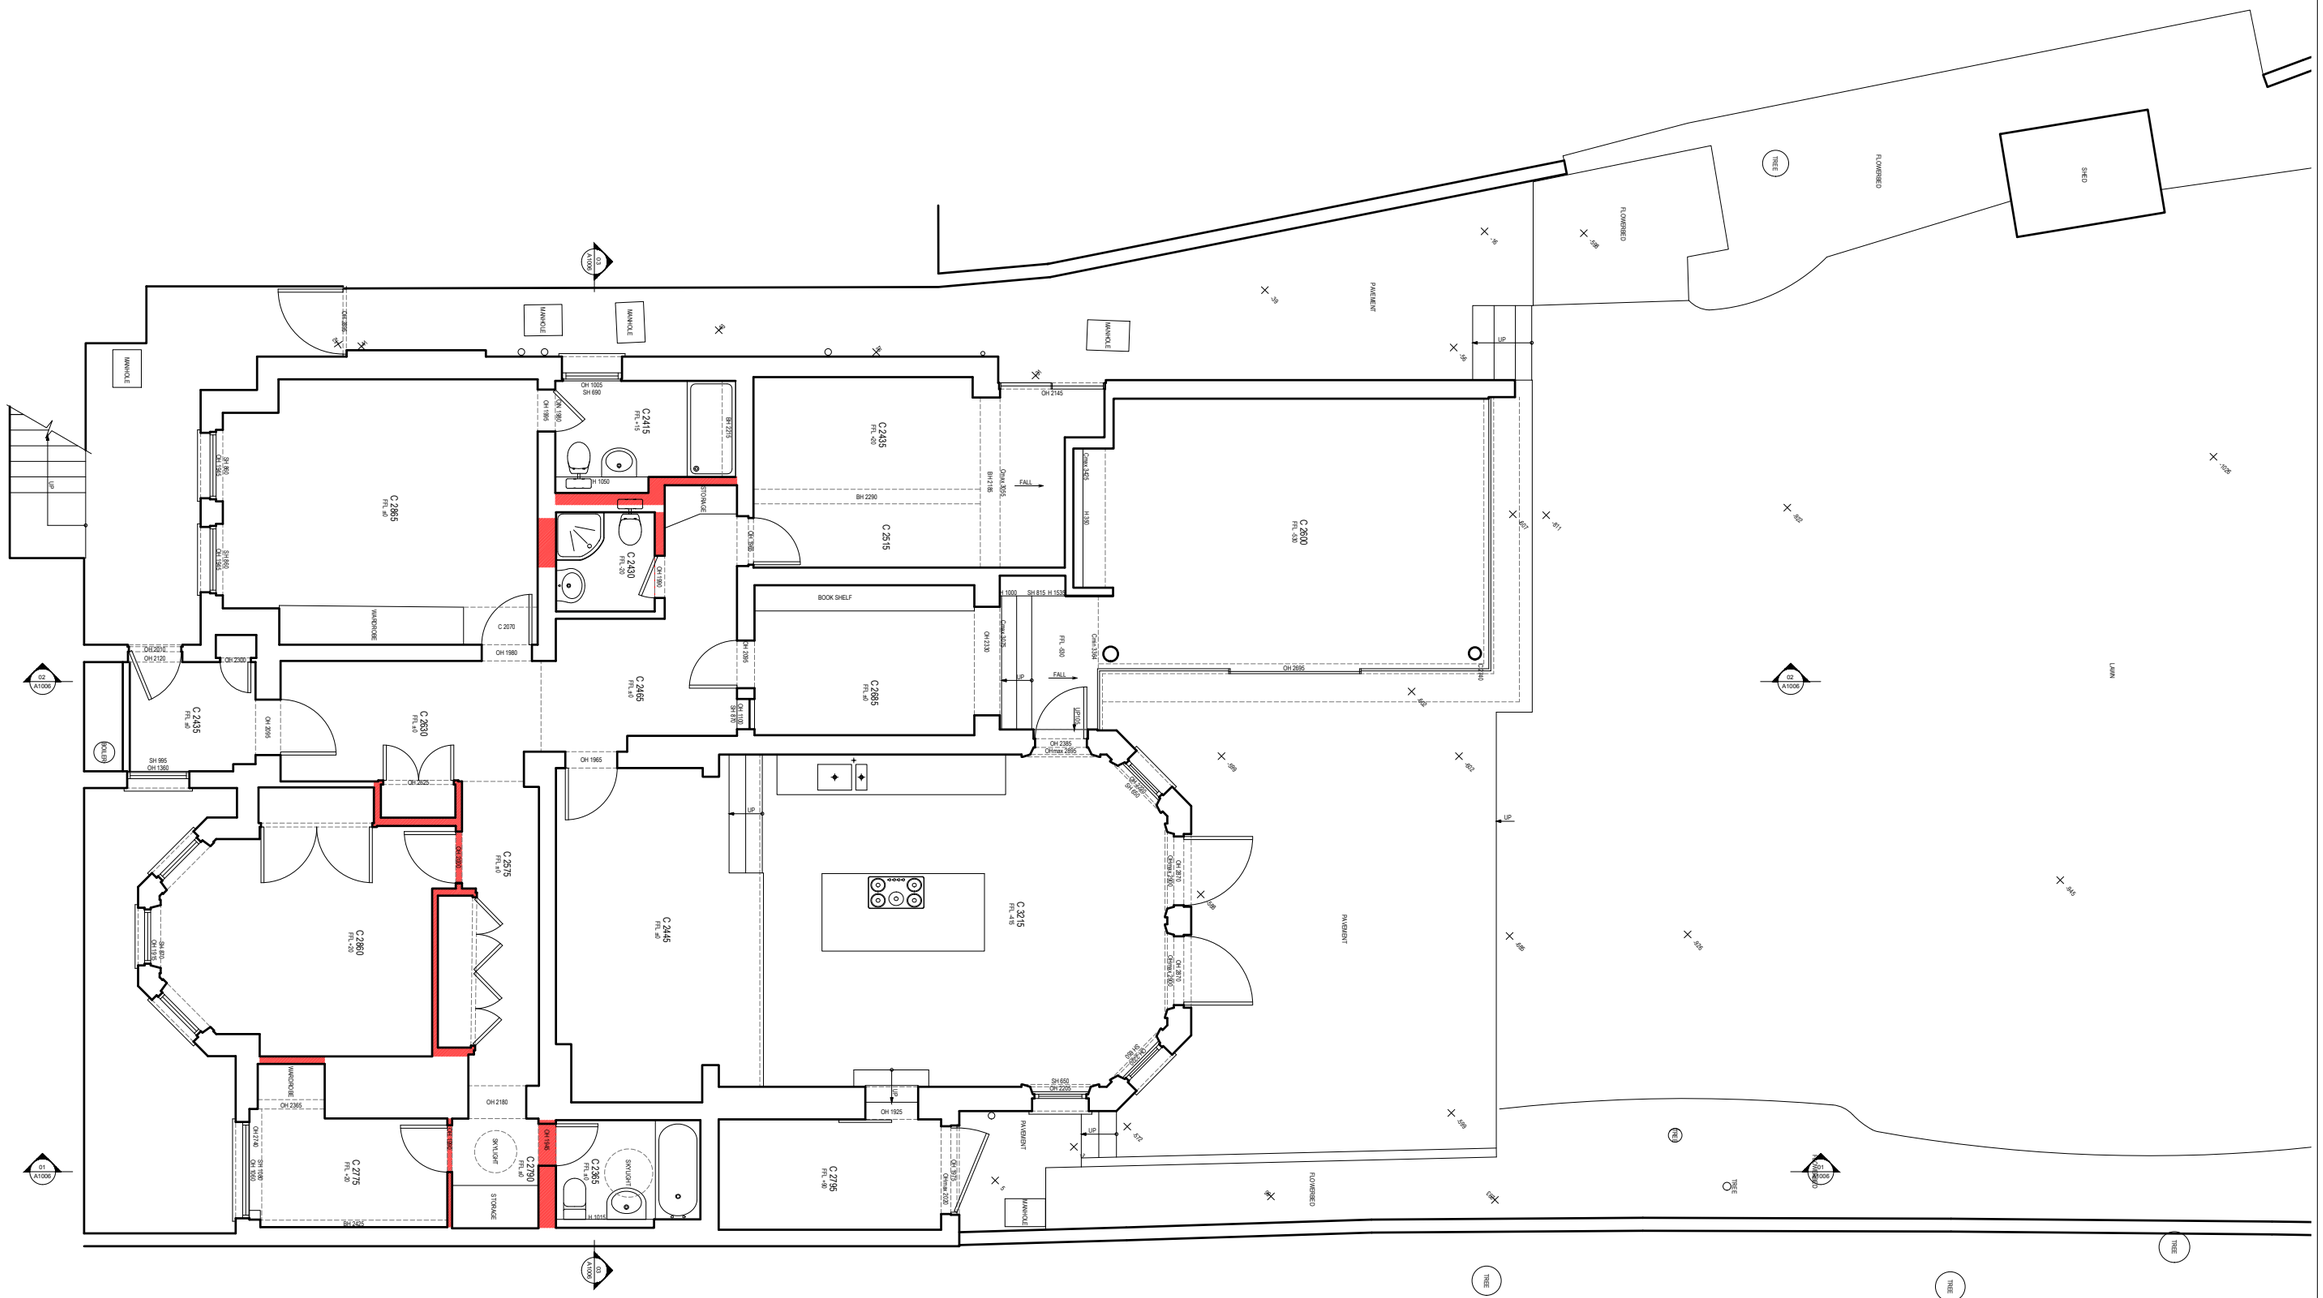

LBMV architects

Luigi Montefusco Ltd
27 Elizabeth Mews
NW3 4UH London
T+44 (0) 207 483 3880
info@lbmvarchitects.com
www.lbmvarchitects.com

DRAWINGS STATUS	PLANNING PERMISSION
	A3
PROJECT TITLE	SIDE EXTENSION AND INTERNAL ALTERATION
	Flat 1 10 Lyndhurst Gardens NW3 5NR
DRAWN	MC
CHECKED	LM
DATE	15.12.2015
SCALE	1:100@A3
DRAWING TITLE	EXISTING GROUND FLOOR PLAN
JOB NO	0051
DRAWING NO	A1004

GENERAL NOTE

- This drawing should be removed from currency immediately when a revised version is issued.
- All dimensions to be checked on site by the contractor. Discrepancies to be reported before proceeding with the works.
- This drawing is copyrighted.
- All dimensions in mm's.

LEGEND

N

1:100 0 1 5 m

REV	DESCRIPTION	DATE	NAME
--	--	--	--

EXISTING ROOF PLAN

SCALE 1:100

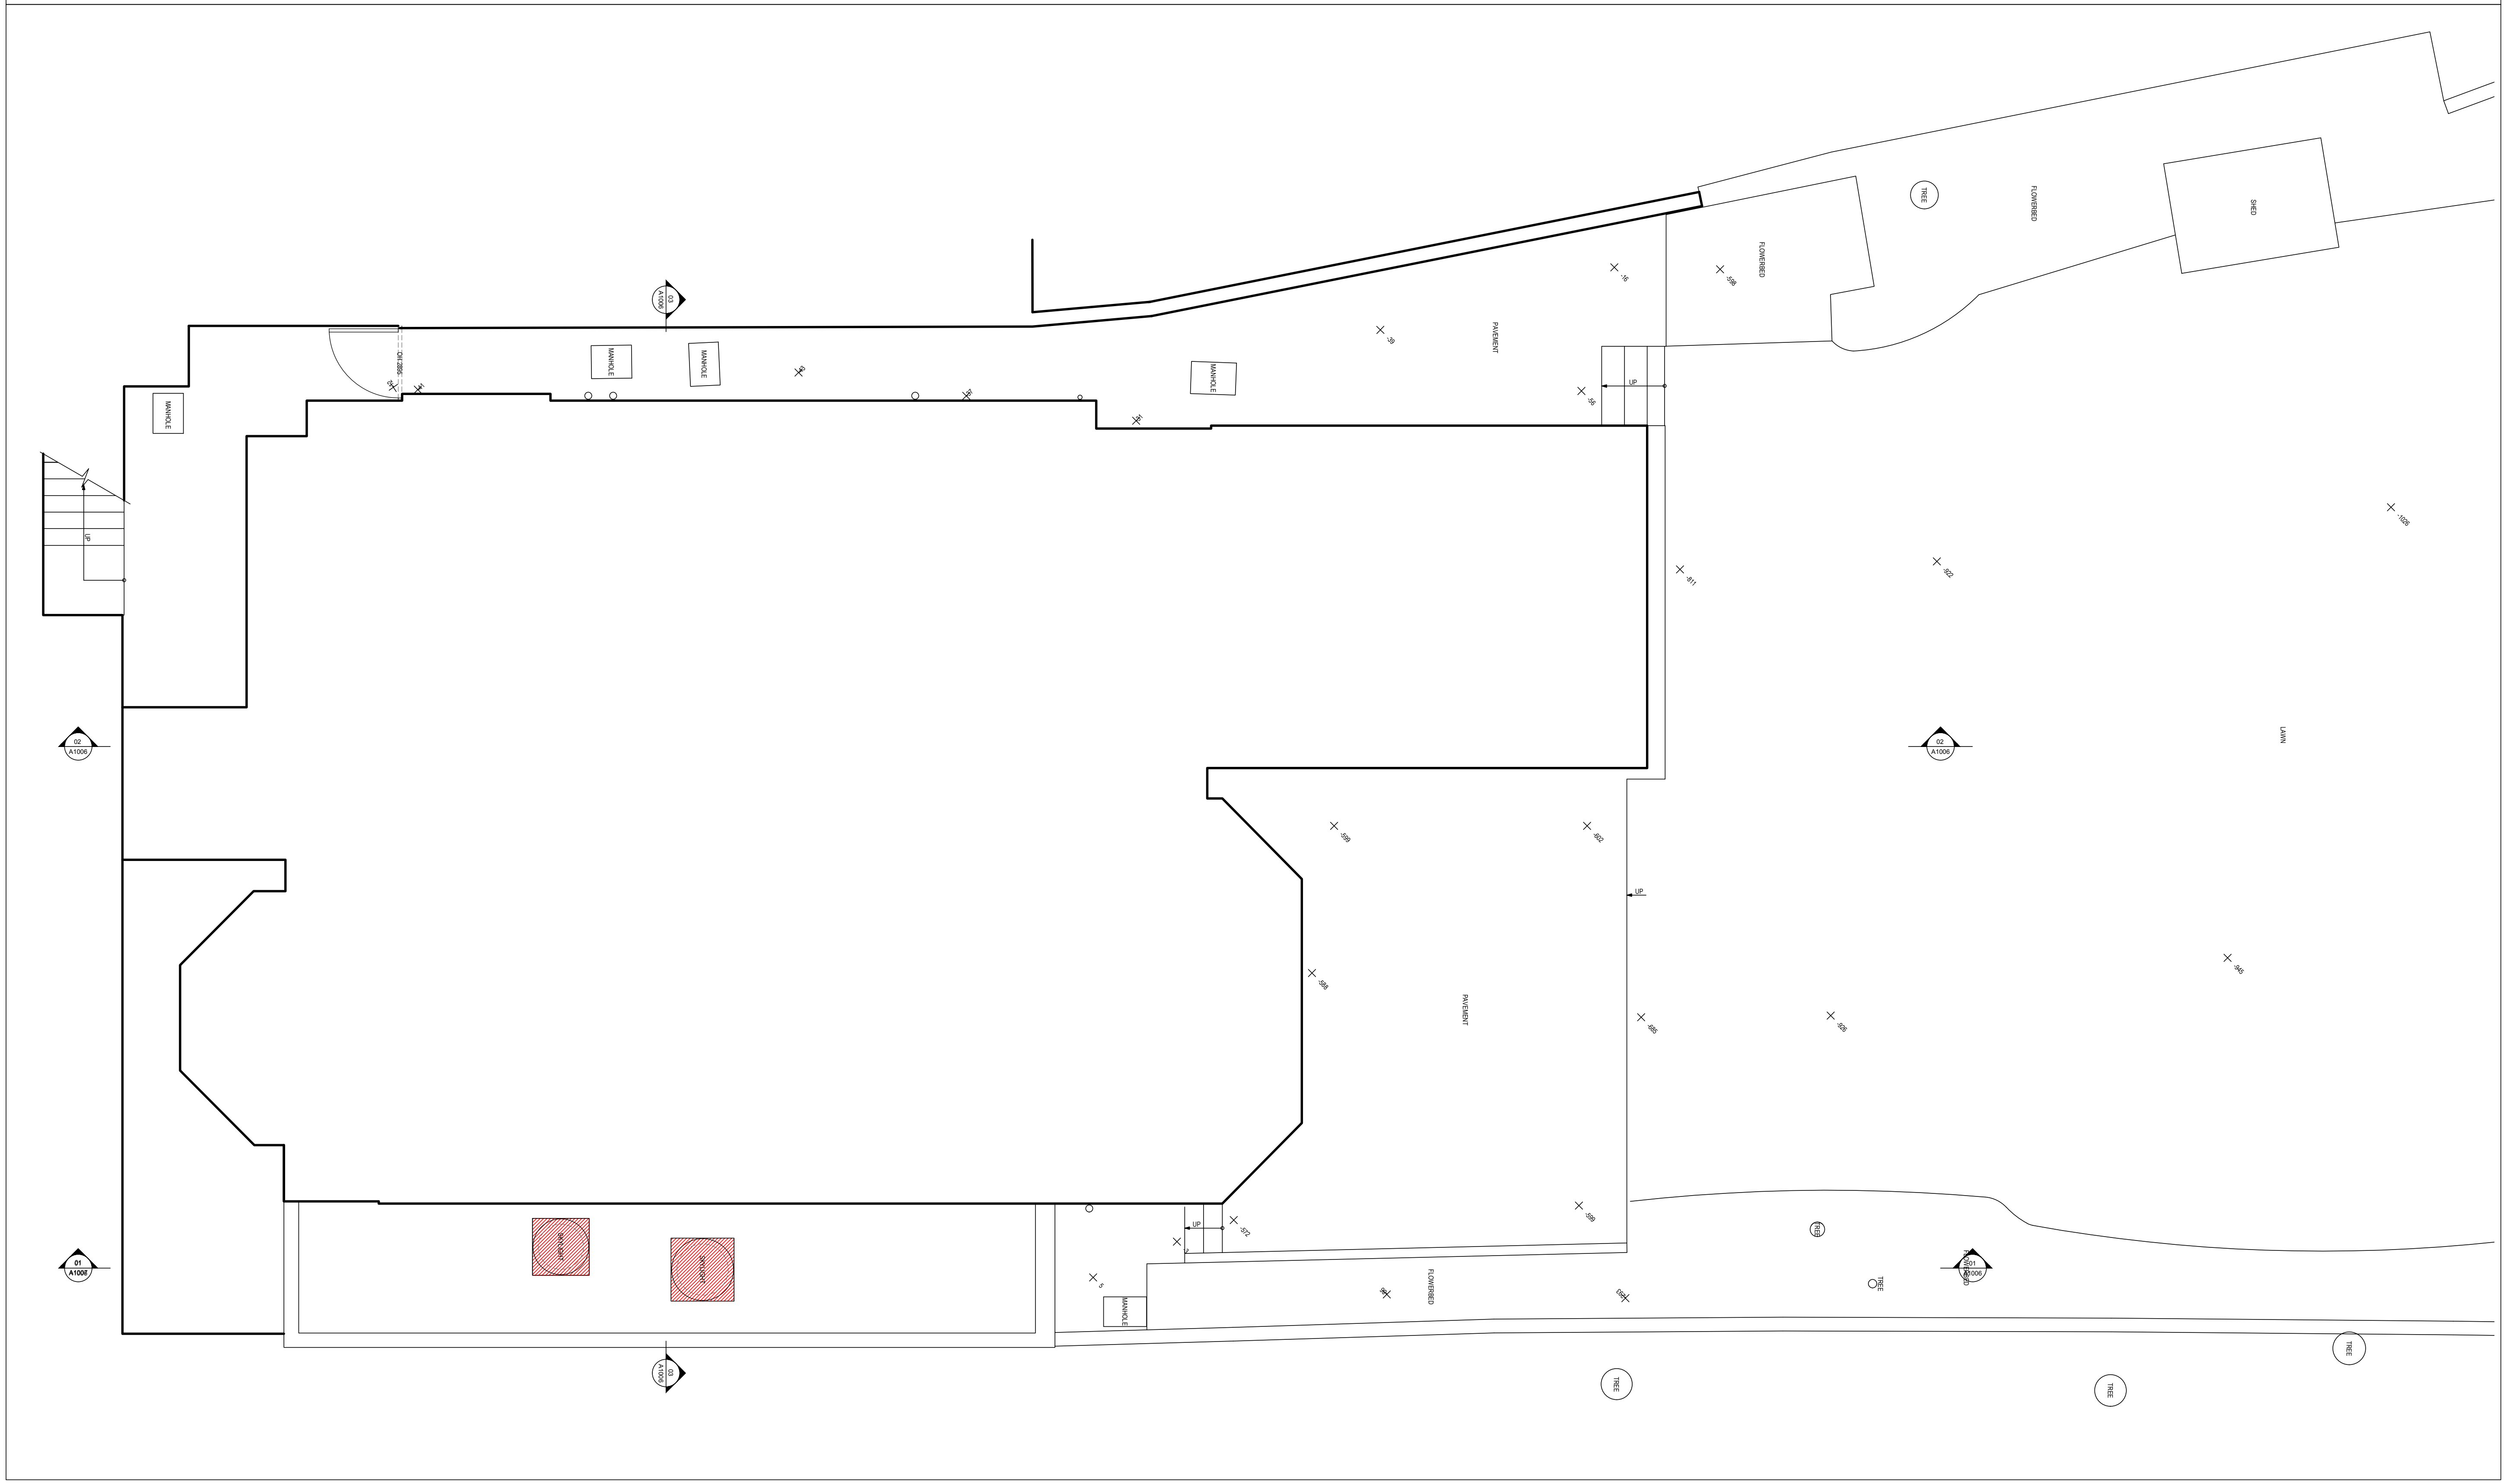

LBMV architects

Luigi Montefusco Ltd
27 Elizabeth Mews
NW3 4UH London
T+44 (0) 207 483 3880
info@lbmvarchitects.com
www.lbmvarchitects.com

DRAWINGS STATUS		DRAWN	CHECKED
PLANNING PERMISSION	A3	MC	LM
PROJECT TITLE		DATE	SCALE
SIDE EXTENSION AND INTERNAL ALTERATION		15.12.2015	1:100@A3
		DRAWING TITLE	
Flat 1 10 Lyndhurst Gardens NW3 5NR		EXISTING ROOF PLAN	
		JOB NO	DRAWING NO
		0051	A1005

GENERAL NOTE
- This drawing should be removed from currency immediately when a revised version is issued.
- All dimensions to be checked on site by the contractor. Discrepancies to be reported before proceeding with the works.
- This drawing is copyrighted.
- All dimensions in mm's.

LEGEND

N

1:100 0 1 5 m

REV	DESCRIPTION	DATE	NAME
--	--	--	--

EXISTING SECTION 01

SCALE 1:100

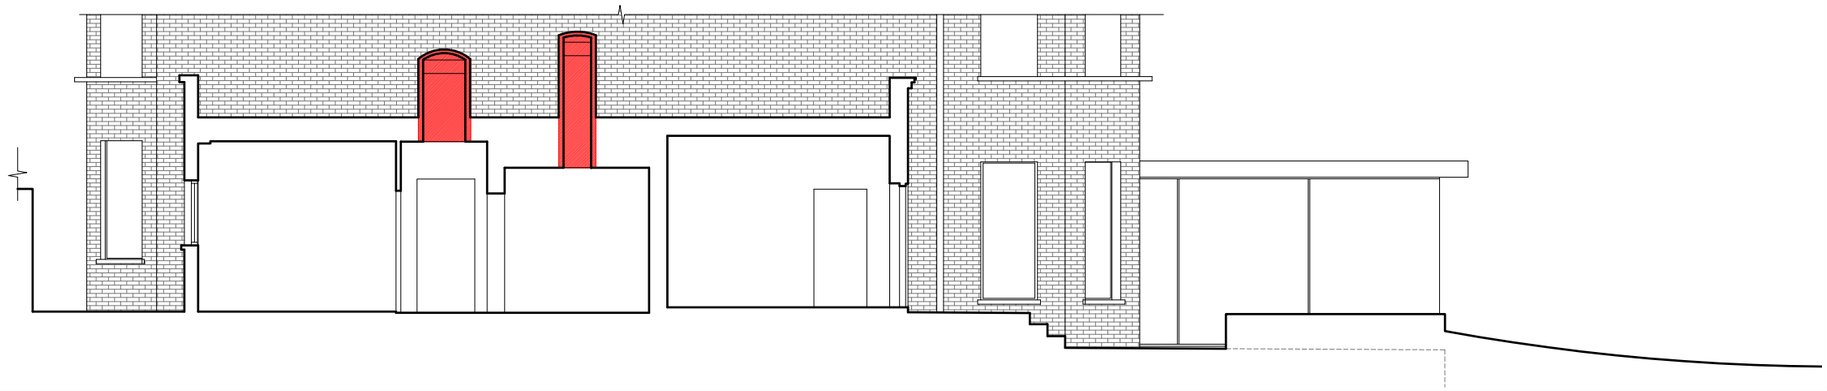

EXISTING SECTION 02

SCALE 1:100

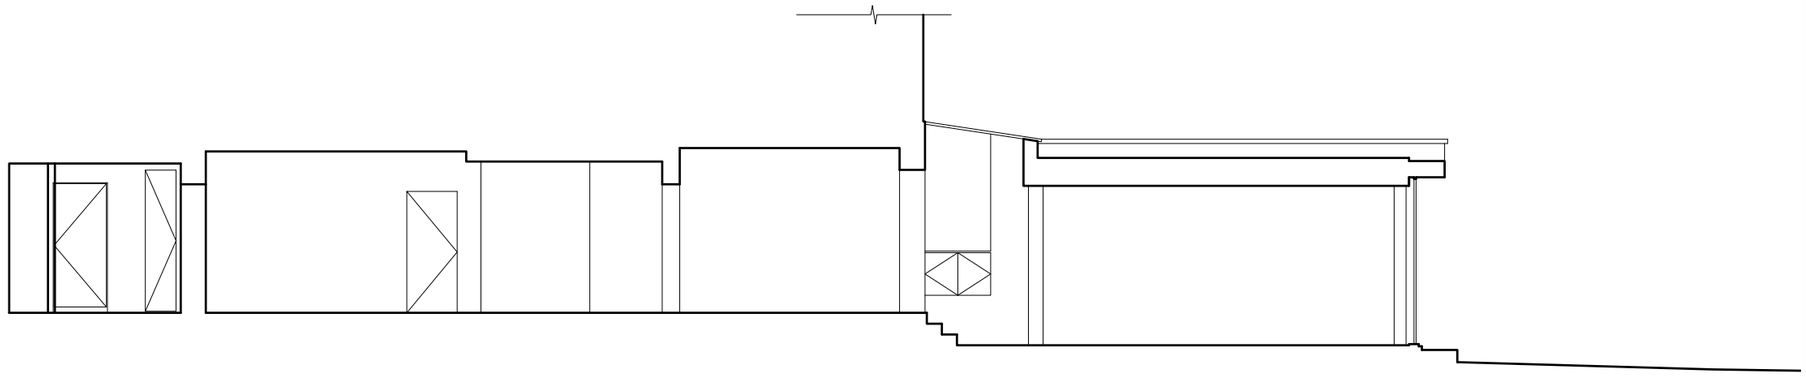

EXISTING SECTION 03

SCALE 1:100

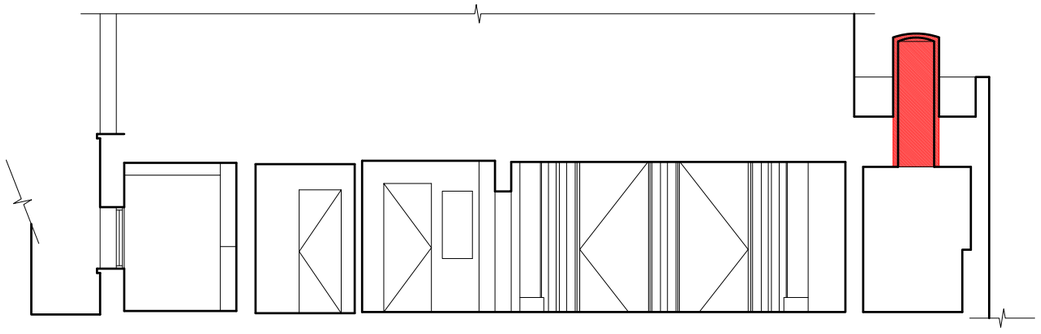

LBMV architects

Luigi Montefusco Ltd
27 Elizabeth Mews
NW3 4UH London
T+44 (0) 207 483 3880
info@lbmvarchitects.com
www.lbmvarchitects.com

DRAWINGS STATUS: PLANNING PERMISSION | A3

PROJECT TITLE: SIDE EXTENSION AND INTERNAL ALTERATION

Flat 1 10 Lyndhurst Gardens
NW3 5NR

DRAWN	CHECKED
MC	LM
DATE	SCALE
15.12.2015	1:100@A3

DRAWING TITLE: EXISTING SECTIONS

JOB NO	DRAWING NO
0051	A1006

GENERAL NOTE
- This drawing should be removed from currency immediately when a revised version is issued.
- All dimensions to be checked on site by the contractor. Discrepancies to be reported before proceeding with the works.
- This drawing is copyrighted.
- All dimensions in mm's.

LEGEND

1:100 0 1 5 m

REV	DESCRIPTION	DATE	NAME
--	--	--	--