TEMPORARY PEDESTRIAN LIGHT LOCATIONS

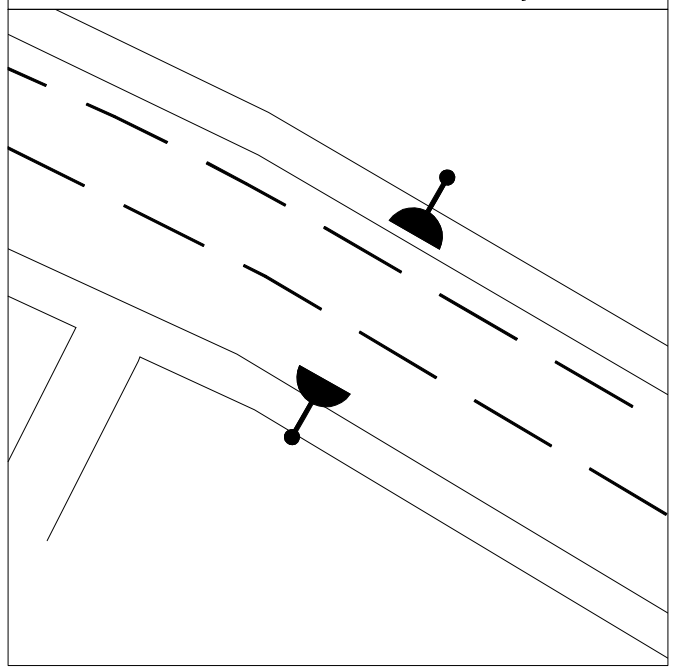

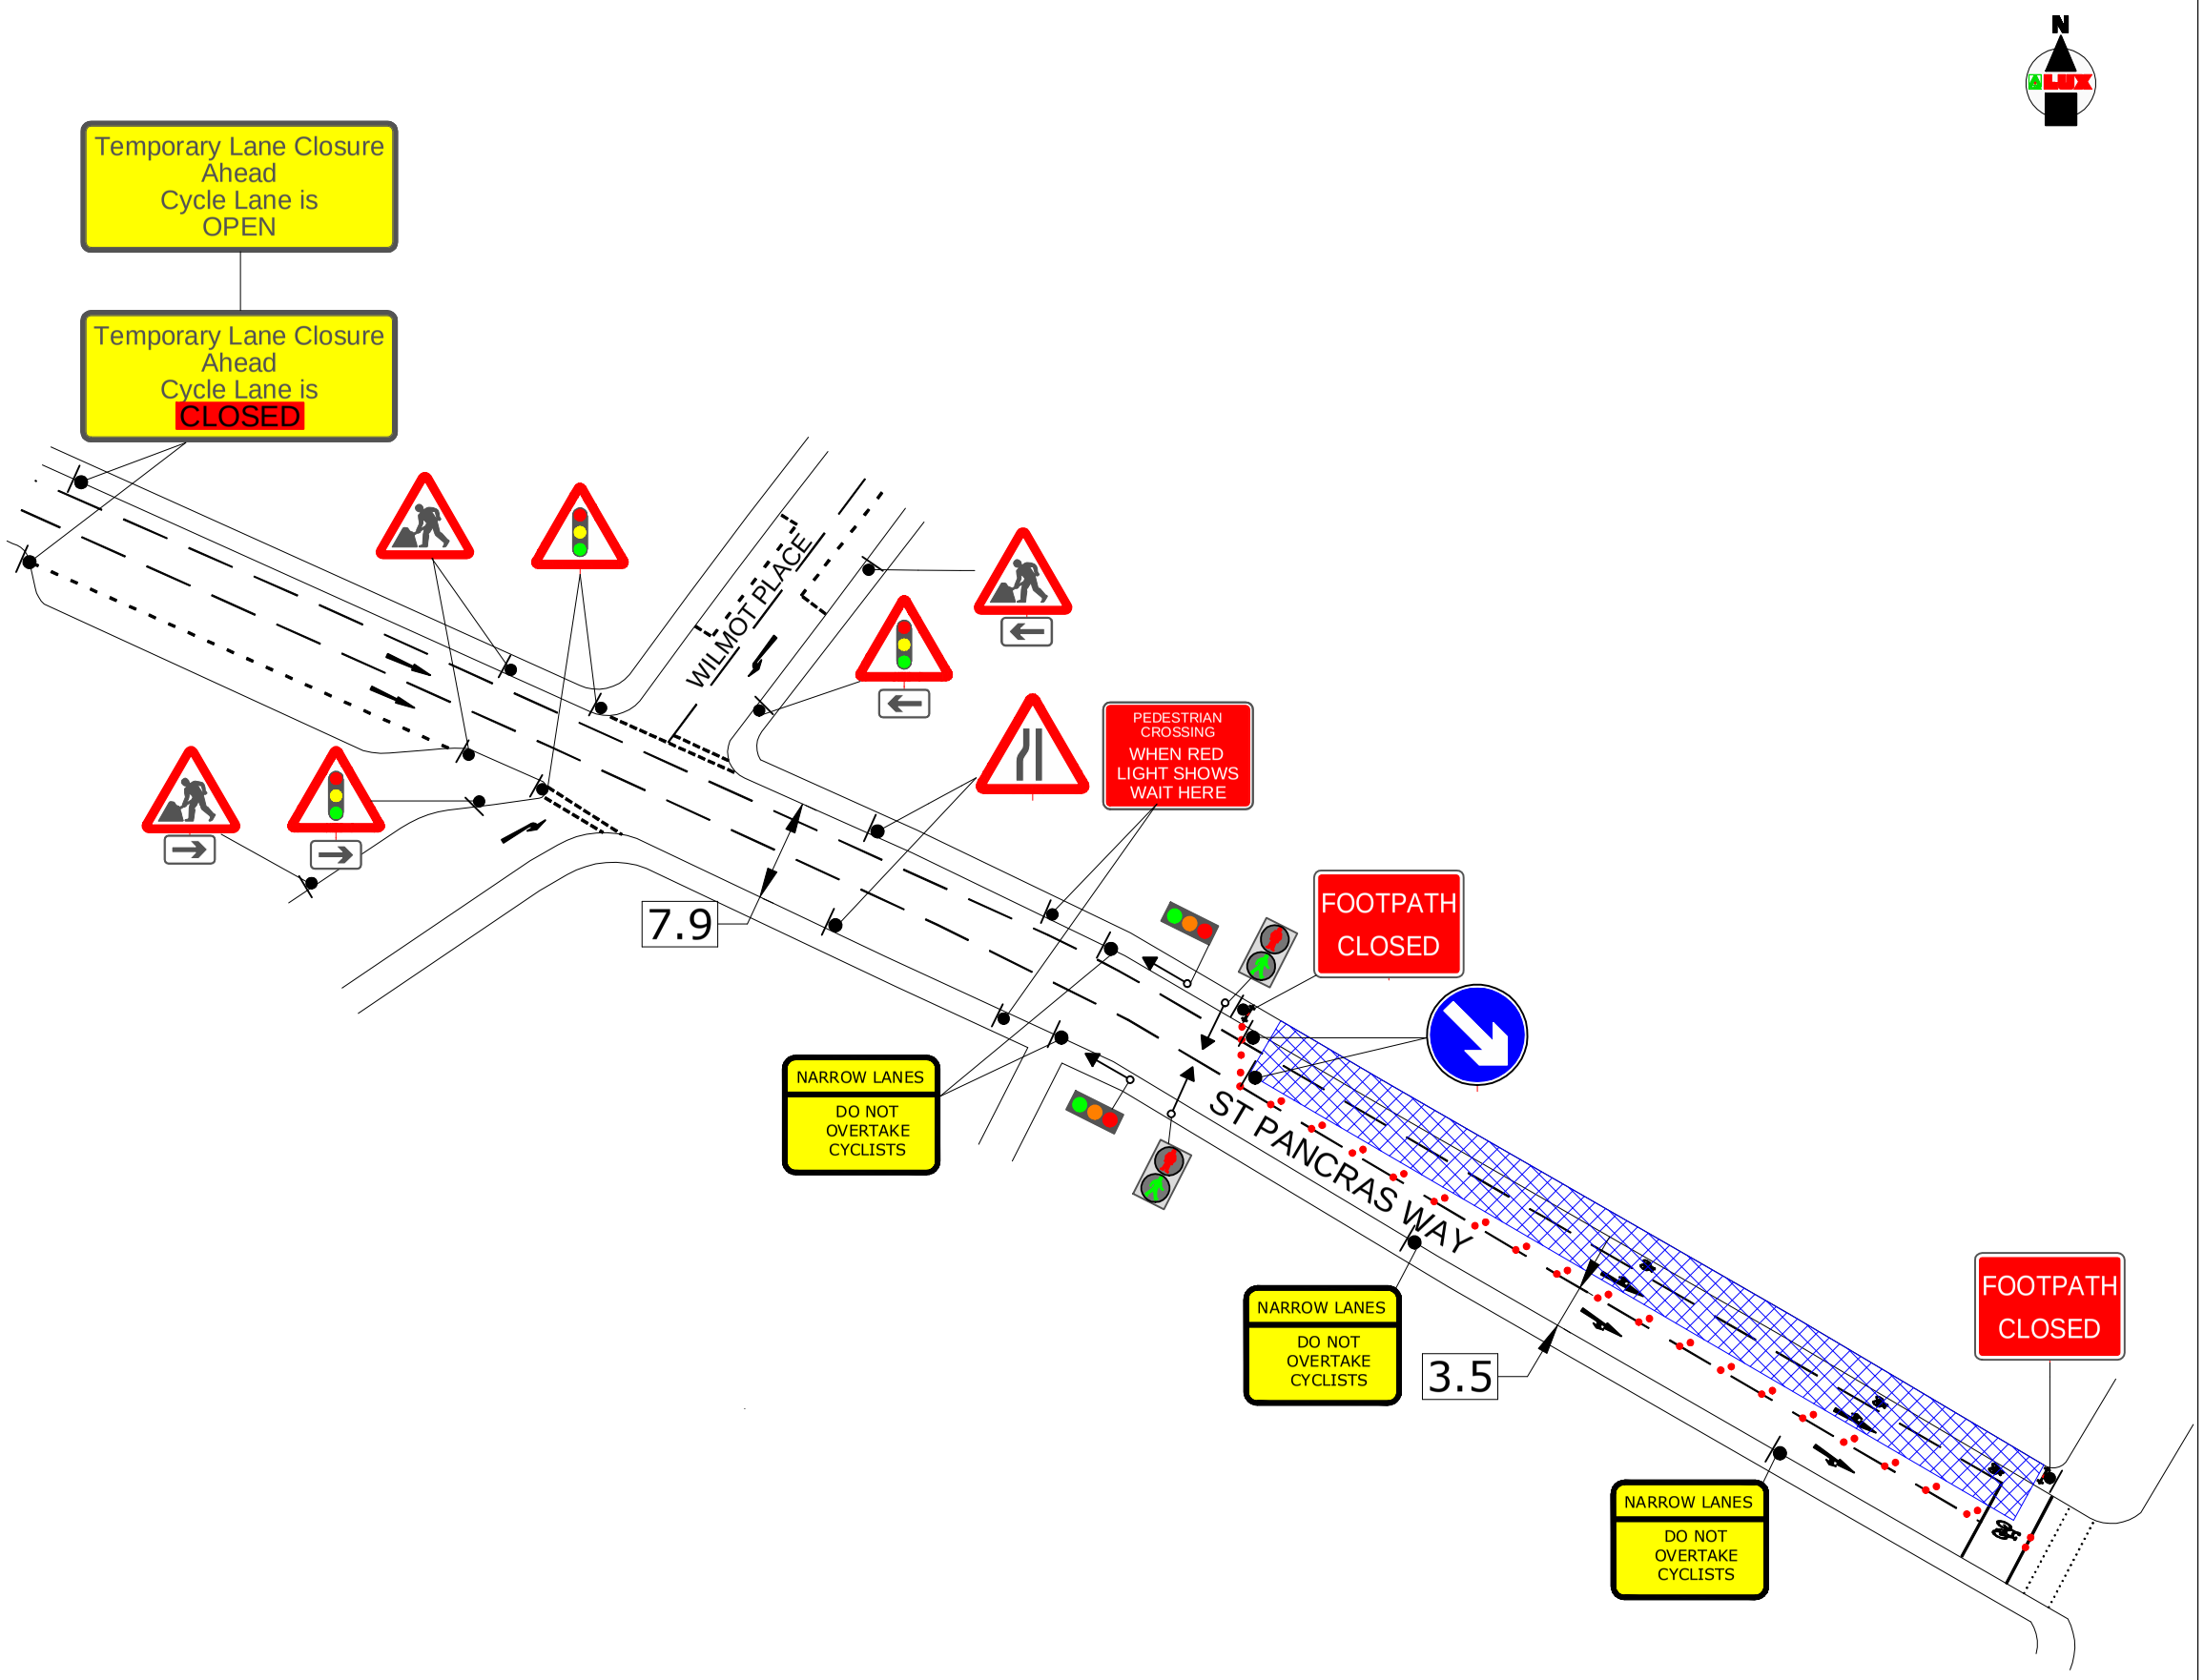

TEMPORARY PEDESTRIAN LIGHTS TO BE INSTALLED

1:1000(A3)

A-PLANT LUX TRAFFIC CONTROL & MANAGEMENT

A-Plant Lux Traffic Control & Management
Kemble Airfield Enterprise Park
Cirencester Road
Kemble
GL7 6BQ
Telephone : 03700500792
Fax: 0845 0047105

SPEED OF ROAD		30 MPH	
DISTANCE FROM FIRST SIGN TO START OF SITE(D)	MIN	20 M	
	MAX	45 M	
SIDEWAYS SAFETY ZONE (S)		0.5 M	
LONGWAYS CLEARANCE (L)		0.5 M	
OS LICENCE NO. = OI.....			

KEY:

	PEDESTRIAN CROSSING
	Temporary Road Signs
	Permanent signal head
	Working Area
	Traffic controlled area
	Cone
	Pedestrian barrier
	Pedestrian crossing
	Bus stop

Running lanes
3.5m maximum
3.25m desirable minimum
3.0m absolute minimum

All cones will be 750mm
All signs will be 750mm and will be held in place with sandbags

DRAWING DESCRIPTION
ST PANCRAS WAY,
LONDON

CLIENT DETAILS
ERITH

DO WORK AT	PEAK TIMES		WEEKEND		OFF PEAK	X	NIGHT		DATE	23/10/2015
PURPOSE OF WORKS	DRAWN BY	REP / DEPOT	AMMEND No	SCALE	DIMENSIONS	SHEET NO
PEDESTRIAN CROSSING	AR	177	00 ?? 00/00/2014	1:1000/1:500(A3)	METRES	1 of 1

PERMANENT LIGHTS AFFECT SITE?
PEDESTRIAN CROSSING AFFECTED?
BUS ROUTES / STOPS AFFECTED?

HIRE ADVICE 177-