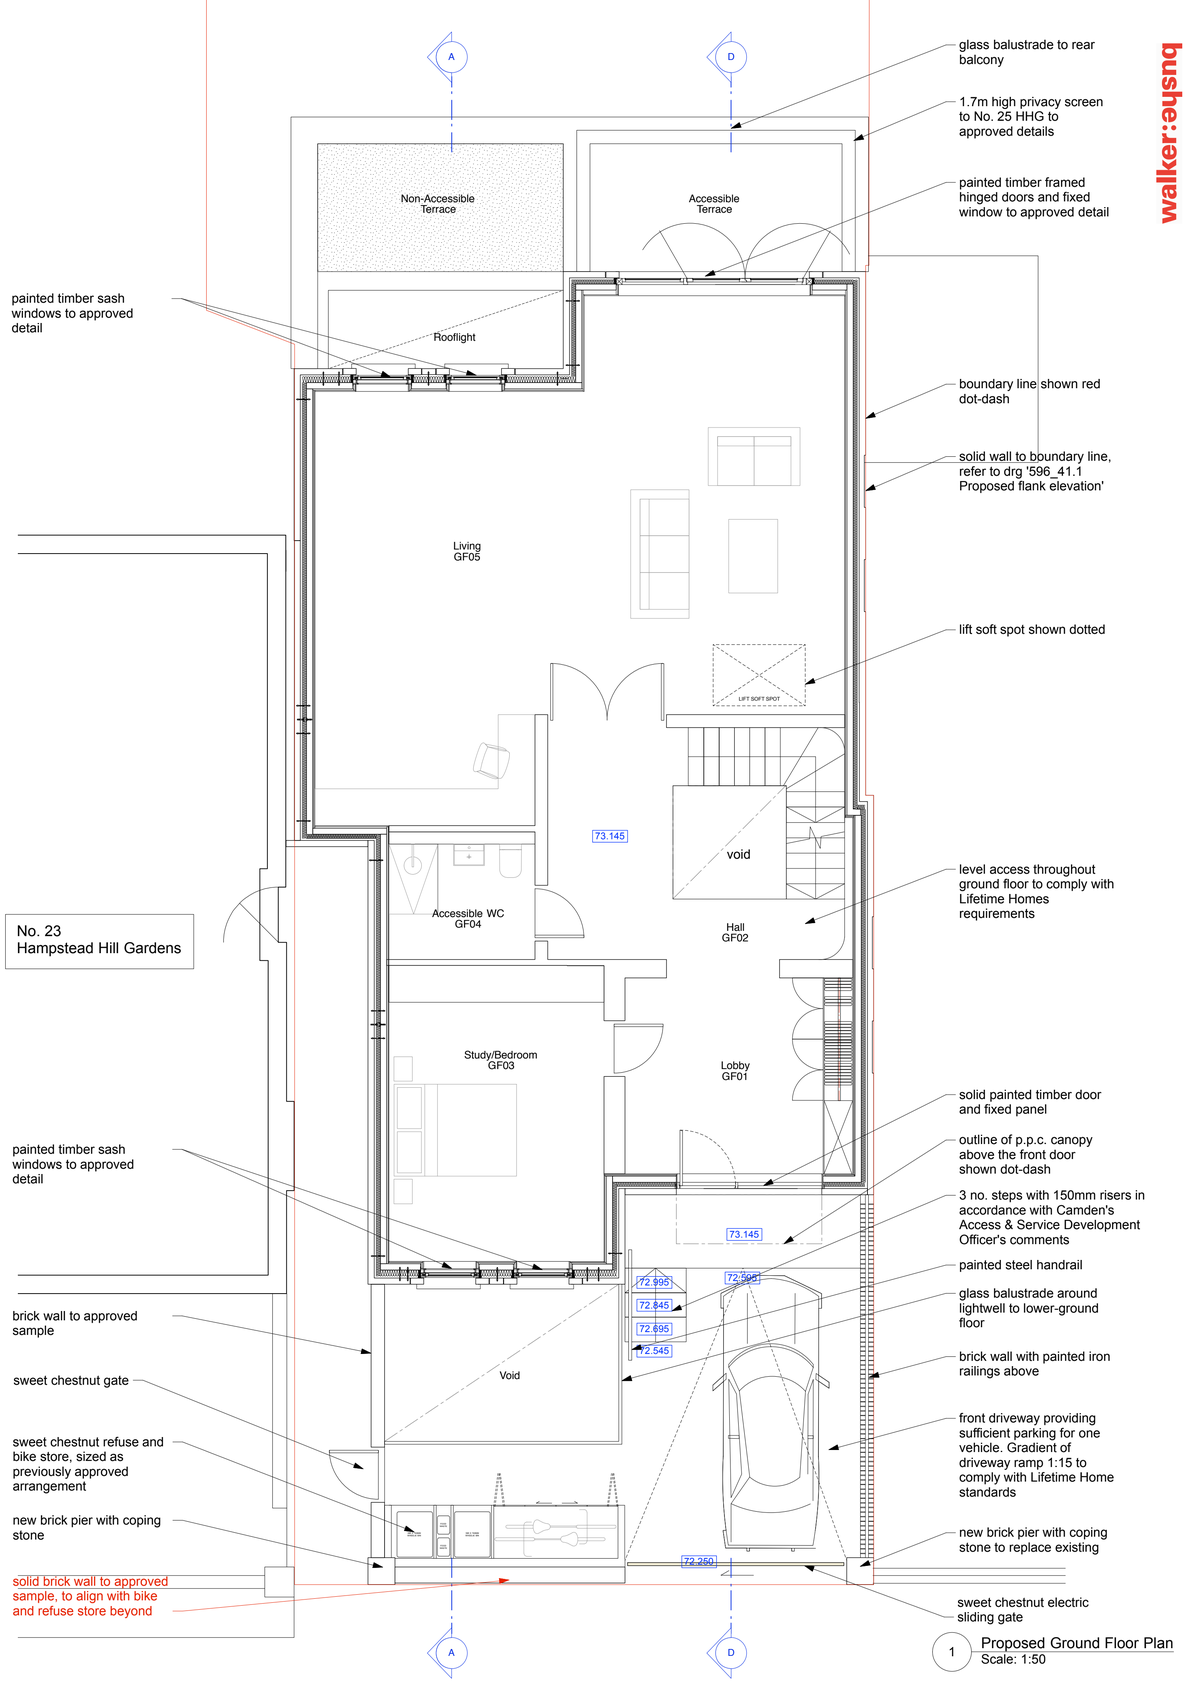

1 Proposed Ground Floor Plan
Scale: 1:50

N

0m 1m 5m 10m

REVISIONS					
		21/8/15	for coordination		
	A	11/9/15	front door step omitted, levels changed, accessible terrace reduced		
	B	17/9/15	internal step omitted and platform lift added		
	C	9/10/15	planning application		
	D	12/10/15	minor material amendment		
	E	19/10/15	minor material amendment		
	F	18/11/15	minor material amendment: privacy screen to 25 HHG added		
	G	19/11/15	minor material amendment: doors to GF rooms 'GF03 study/bedroom' & 'GF04 WC' have been amended in accordance with Camden's Access & Services Development Officer's comments		
	H	14/12/15	minor material amendment: sweet chestnut fence removed and replaced with a solid brick wall		

planning

DRAWING NOT TO BE SCALED.
ALL DIMENSIONS TO BE CHECKED ON SITE.

REFER TO ALL OTHER RELEVANT DRAWINGS AND SPECIFICATIONS.
IN CASE OF ANY DISCREPANCY OR AMBIGUITY REFER TO CA

PROJECT	Hampstead Hill Gardens
DRAWING	Proposed GF plan
SCALE	1:50 @ A1
DATE	Dec-15
DRAWING	596_21.1
REV	H

Walker Bushe Architects
Buildings and Interiors
6 Highbury Corner
Highbury Crescent
London N51RD
020 7697 0707 t
020 7697 0808 f
studio@walkerbushe.co.uk e