PLANNING

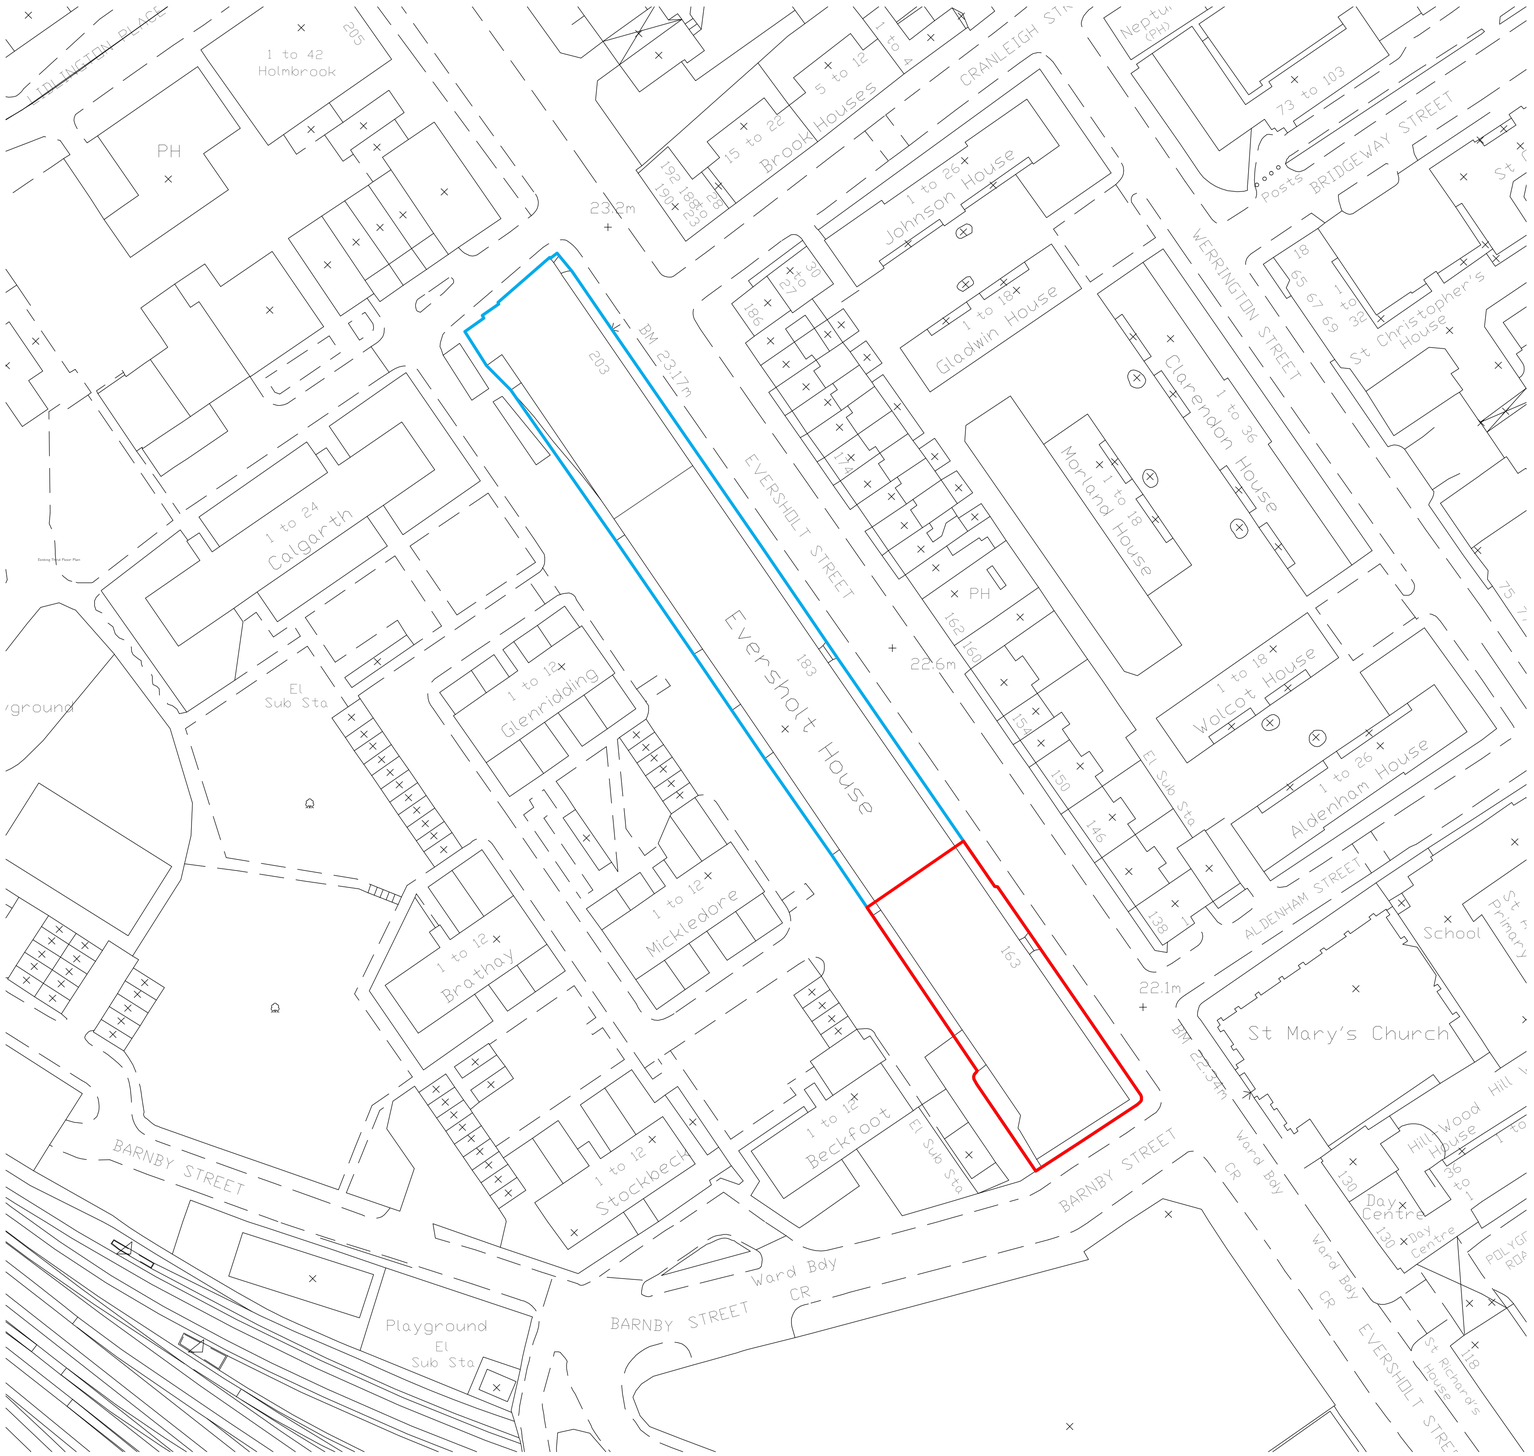

N

Scale: 1:500@A1

0 10 20 30 40 50 100m

WARNING TO HOUSE BUYERS
Property Misdescriptions act 1991

The contents of this drawing may be subject to change at any time and alterations and variations can occur, during the progress of the works without revision of the drawing. Consequently the layout, form, content and dimensions of the finished construction may differ materially from those shown. Nor do the contents of this drawing constitute a contract, part of any contract or warranty.

Revision	Date	Amendment
P1	22.01.16	Issued for Planning
-	-	-
-	-	-
-	-	-
-	-	-
-	-	-
-	-	-

Date				Project	Job Ref.
January 2016				163 - 203 Eversholt St	215 EVF
Scale	Drawn	Check		Title	
1:500 @A1	DP	MH		Block Plan (163)	
Status		Client Ref		Drwg. no.	Rev.
Planning		-		215(PL)102	P1

Architect
Hale Brown Architects Ltd. Unit 3, Phoenix Wharf, Eel Pie Island, Twickenham, London TW1 3DY T: 020 8977 6946 E: mail@halebrown.com W: www.halebrown.com

halebrown architects