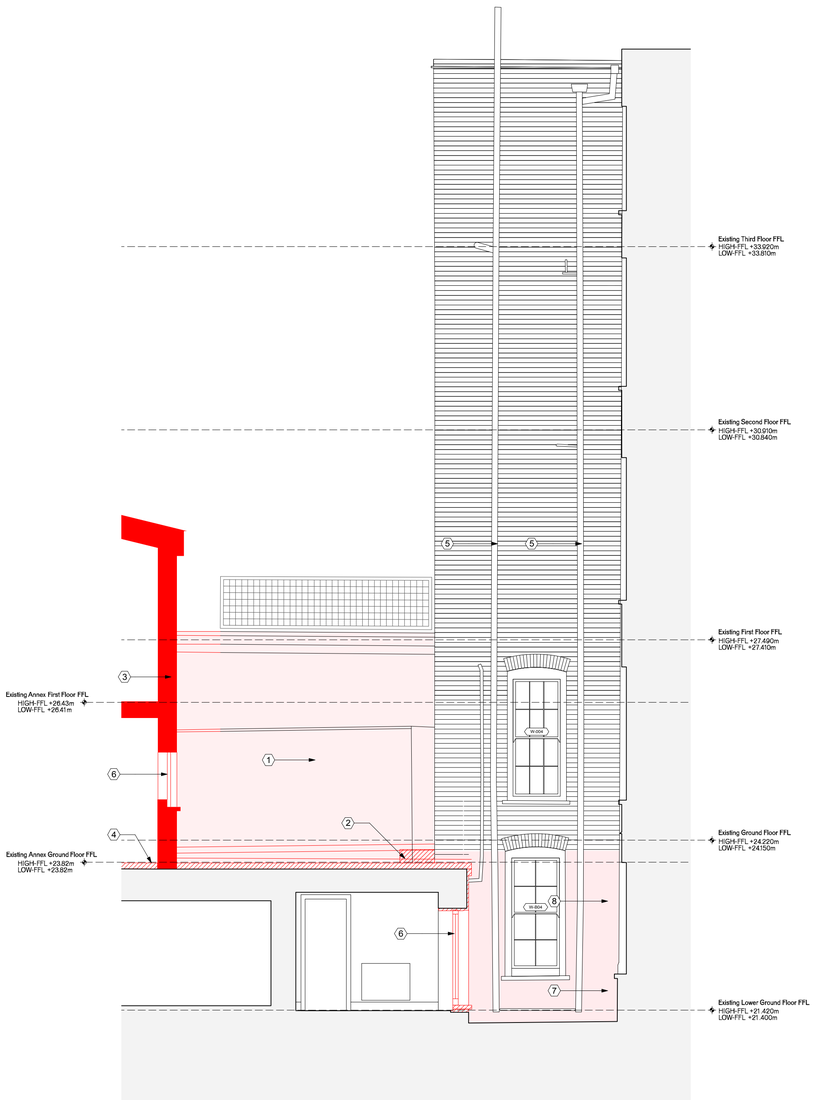

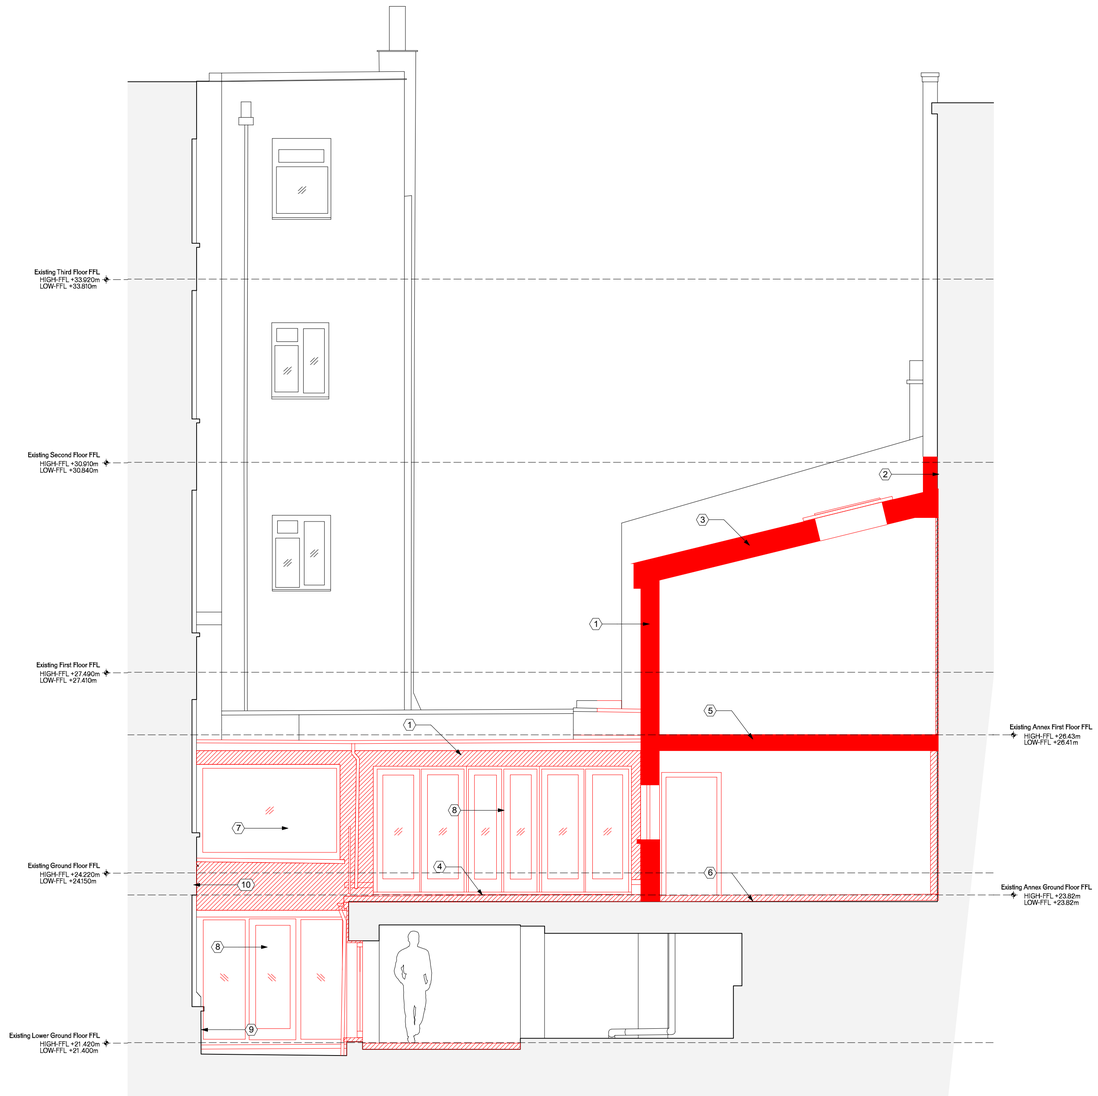

1. Existing render removed from party wall
2. Non original flagstone terrace tiles and step demolished
3. Annex construction demolished
4. Flagstone flooring with Underfloor heating removed to expose slab
5. Existing SVP/RWP/ Flue stripped for repainting
6. Non original timber window removed
7. Render at low level scabbled back to existing brickwork
8. Painted brickwork at high level cleaned

Floor Finish & Screed Removal
Structural Demolition in Plan/ Section
Non Original Finish Removal
General Demoltion
Soft Strip

A Demolition - North (Side Rear) Elevation
1:50 @ A1 / 1:100 @ A3

1. Existing rendered blockwork link and annex demolished
2. Existing chimney partly demolished and brackets raised
3. Existing roof structure and tiles removed- Slates to be set aside for re-use
4. Non original flagstone terrace tiles demolished
5. Existing joisted floor demolished
6. Flagstone flooring with Underfloor heating removed to reveal slab
7. Non original timber window removed
8. Non original timber door set removed
9. Render at low level scabbled back to existing brickwork
10. Painted brickwork at high level cleaned

Modern Floor Finish & Screed Removal
Structural Demolition in Plan/ Section
Non Original Finish Removal
General Demoltion
Soft Strip

B Demolition - South (Side Rear) Elevation
1:50 @ A1 / 1:100 @ A3

36 Great James St

REV	DATE (dd.mm.yyyy)	DESCRIPTION
-	18.12 .2015	Planning Issue

DO NOT SCALE FROM THIS DRAWING. ALL DIMENSIONS ARE TO BE CHECKED ON SITE. ALL OMISSIONS AND DISCREPANCIES TO BE REPORTED TO THE ARCHITECT IMMEDIATELY . THIS DRAWING IS TO BE READ IN CONJUNCTION WITH ALL CONSULTANTS INFORMATION. QUINN ARCHITECTS LT D RETAIN COPYRIGHT OF ALL INFORMATION IN THIS DRAWING

KEY PLAN

Name

Notes

Quinn Architects
Rochelle School Arnold Circus London E2 7ES
+44 (0)20 7613 3843 www.quinnuk.com

DRAWING TITLE
Rear Side Elevation & Section -Demolition

SCALE 1:50 @ A1 / 1:100 @ A3
DRAWN BY BT / NF
DATE DEC 2015
CHECKED BY LQ
DRAWING STATUS PLANNING
PROJECT NO. QA149
DRAWING NO. 070
REV. -