Devereux

www.pmdevereux.com

AC Units Maple House

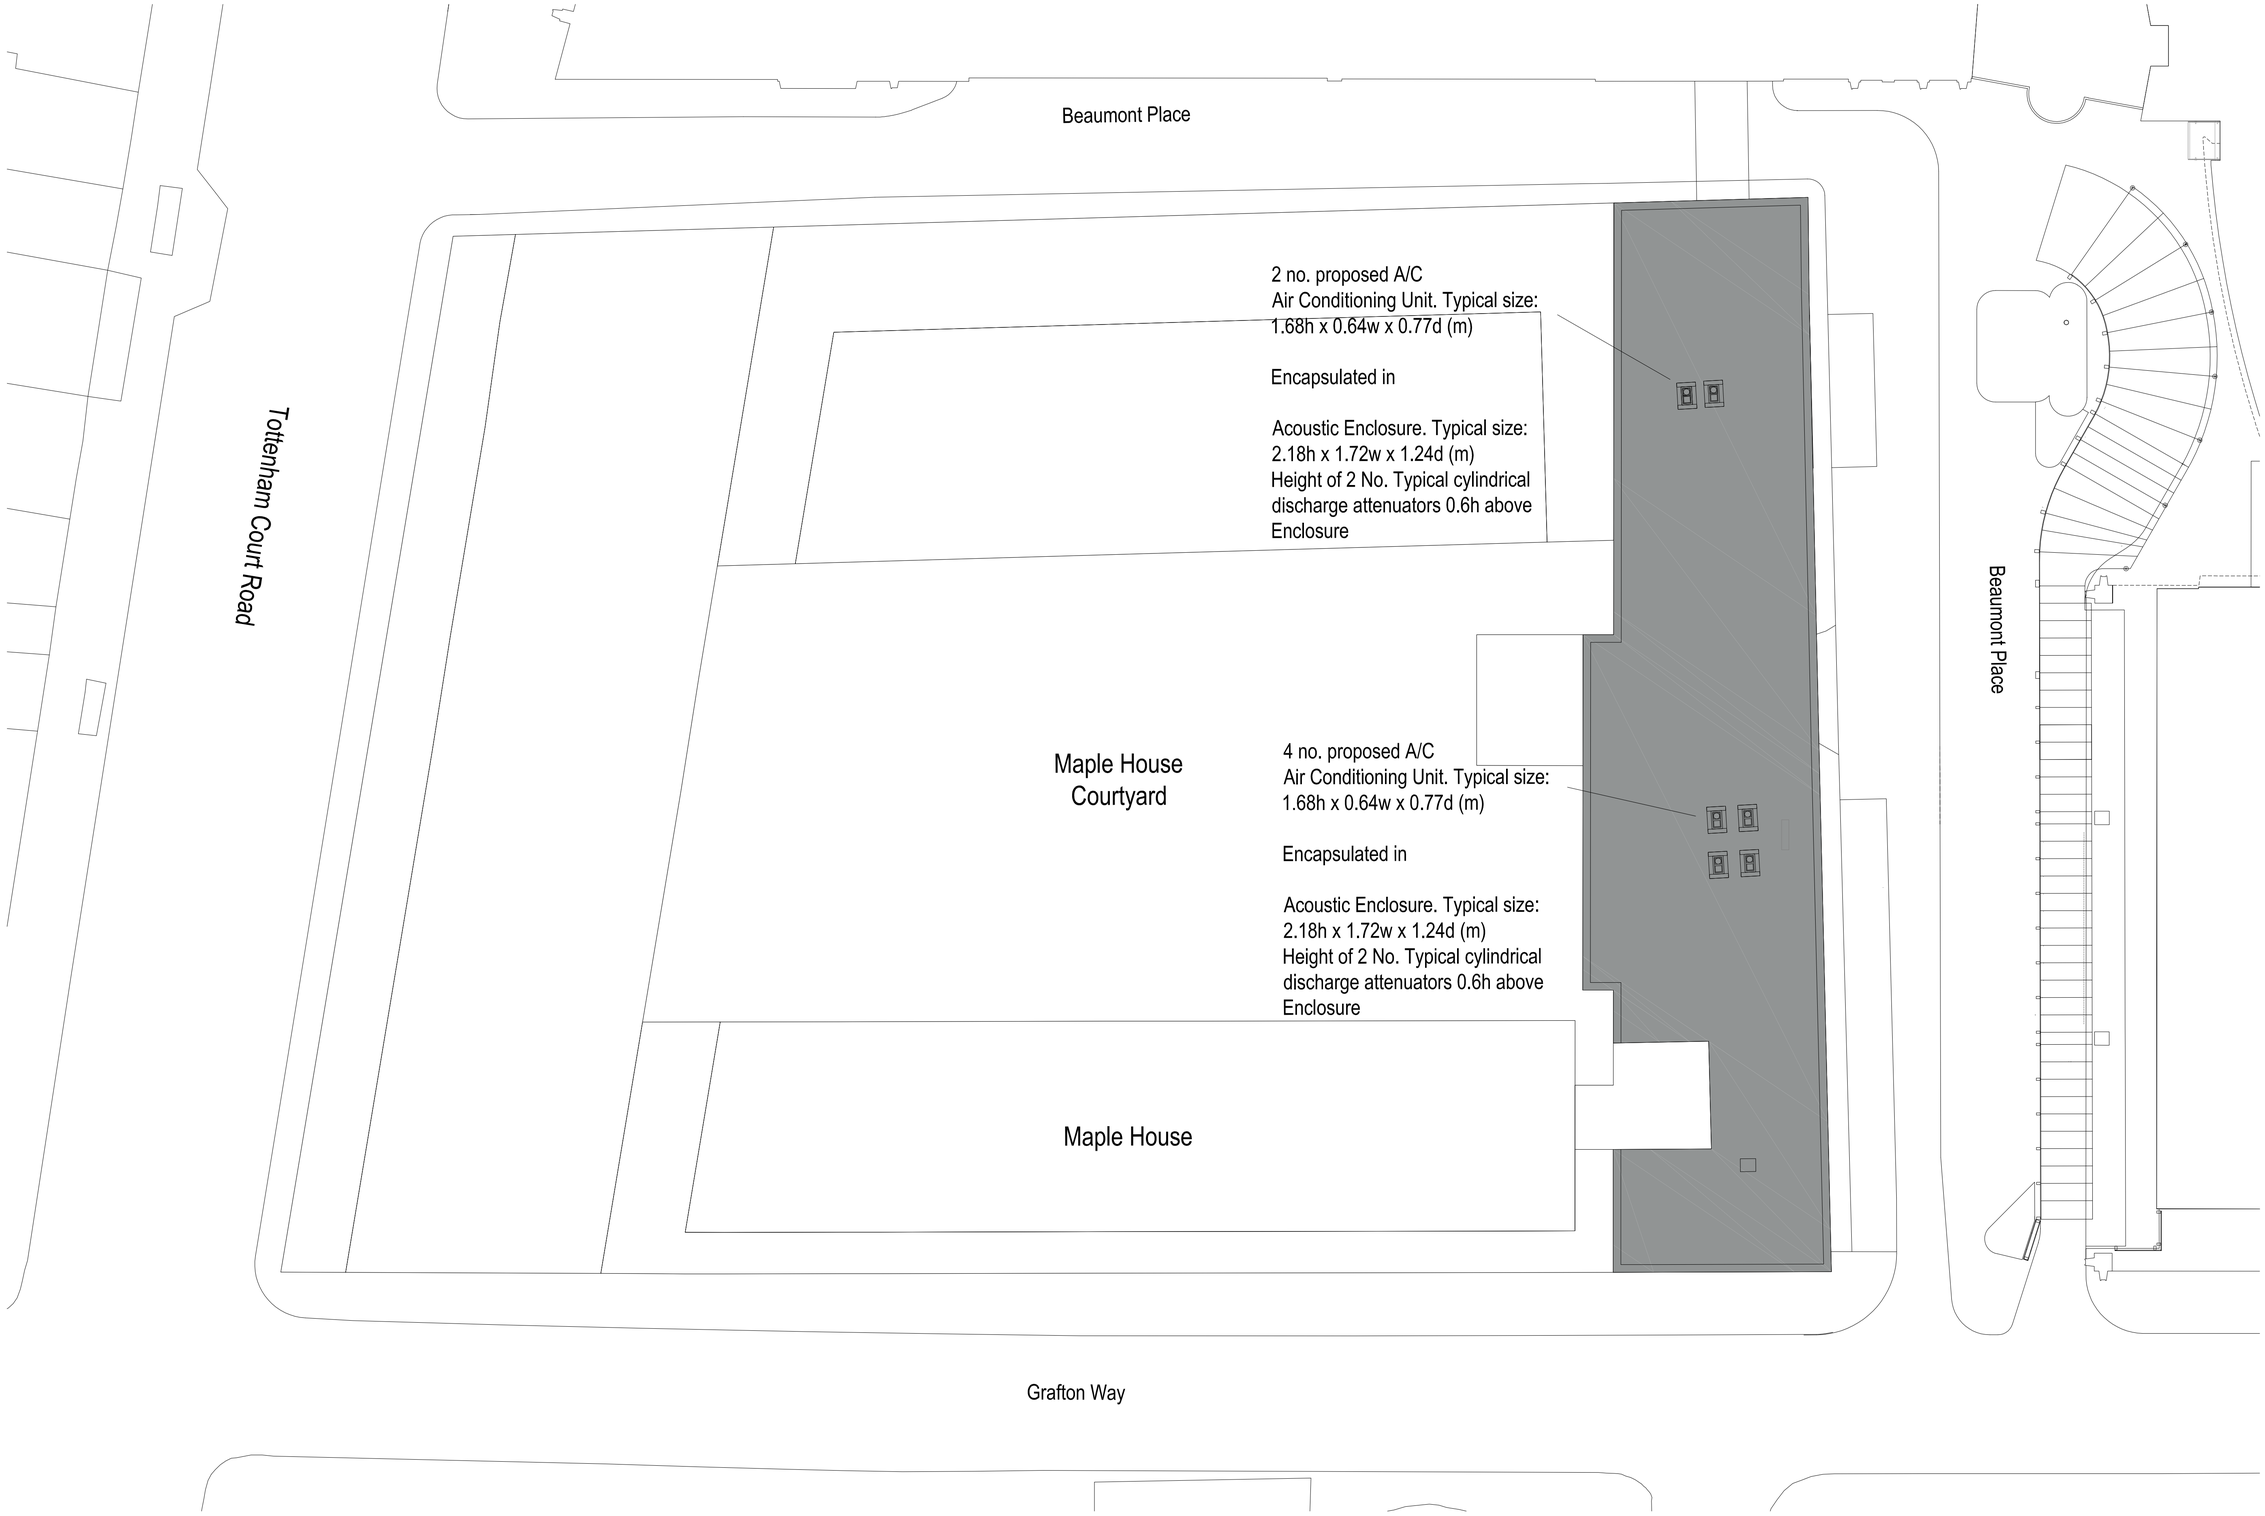

revision:	A 23.12.15 Acoustic Enclosures added	job number:	GB101010830	status:	Planning
		drawing no:	d-03	drawn by/date:	RH 07.07.2015
		scale:	1:200 @ a1	check by/date:	RJ 07.07.2015

0 4m 8m 12m 16m 20m

client: uclh nhs foundation trust

title: proposed site plan