B-B ELEVATION - ON MILLFIELD COTTAGE SIDE OF FENCE

SCALE 1: 10

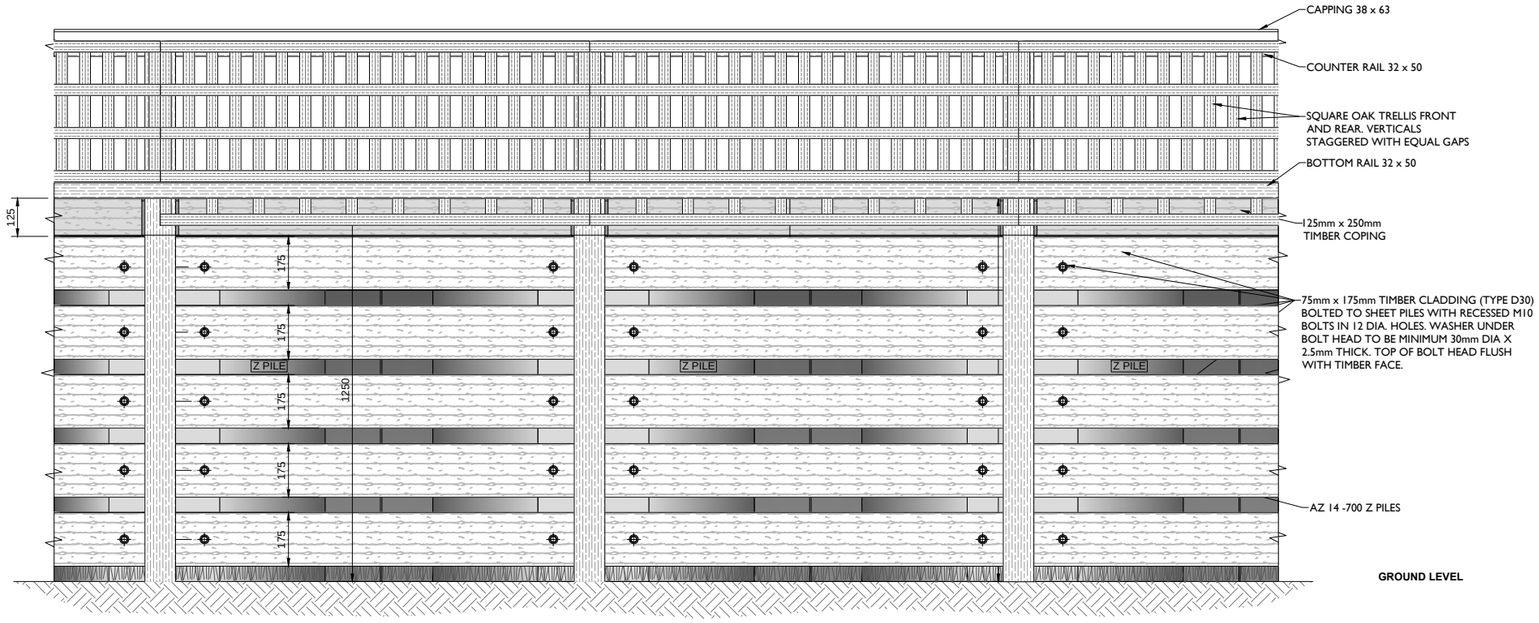

C-C SECTION

SCALE 1: 10

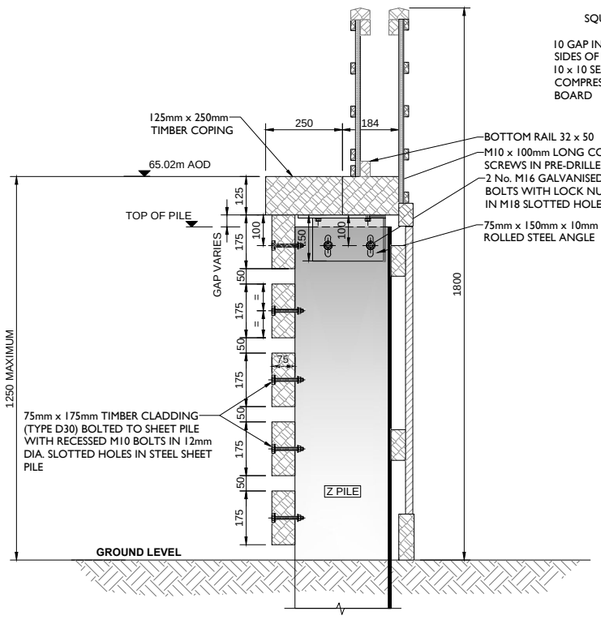

D-D SECTION

SCALE 1: 10

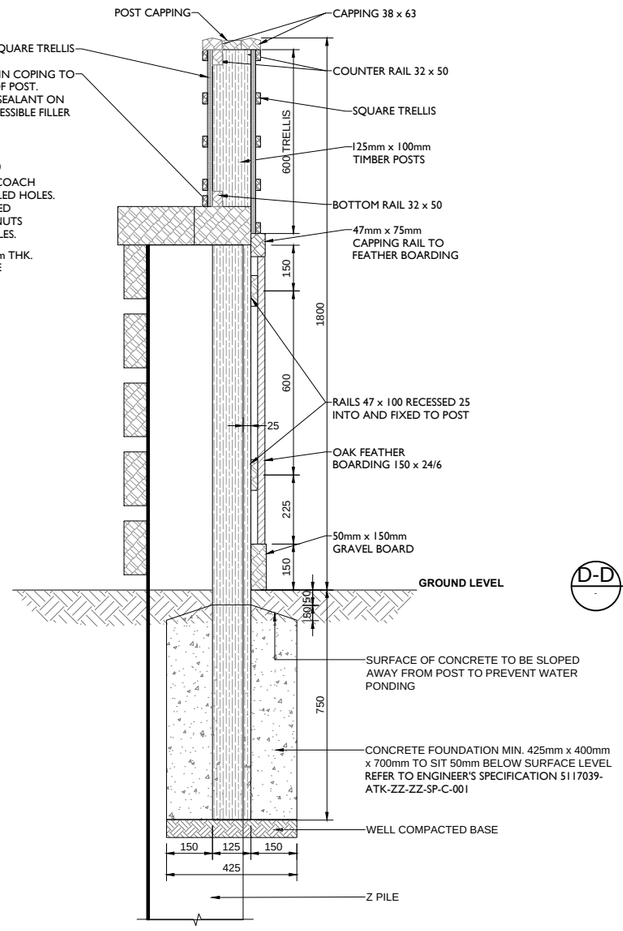

Scale 1:10

SAFETY, HEALTH AND ENVIRONMENTAL INFORMATION

In addition to the hazards/risks normally associated with the types of work detailed on this drawing, note the following:

CONSTRUCTION

MAINTENANCE/CLEANING

DECOmmISSIONING/DEMOLITION

It is assumed that all works will be carried out by a competent contractor working, where appropriate, to an approved method statement

NOTES

1. ALL DIMENSIONS ARE IN MILLIMETRES.
2. EXCAVATION TO BE EXTENDED TO SOUND MATERIAL IF DIRECTED BY THE ENGINEER TO BE BACKFILLED WITH TYPE 1 SUB-BASE MATERIAL.
3. HERBICIDE SUITABLE FOR USE NEXT TO WATERWAYS TO BE APPLIED EVENLY ON FORMATION AREAS OF PAVED AREAS. IT SHALL BE NON-POISONOUS TO HUMAN BEINGS, ANIMALS AND INSECTS.
4. ALL TIMBER TO BE OAK, F.S.C CERTIFIED
5. ALL NUTS, BOLTS AND WASHERS AND STRUCTURAL STEEL TO BE GALVANISED.

Rev.	Date	Description	By	Chk'd	App'd
P2	13/01/2016	TRELLIS ADDED.	IF	BJ	LB
P1	23/12/2015	FOR INFORMATION	IF	BJ	LB

Drawing Status: FOR INFORMATION

Suitability: D1

ATKINS
Woodcote Grove
Ashley Road
Epsom
Surrey
KT18 5BW
Tel: +44 (0)1372 726140
Fax: +44 (0)1372 740055
www.atkinsglobal.com

Copyright © Atkins Limited (2015)

Client: City of London Corporation

Project Title: HAMPSTEAD HEATH PONDS PROJECT

Drawing Title: HIGHGATE No. 1 POND, CONTAINMENT WALL AT MILLFIELD COTTAGE TYPE A : SHEET PILE SECTION - DETAILS SHEET 2 OF 2

Scale	Designed	Drawn	Checked	Authorised
1:10	AW	IF	AW	LB
Original Size: A1	Date: 09/12/2015	Date: 09/12/2015	Date: 09/12/2015	Date: 09/12/2015

Drawing Number: 5117039-ATK-P6-ZZ-DR-L-7503

Revision: P2