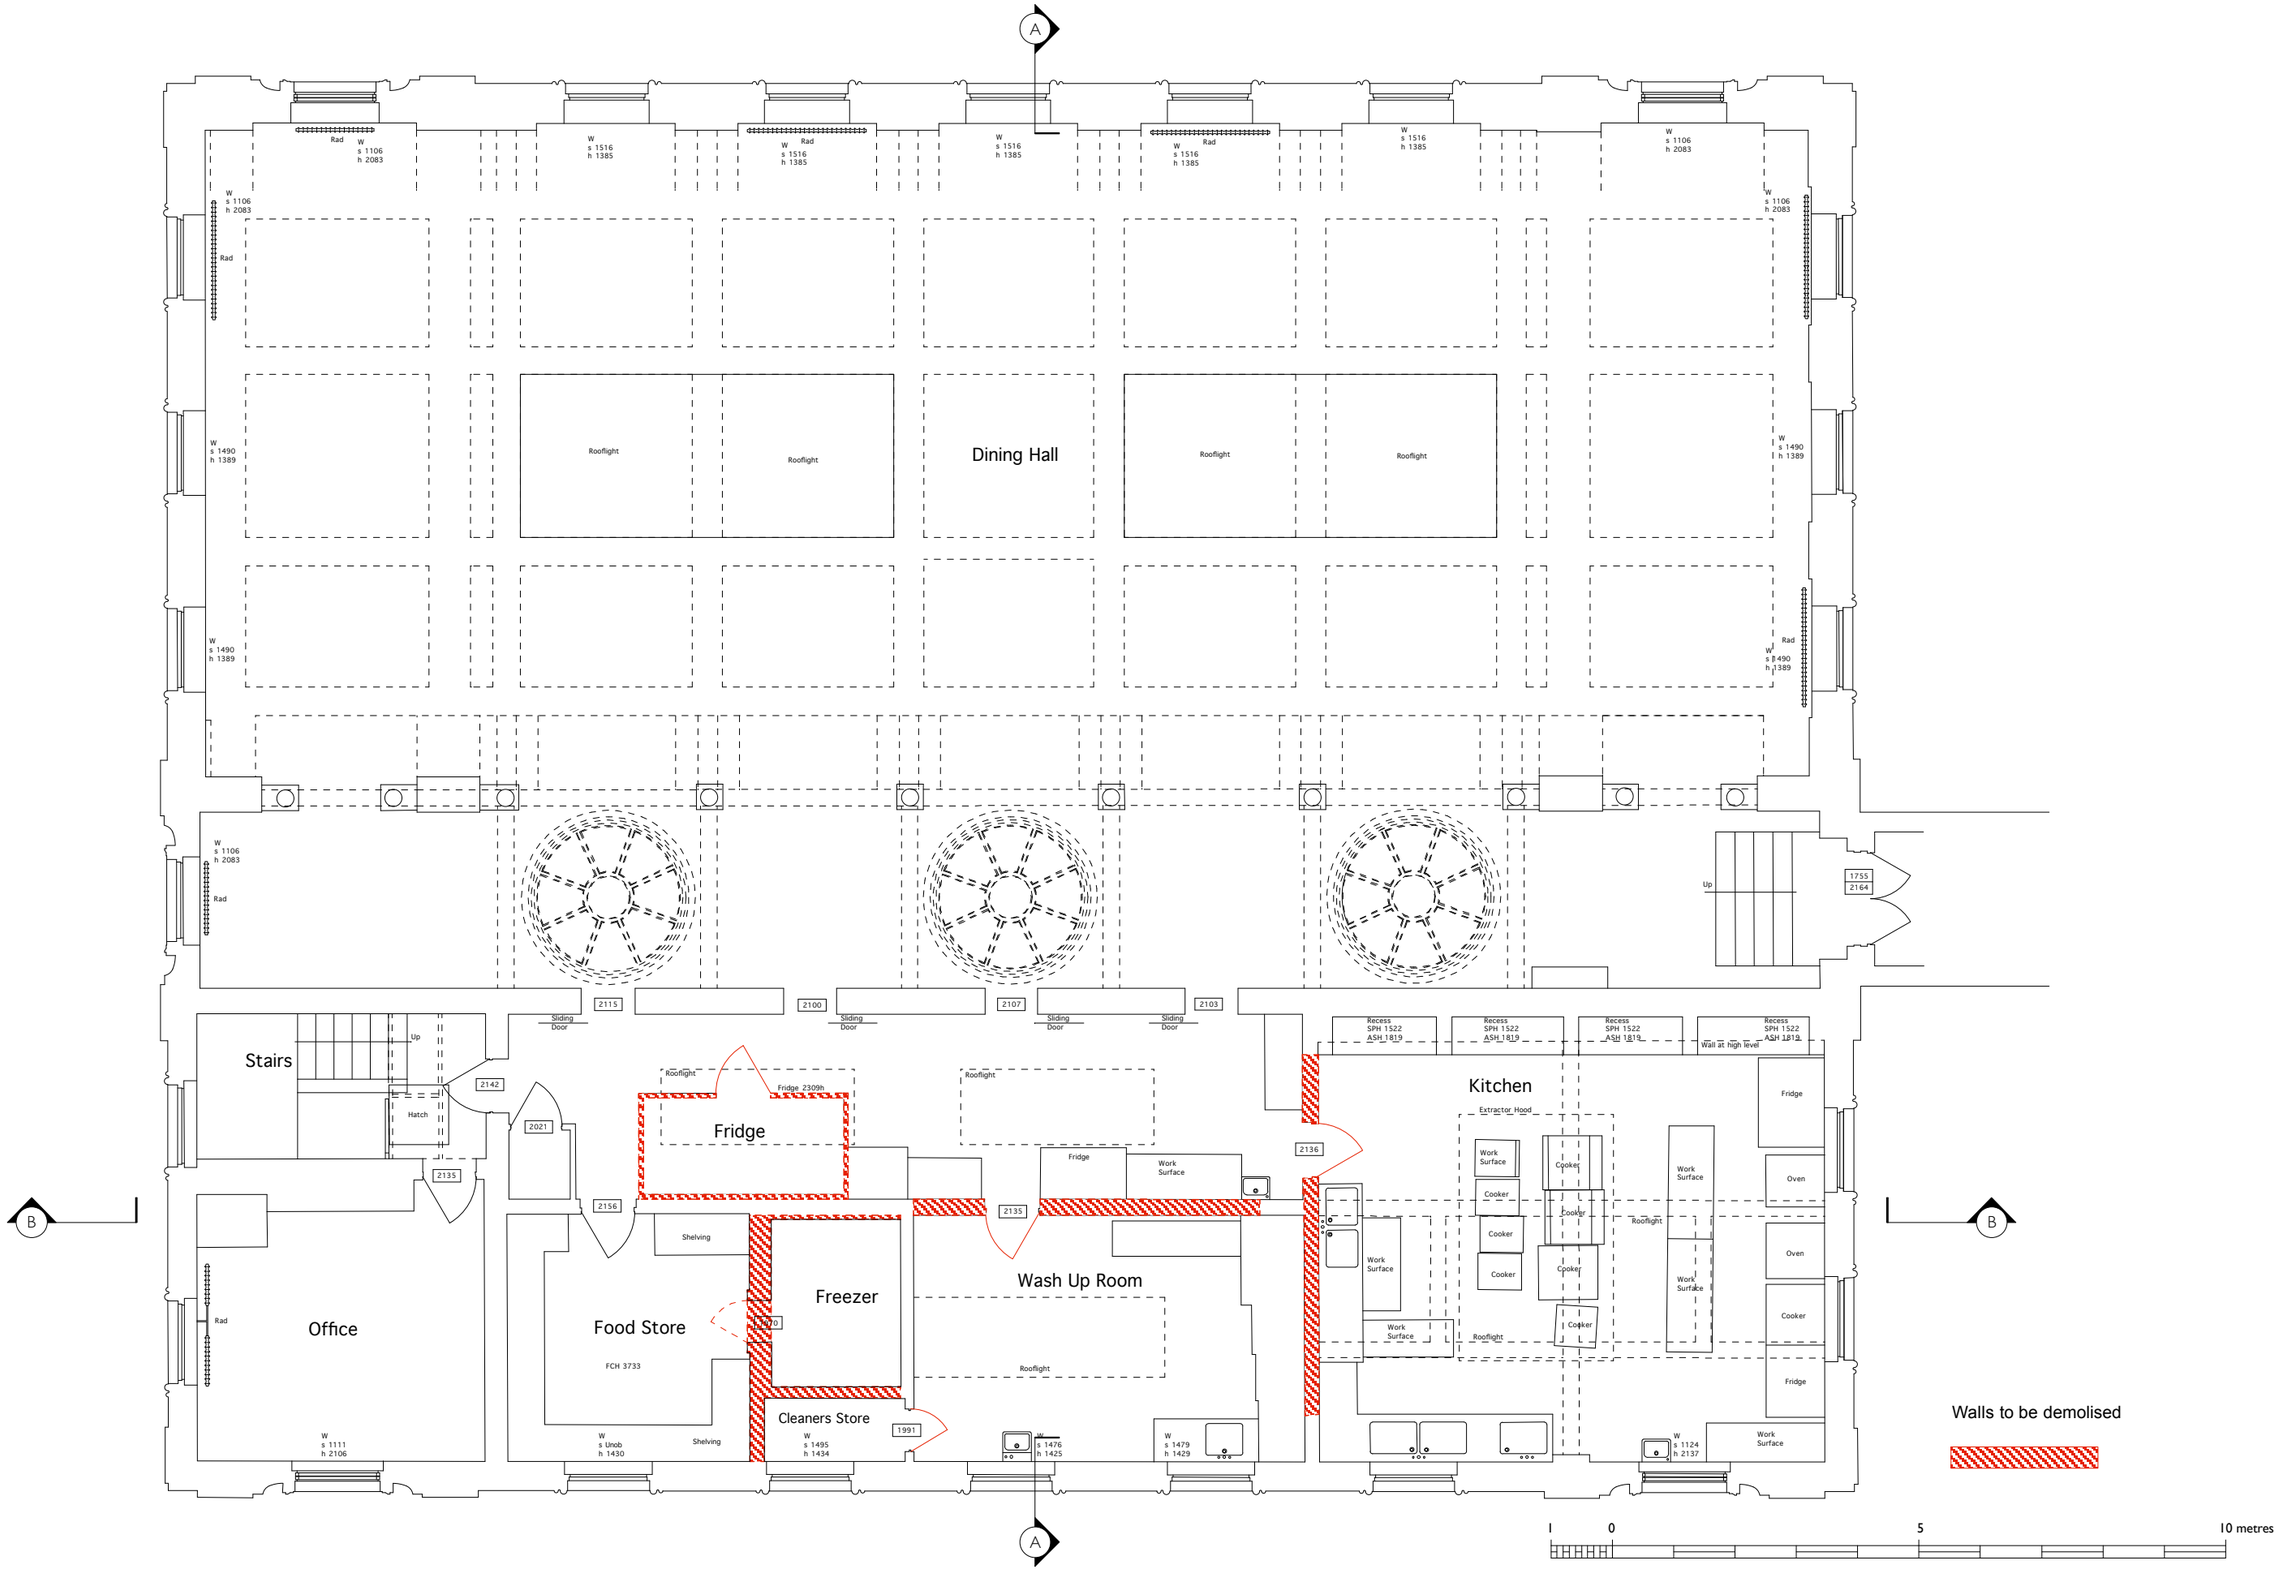

ed toovey architects

studio 401 royle building
31 wenlock road
london n1 7sh
07880 725763 / 020 3632 3776
edtoovey@yahoo.co.uk

Revisions:

PLANNING ISSUE

- Do not scale for construction
- Always take site measurements to verify dimensions
- Refer to M&E Engineers drawings for all services

N

UCS North Block Kitchen project

First floor plan demolitions

Drwg No. 1151 / DEM / 001-

January 2016

Scale 1:100 @ A3