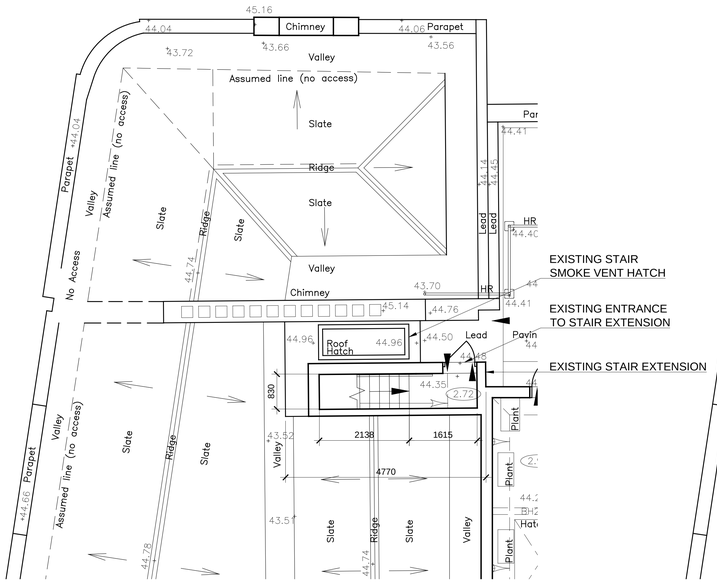

1 LISTED BUILDING ROOF - EXISTING

SCALE: 1:50 @ A0

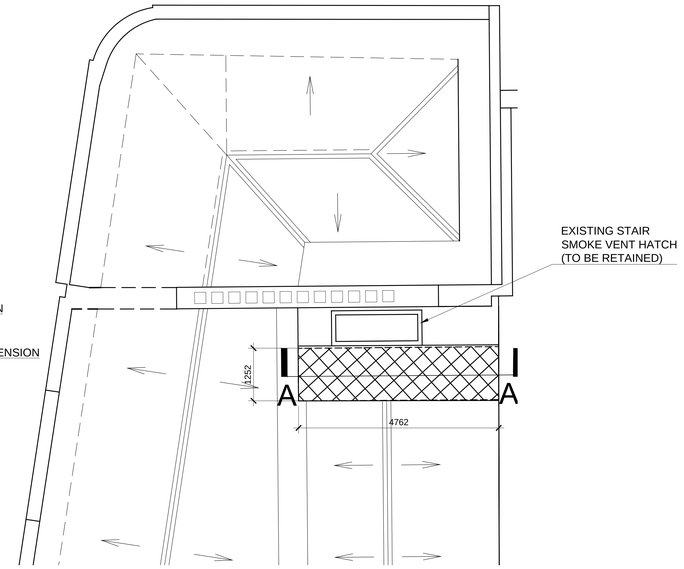

2 LISTED BUILDING ROOF - PROPOSED

SCALE: 1:50 @ A0

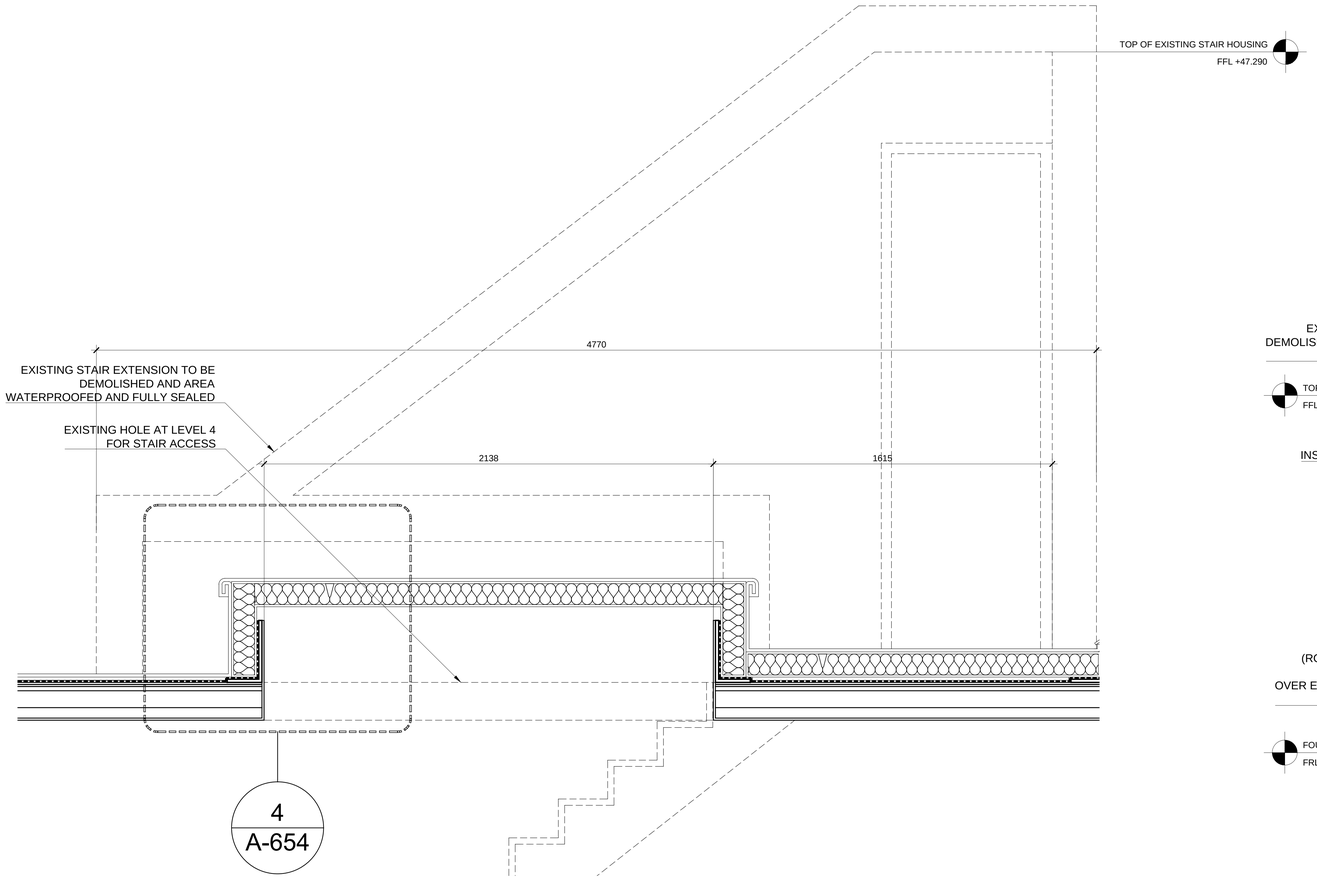

3 SECTION AA - STAIR COVER

SCALE: 1:10 @ A0

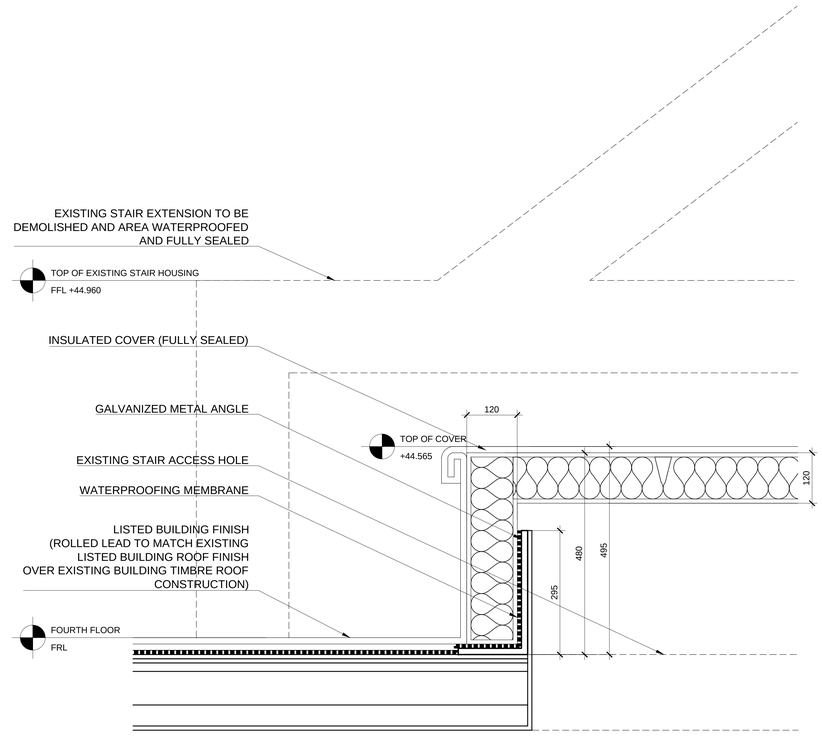

4 COVER DETAIL #1

SCALE: 1:5 @ A0

Which? HQ

Address

2 Marylebone Road & 1-9 Albany Street

File: H:\859.01 Which-HQ\Transfer\inClient\120914 Which2ALogo\which.pdf
Model: Revit model: reference

Client
Which?
2 Marylebone Road
London, NW1 4DF
Tel: +44 (0)20 7770 7000 Fax: +44 (0)20 7770 7600

Architect
Kohn Pedersen Fox Associates (International) PA
Architects & Planning Consultants
7a Langley Street
London WC2H 9JA, United Kingdom
Tel: +44 (0)20 31195300 Fax: +44 (0)20 74971175

NOTE: INVASIVE SITE SURVEY REQUIRED TO THE EXISTING AREA

LISTED BUILDING STAIR AREA TO DEMOLISH AND MAKE GOOD

No.	Issue	Date
03	LISTED BUILDING APP.	08.12.15
02	CONSTRUCTION 1	30.10.15
01	STAGE E UPDATE	18.09.15
00	STAGE E ISSUE	14.08.15

Key Plan

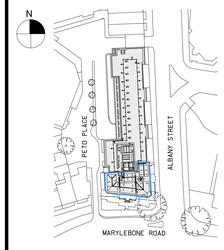

Date
05.08.15
Scale
1:10 @ A0
Project No.
859
Drawn By
-

LISTED BUILDING STAIR COVER DETAILS

A-654

© ##### KOHN PEDERSEN FOX ASSOCIATES (INTERNATIONAL) PA. All rights reserved.