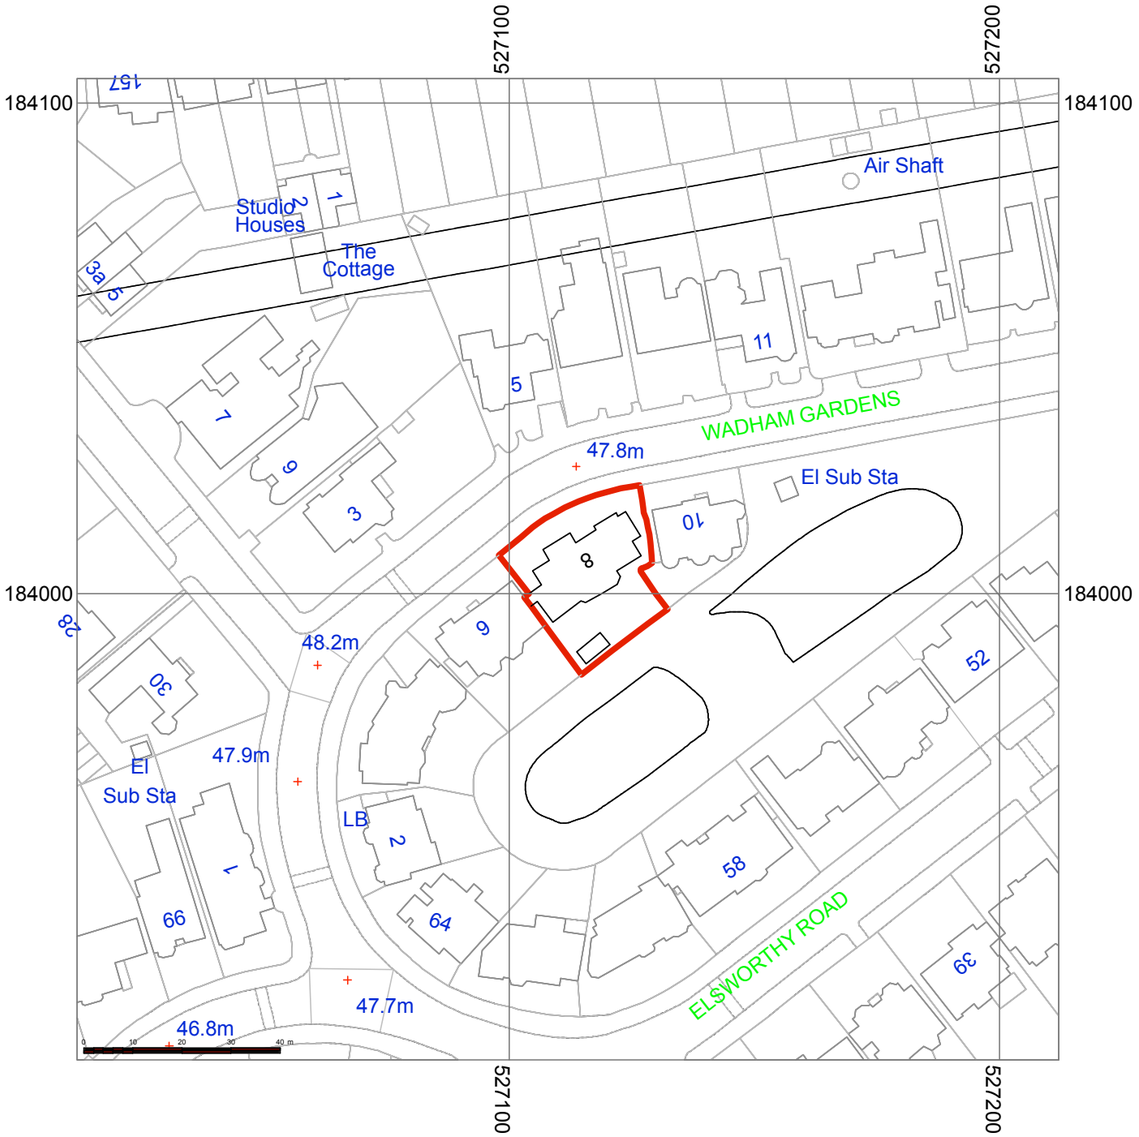

Rev	Description	Date

Red Button Development Ltd, Campfield House
Powdermill Lane Battle, East Sussex, TN33 0SY
T +44 1424 775211 • F +44 1424 775212
www.redbuttondevelopment.com

ALL COPYRIGHT RESERVED. THIS IS THE INTELLECTUAL PROPERTY OF NICO RENSCH AND RED BUTTON DEVELOPMENT. NO PART MAY BE REPRODUCED OR STORED IN A RETRIEVAL SYSTEM OR TRANSMITTED IN ANY FORM, ELECTRONIC, MECHANICAL, OR PHOTOCOPYING WITHOUT PRIOR WRITTEN CONSENT OF THE AUTHOR. ©COPYRIGHT 2016

client:

Candida Gertler

project:

8 Wadham Gardens, London, NW3 3DP

drawing title:

Location Plan

Scale 1:1250 at A3	Date 29.1.16

drawn: Russell Clark

All dimensions to be checked at the site

ref: RBD/15/012	drawing no: LP1	revision: A