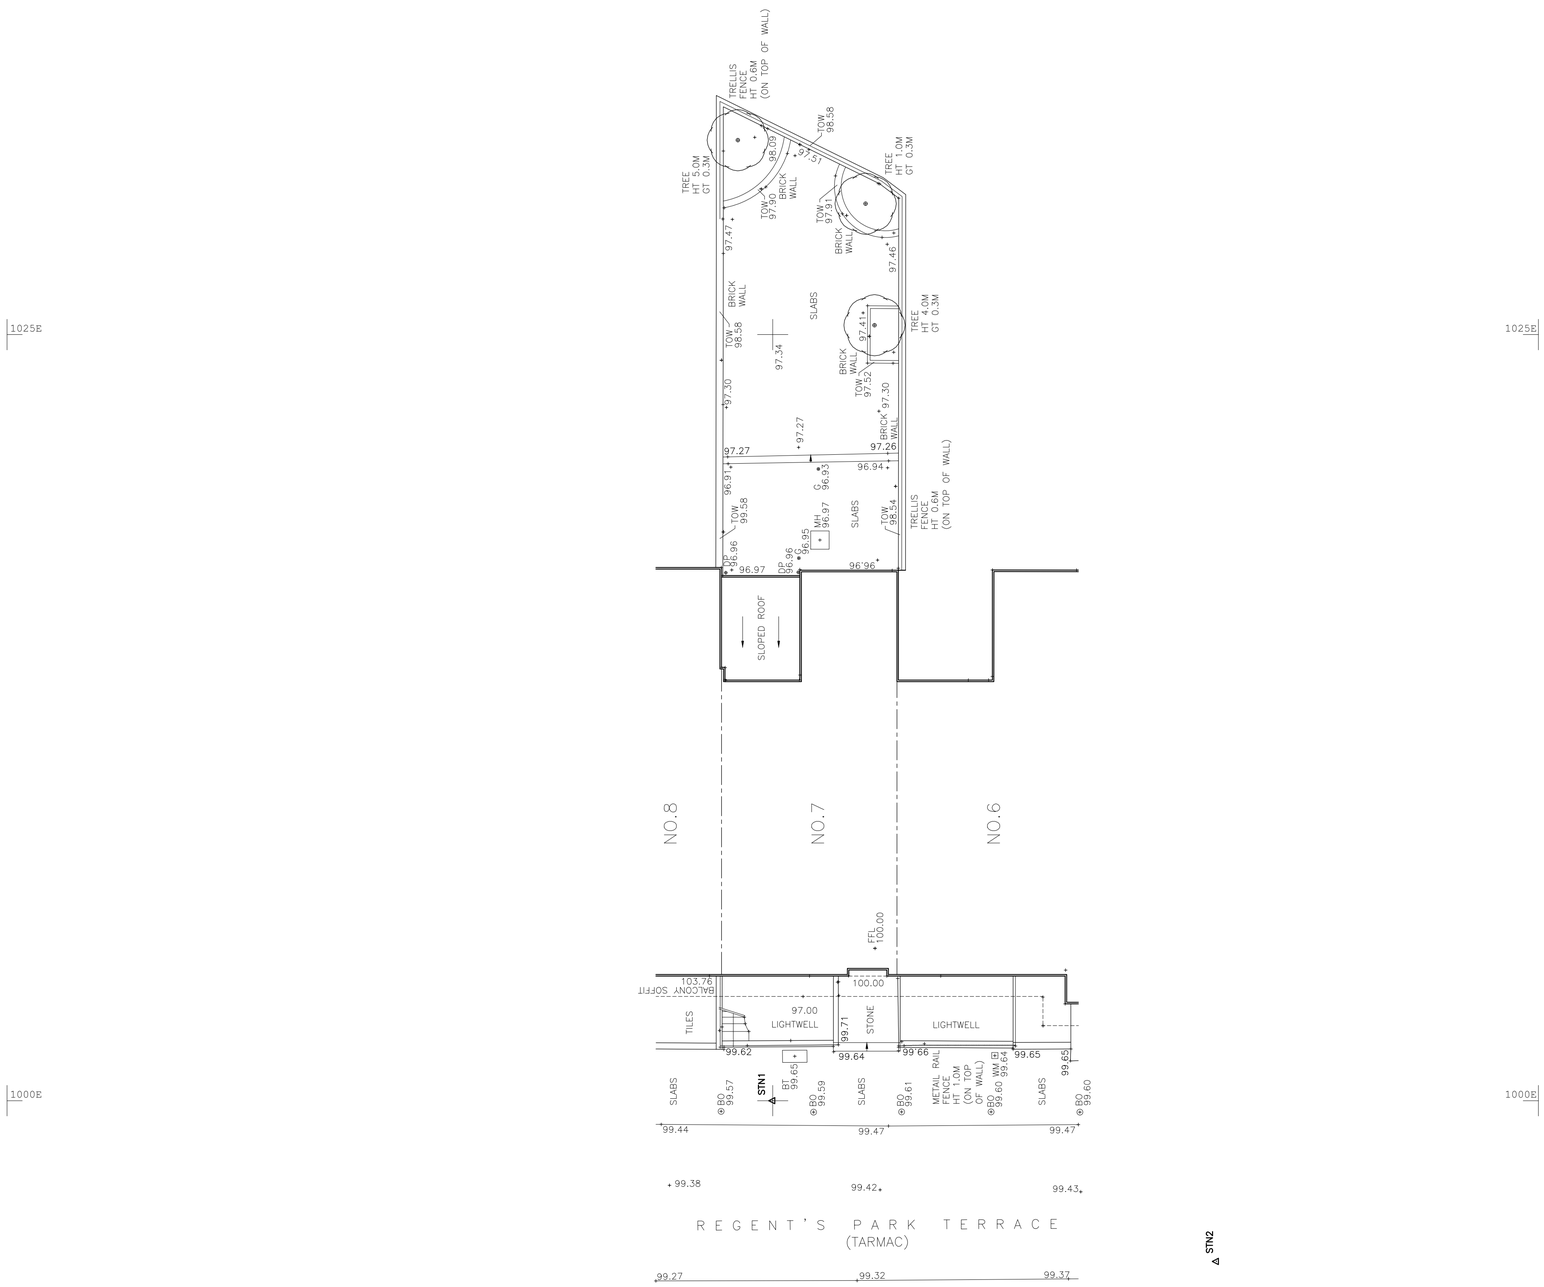

CONTROL INFORMATION

STN	EASTING	NORTHING	LEVEL	DESCRIPTION
1	1000.00	1000.00	99.60	SURVEY NAIL
2	994.75	985.52	99.39	SURVEY NAIL

NOTES: –

GRID OF LOCAL ORIGIN.

LEVELS NOT RELATIVE TO OSBM
LOCAL DATUM FFL AT FRONT DOOR AS SHOWN
VALUE 100.00M.

KEY: –

BO	BOLLARD
BT	BRITISH TELECOM
CL	COVER LEVEL
CTV	CABLE TV
DC	DRAINAGE CHANNEL
DP	DOWN PIPE
EP	ELECTRICITY POLE
FFL	FINISHED FLOOR LEVEL
FH	FIRE HYDRANT
G	GULLY
GV	GAS VALVE
IC	INSPECTION COVER
IL	INVERT LEVEL
KO	KERB OUTLET
LP	LAMPOST
MH	MANHOLE
MK	MARKER
RS	ROAD SIGN
ST	STOP TAP
SV	STOP VALVE
TOP	TOP OF PIPE
TOW	TOP OF WALL
TP	TELEPHONE POLE
VP	VENT PIPE
WM	WATER METER
WO	WASH OUT

FENCE/BOUNDARY
CHANGE OF SURFACE
BOTTOM OF BANK
TOP OF BANK
WALL (TO SCALE)
OVERHEAD TELEPHONE
OVERHEAD ELECTRICITY
HEDGE/VEGETATION

SPECIES
HT HEIGHT
GT GIRTH

0 2 6 10m

rr a+i
robert rhodes
architecture + interiors
107 davina house
137-149 goswell road
london ec1v 7et
p. +44 (0)203 397 4733
m. +44 (0)7854 187 096
info@robertrhodes.co.uk
www.robertrhodes.co.uk

REV:	DATE:
-	-
-	-

PLANNING

Z: PROJECT: RENOVATION & EXTENSION OF
7 REGENT'S PARK TERRACE, NW1
FOR MR C WALKLIN & MRS J. POPE

TITLE:
SITE PLAN - EXISTING

SCALE: 1:100 at A1

DATE: 02 FEB 2016

PROJ. #: 140-7RPT

DWG #: 001

© 2016 robert rhodes architecture + interiors - not issued for construction unless clearly noted as such