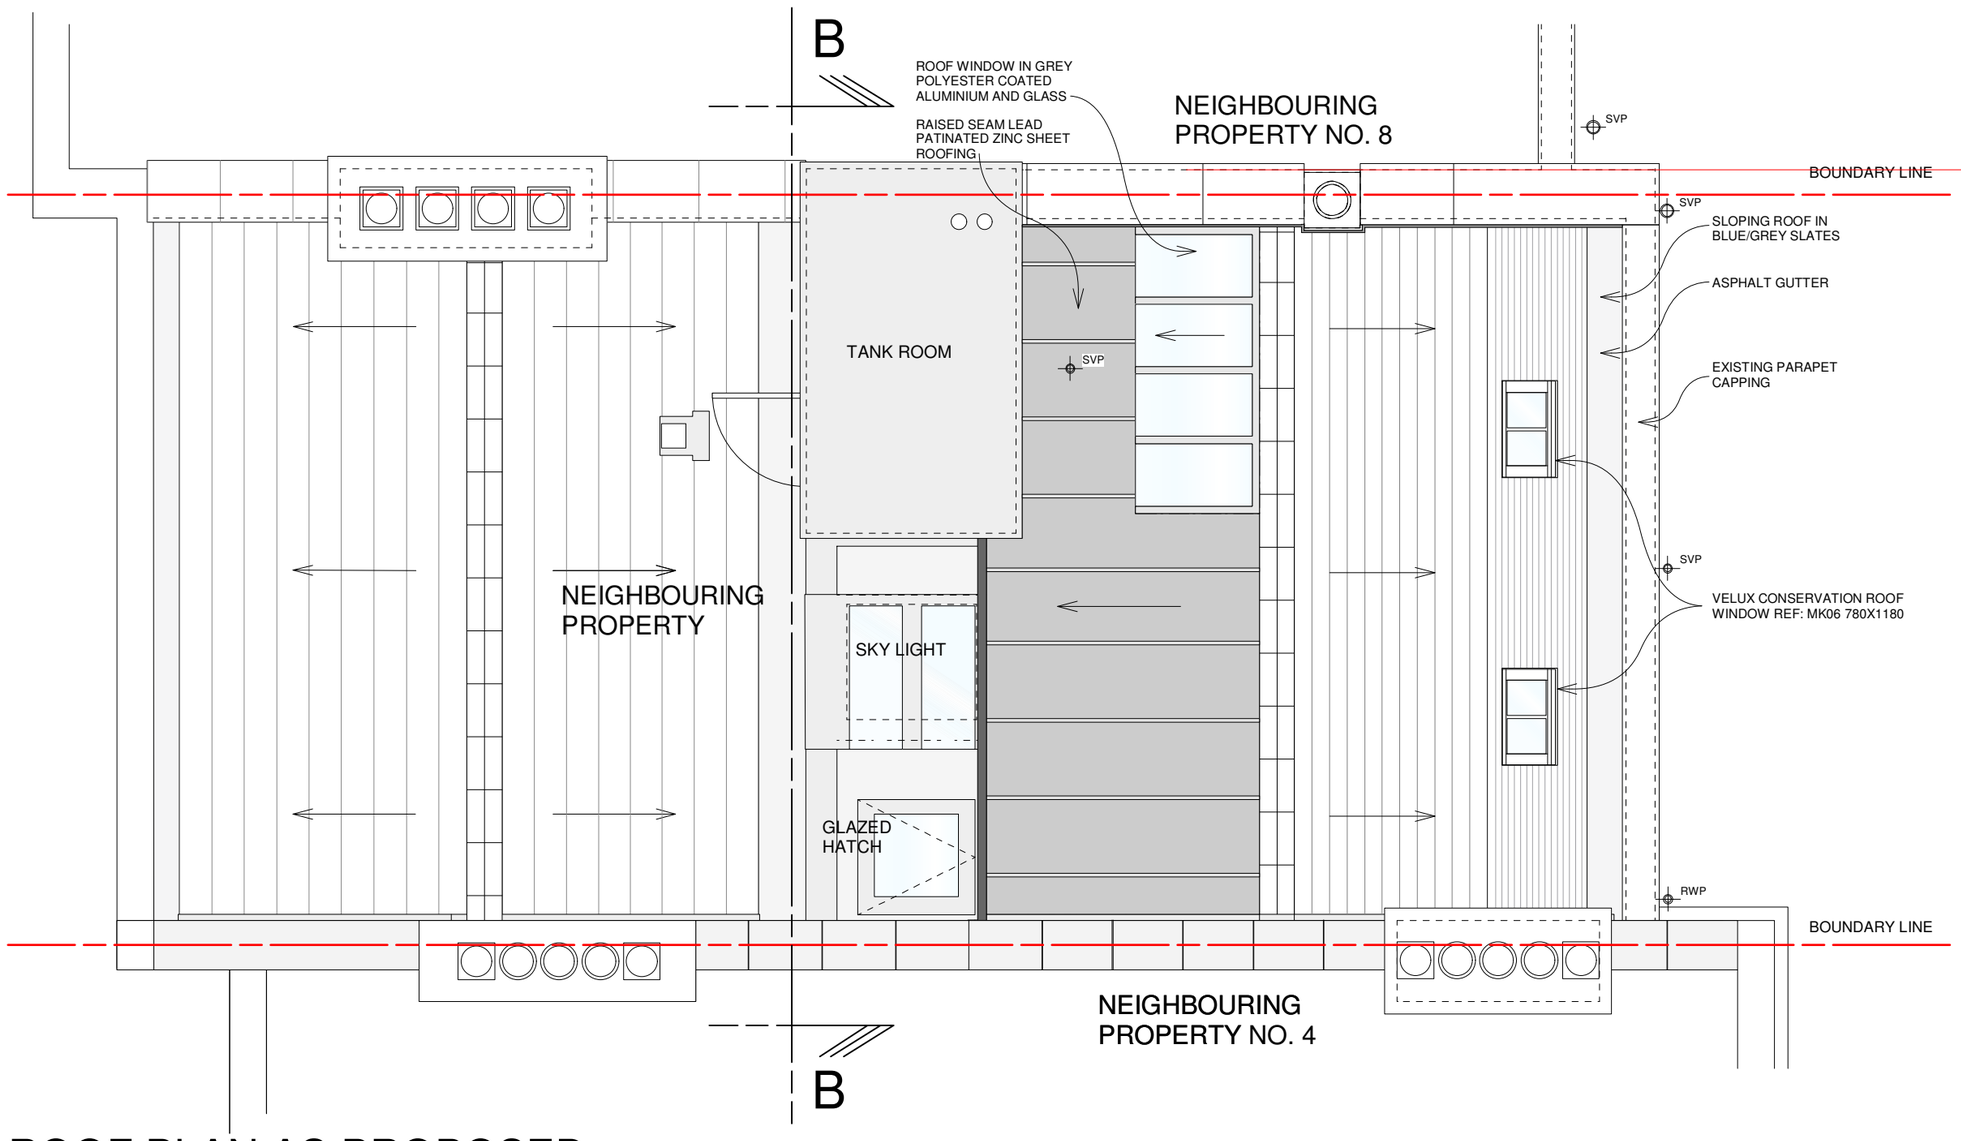

ROOF PLAN AS PROPOSED

1 : 50

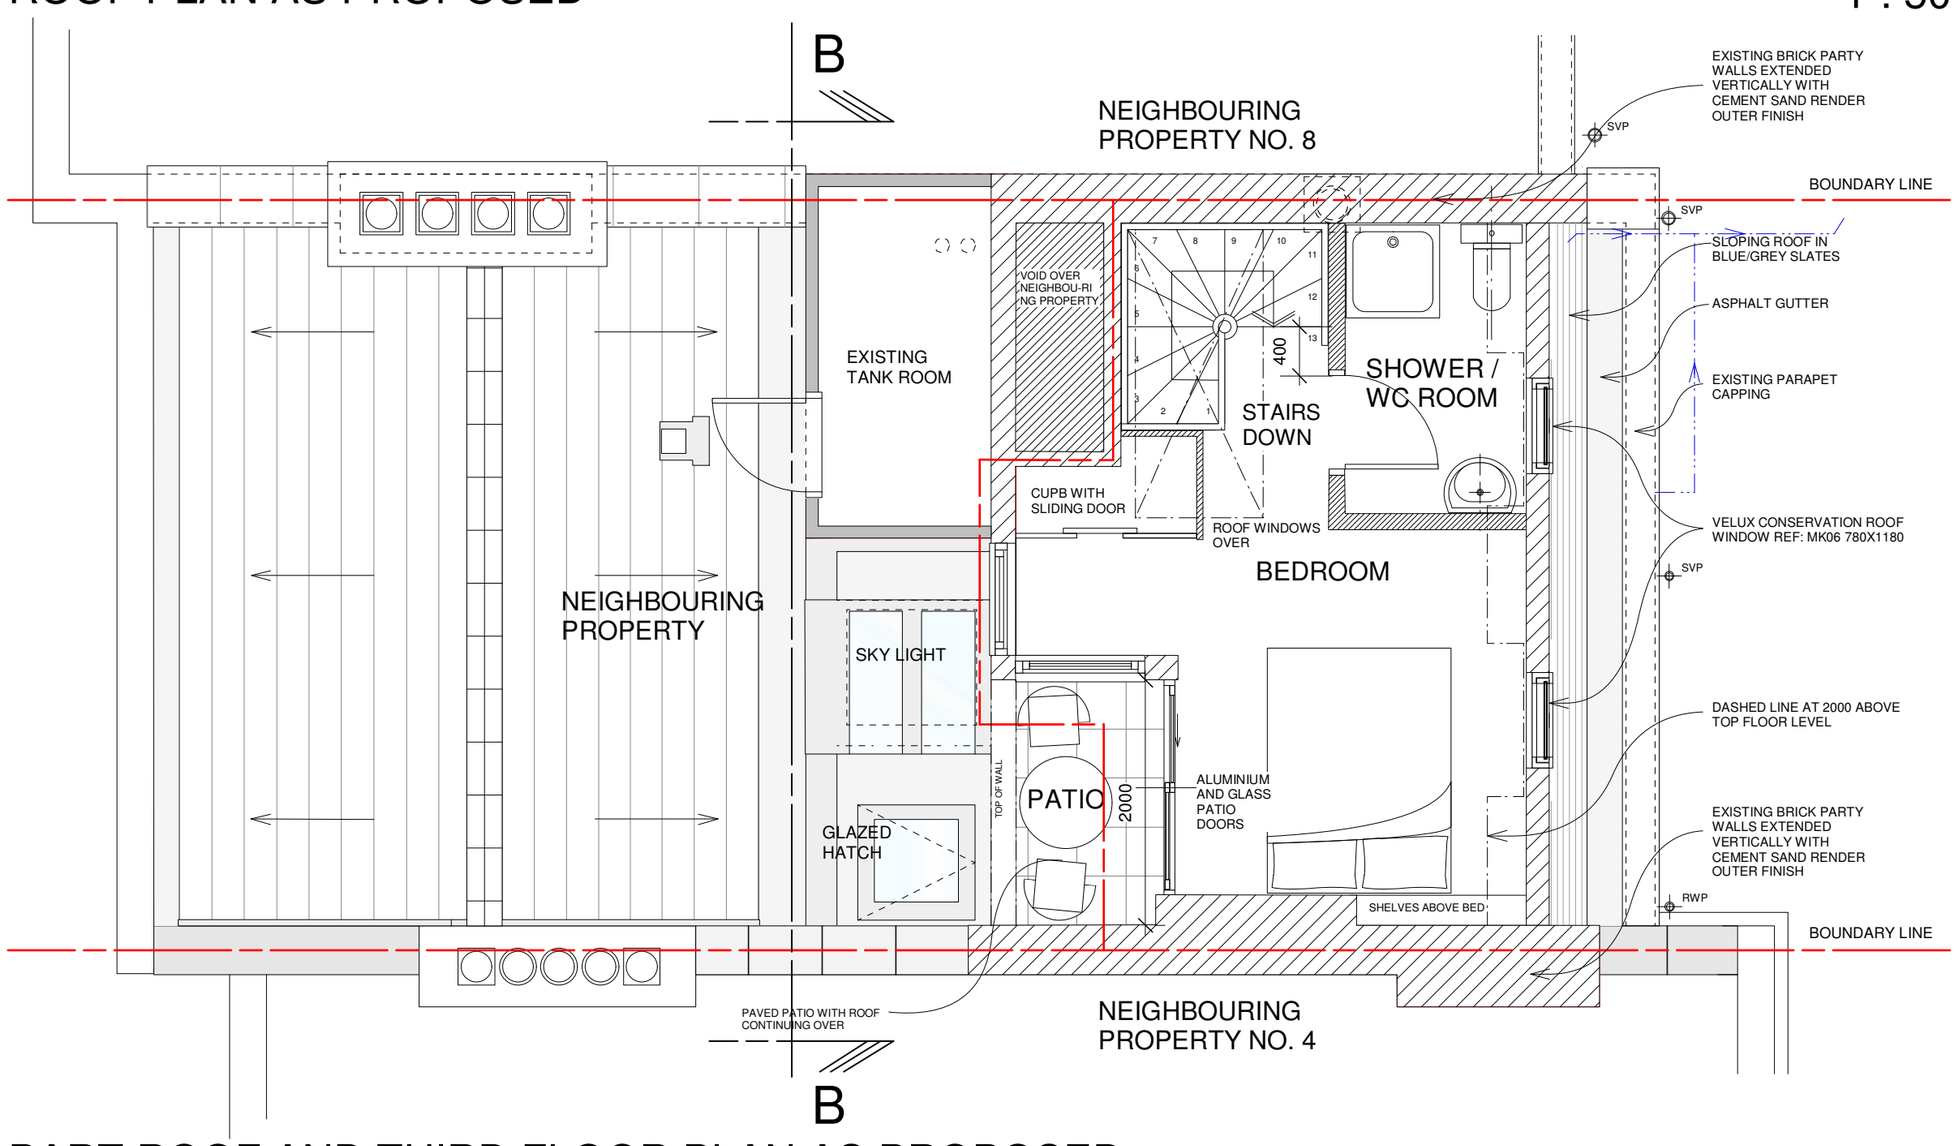

PART ROOF AND THIRD FLOOR PLAN AS PROPOSED

1 : 50

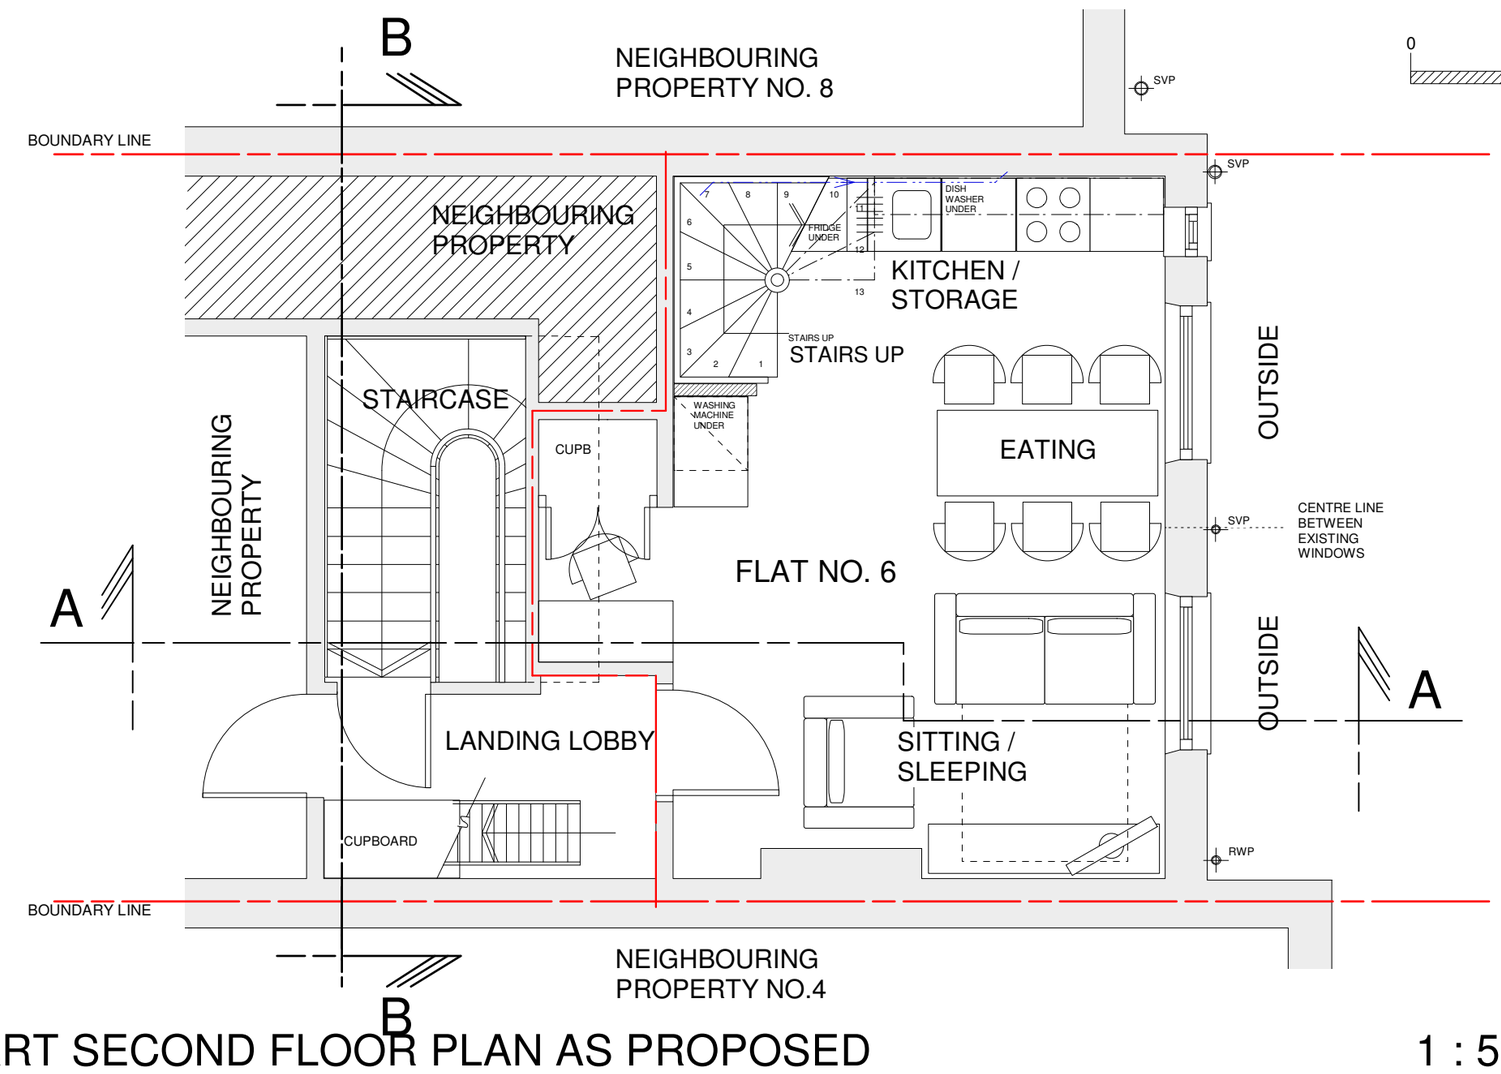

PART SECOND FLOOR PLAN AS PROPOSED

1 : 50

0 1 2 3 4

SCALE BAR IN METRES

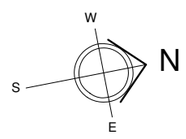

ISSUE	AMENDMENT AND DATE
A	Dormer windows at rear replaced by Velux conservation roof windows. 21.12.15

JAMES RICHARDSON
design consultancy
5 Albert Road, Stamford, Lincolnshire. PE9 2EA
Tel 01780 482 866 Mobile 07711690 925
jamesrdesign2@aol.com

Notes
1. All dimensions are in millimetres
2. All dimensions to be checked on site prior to construction
3. Copyright of this drawing is the property of James Richardson

Job: 6 Regents Park Road, London, Top Flat	A2
Drawing: Floor plans and Roof plans as proposed	Status: Planning
Scale: 1 : 50	Date: 12.09.15
Drawn by: E.T.	Approved by: J.R.
Drawing No.: 562/108	Issue: A